



CONSTRUCTION MATERIALS:

FOUNDATIONS: 450 MM SQ. BWK PADS.
WALLS: VERTICAL CEDAR BOARDING.
ROOF: RED CEDAR ROOFING SHINGLES.
WINDOWS&DOORS: STAINED S/WOOD.

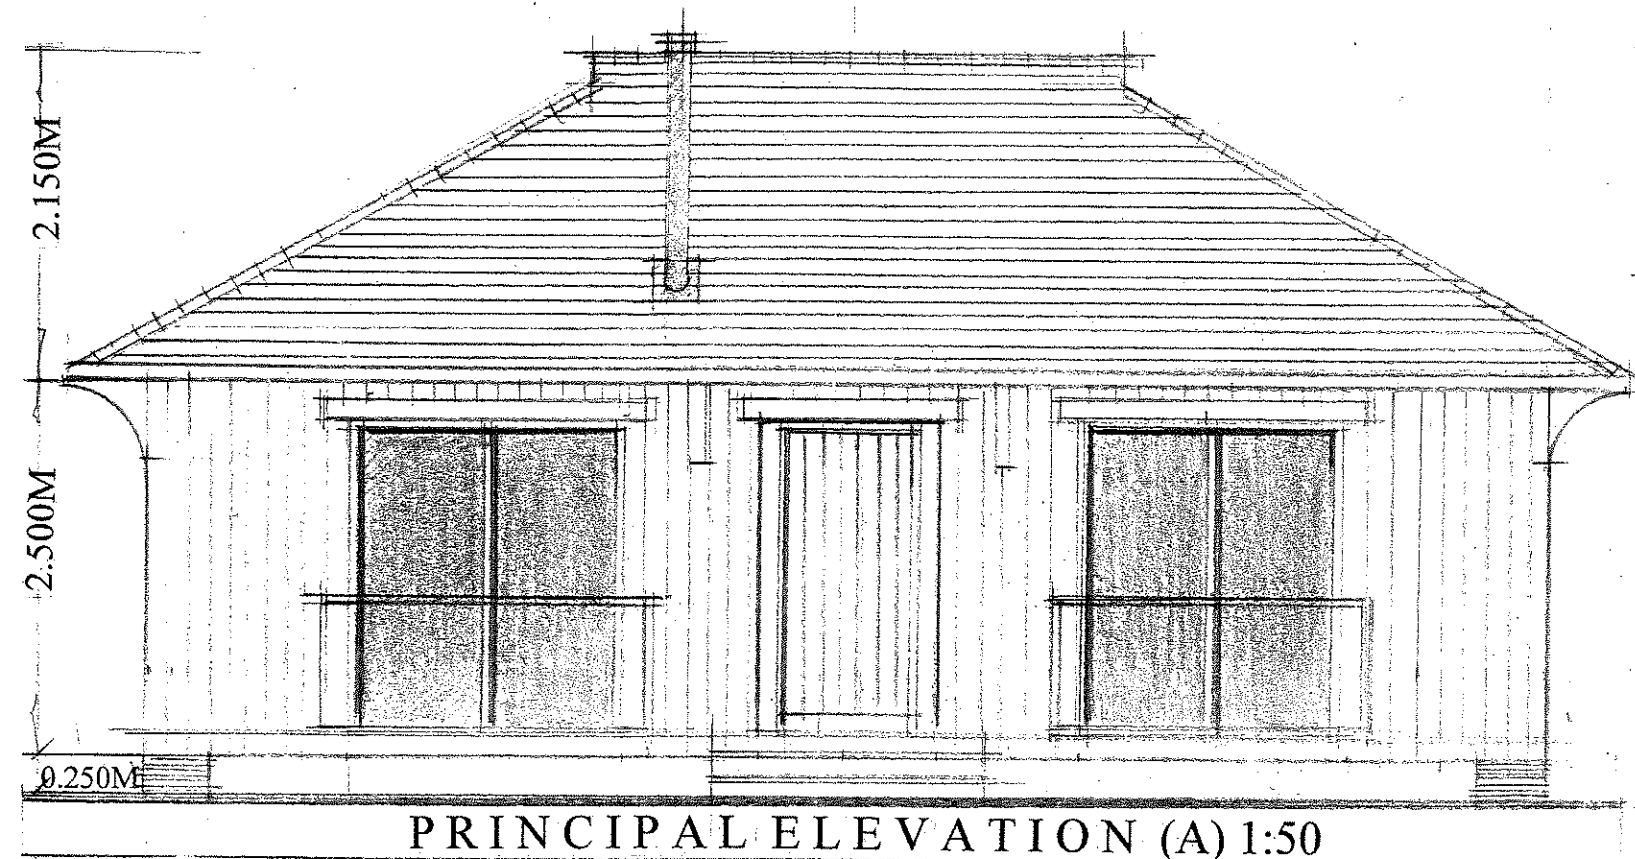

HOLIDAY LODGE
PLAN & ELEVATIONS

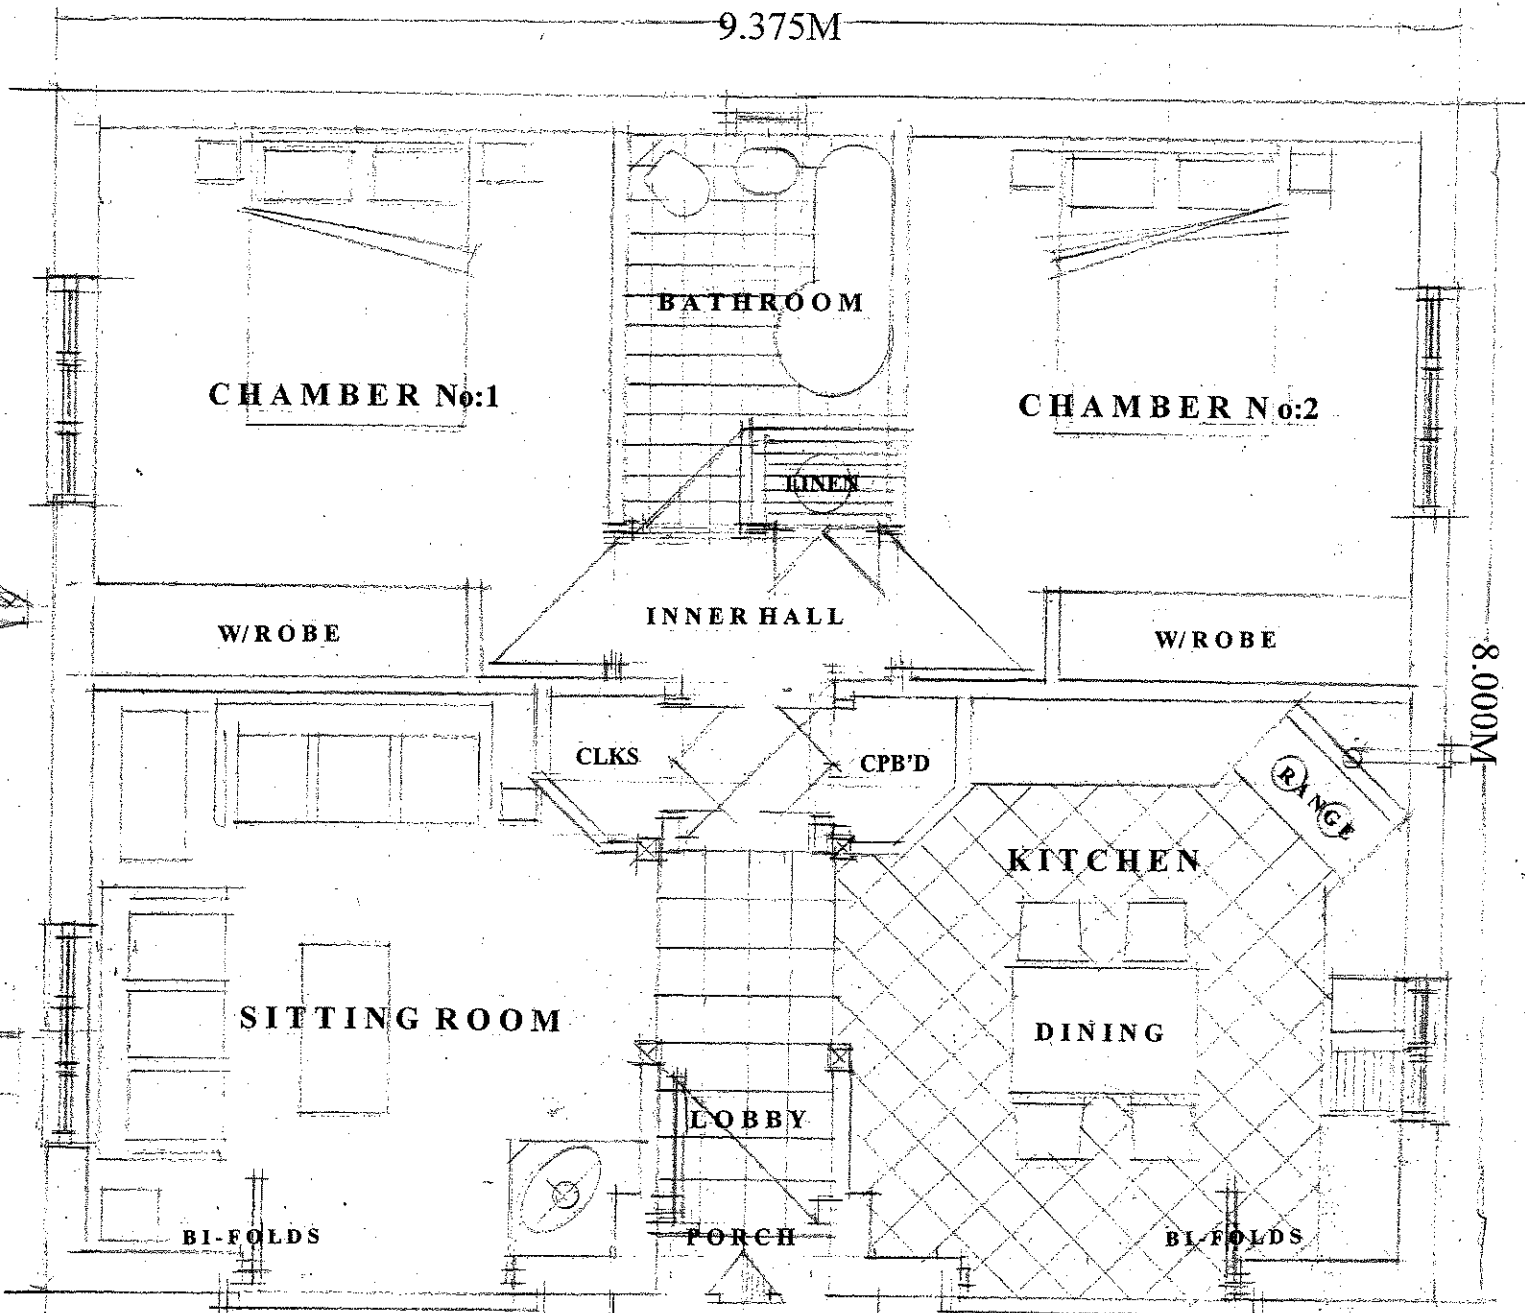


CLIENT:
Statue Homes Ltd.

PROJECT:
The Erection of 4 Holiday Lodges.
The Kyngs Golf & Country Club,
Station Road,
Market Bosworth.
Leicestershire.


DRAWING TITLE:
Proposed Floor Plans & Elevations.
Roof Plan.

SCALE: 1:50/1:100/1:200
DATE: December 2023
DRWG.No: HMD/PD/0534/01.
c Copyright HMD.2023

HOUSEMARTIN
DESIGNS

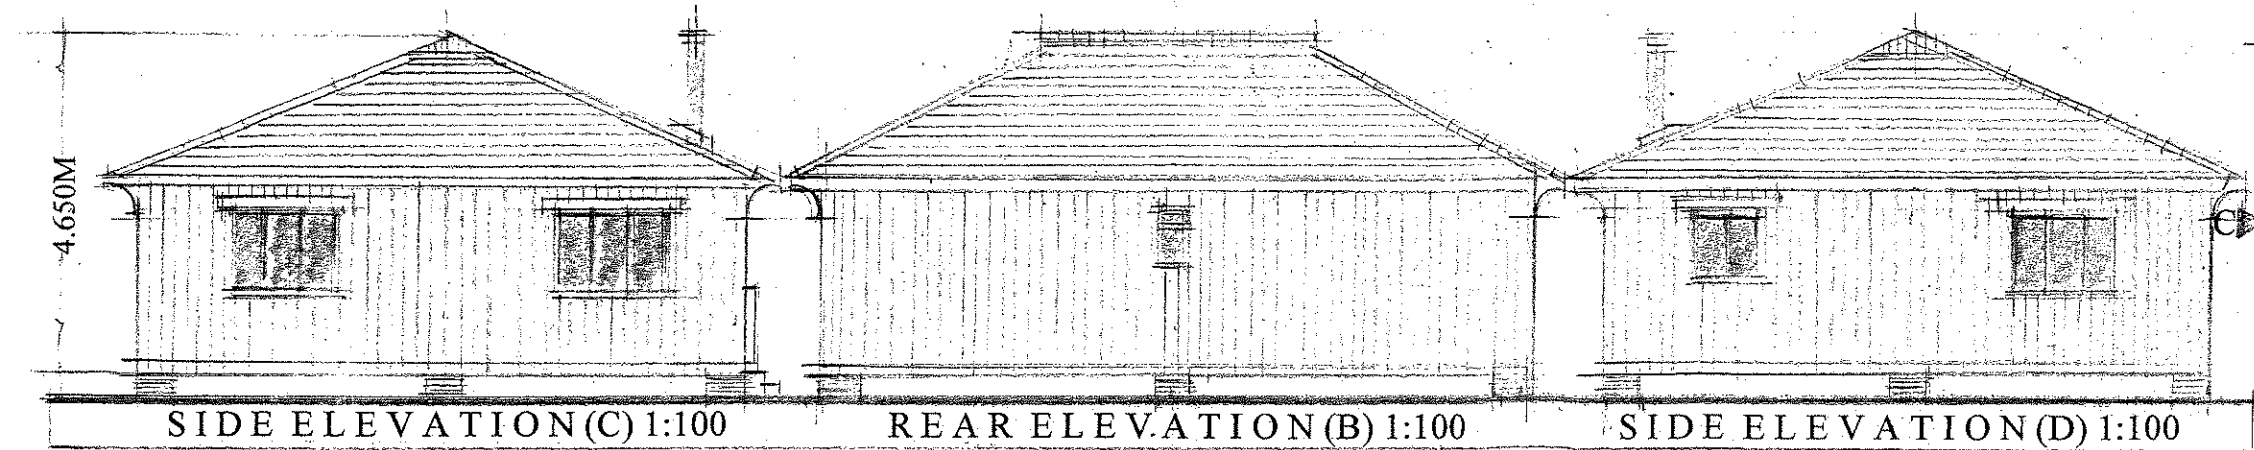

B
BLOCK PLAN 1:200

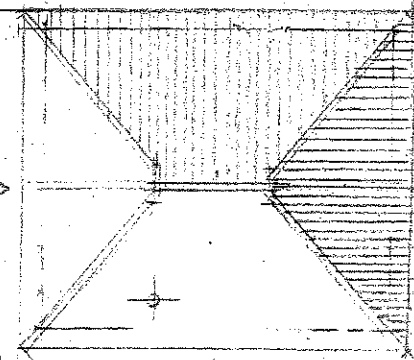

IN
A