

For Office Use: A_12635

HELP OUT MILL

Heather Road
Shakerstone
Nuneaton
CV13 0BT

CONSULTANT :

DRAWN BY:

VK

ISSUE / DATE:

PLANNING 09.08.2024

REVISION :

SHEET TITLE :
EXISTING GROUND
FLOOR PLAN

SHEET NO. :

EX100


Figured dimensions shall be taken in preference to scaled dimensions and any discrepancies or errors are to be referred to the Designer. Contractors, sub-contractors and suppliers must verify all dimensions on site before commencing work or making any fabrication drawings. © Copyright Reserved

FLOOR FINISHES

- F-1 CERAMIC TILES.
F-2 CARPET.
F-3 TIMBER FLOORING.
F-4 EXPOSED CONCRETE FLOORING
F-5 EXPOSED BRICK FLOORING

KEY

- 101 MILL MACHINERY
102 BOILER
103 RECESS
104 TANK
105 DROP TO WATER PIPE
106 AGA STOVE
107 ELECTRICAL BOX ABOVE DOOR
108 WALL BELOW STAIRS
109 KITCHEN SURFACE
110 BURNER

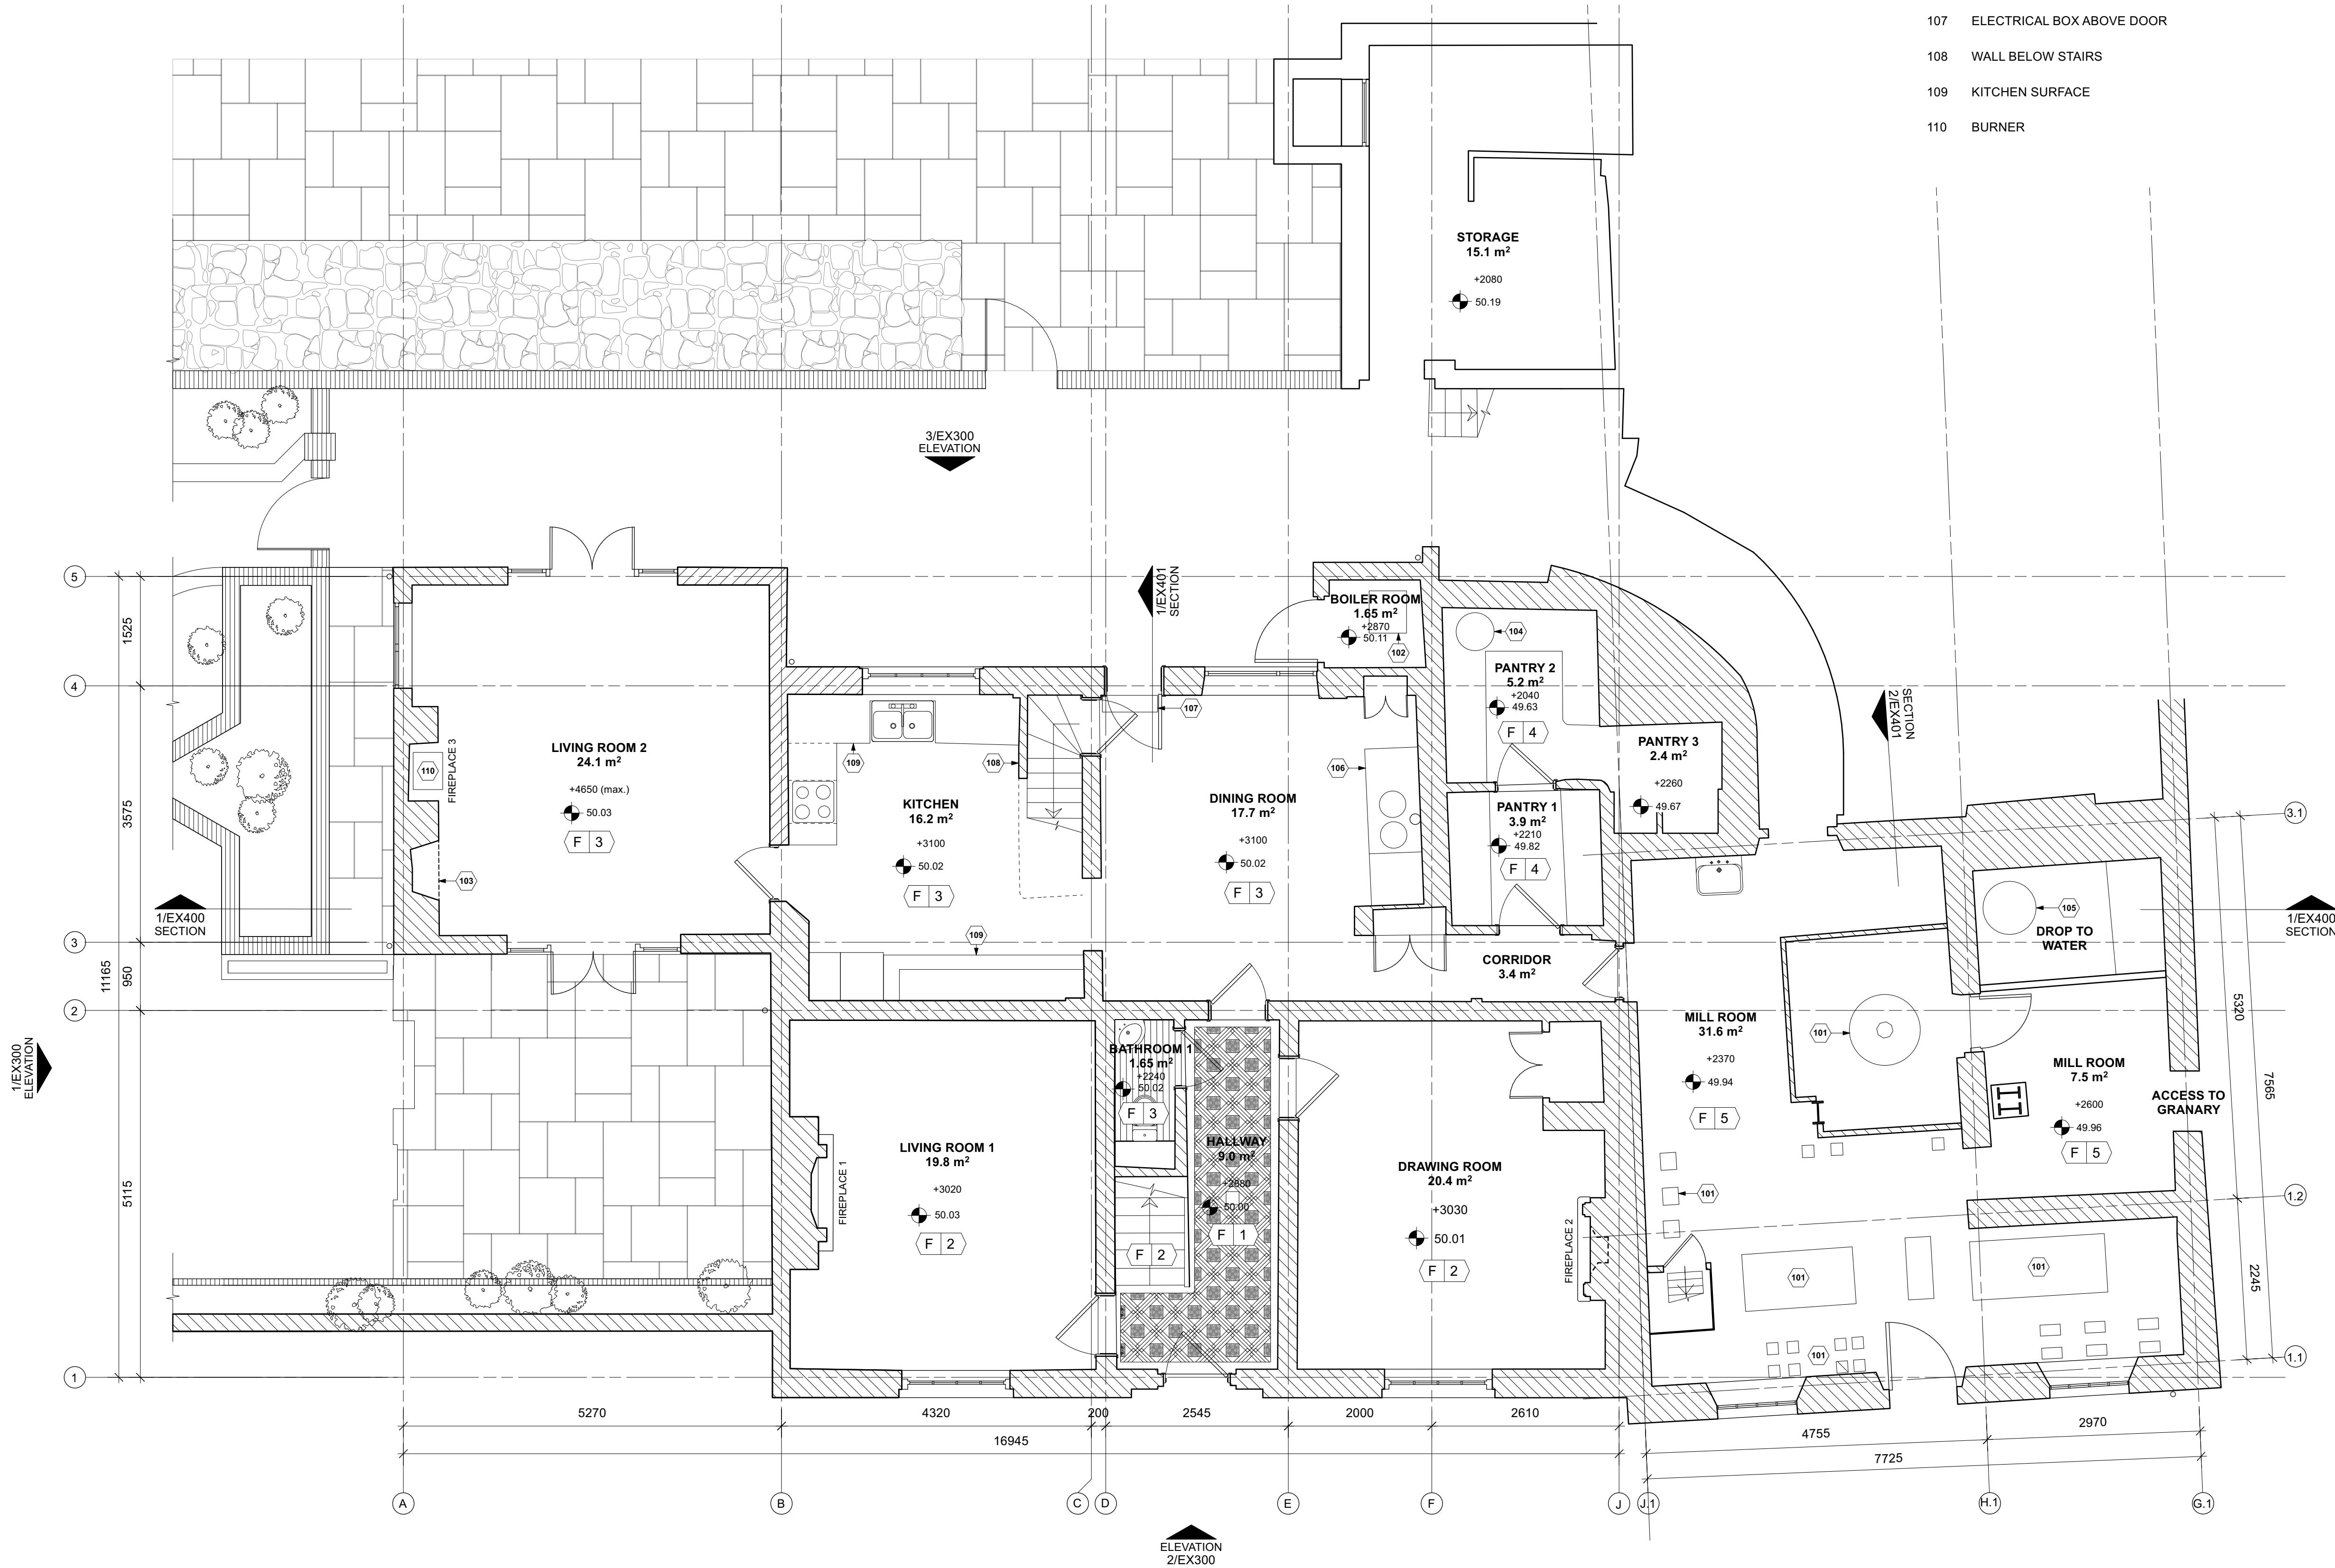

1 GROUND FLOOR PLAN

EX100

SCALE: 1:50@A1

