


KEY KEY NOTES

101 MILL MACHINERY



FLOOR FINISHES

F-1 CARPET

F-2 TIMBER FLOORING

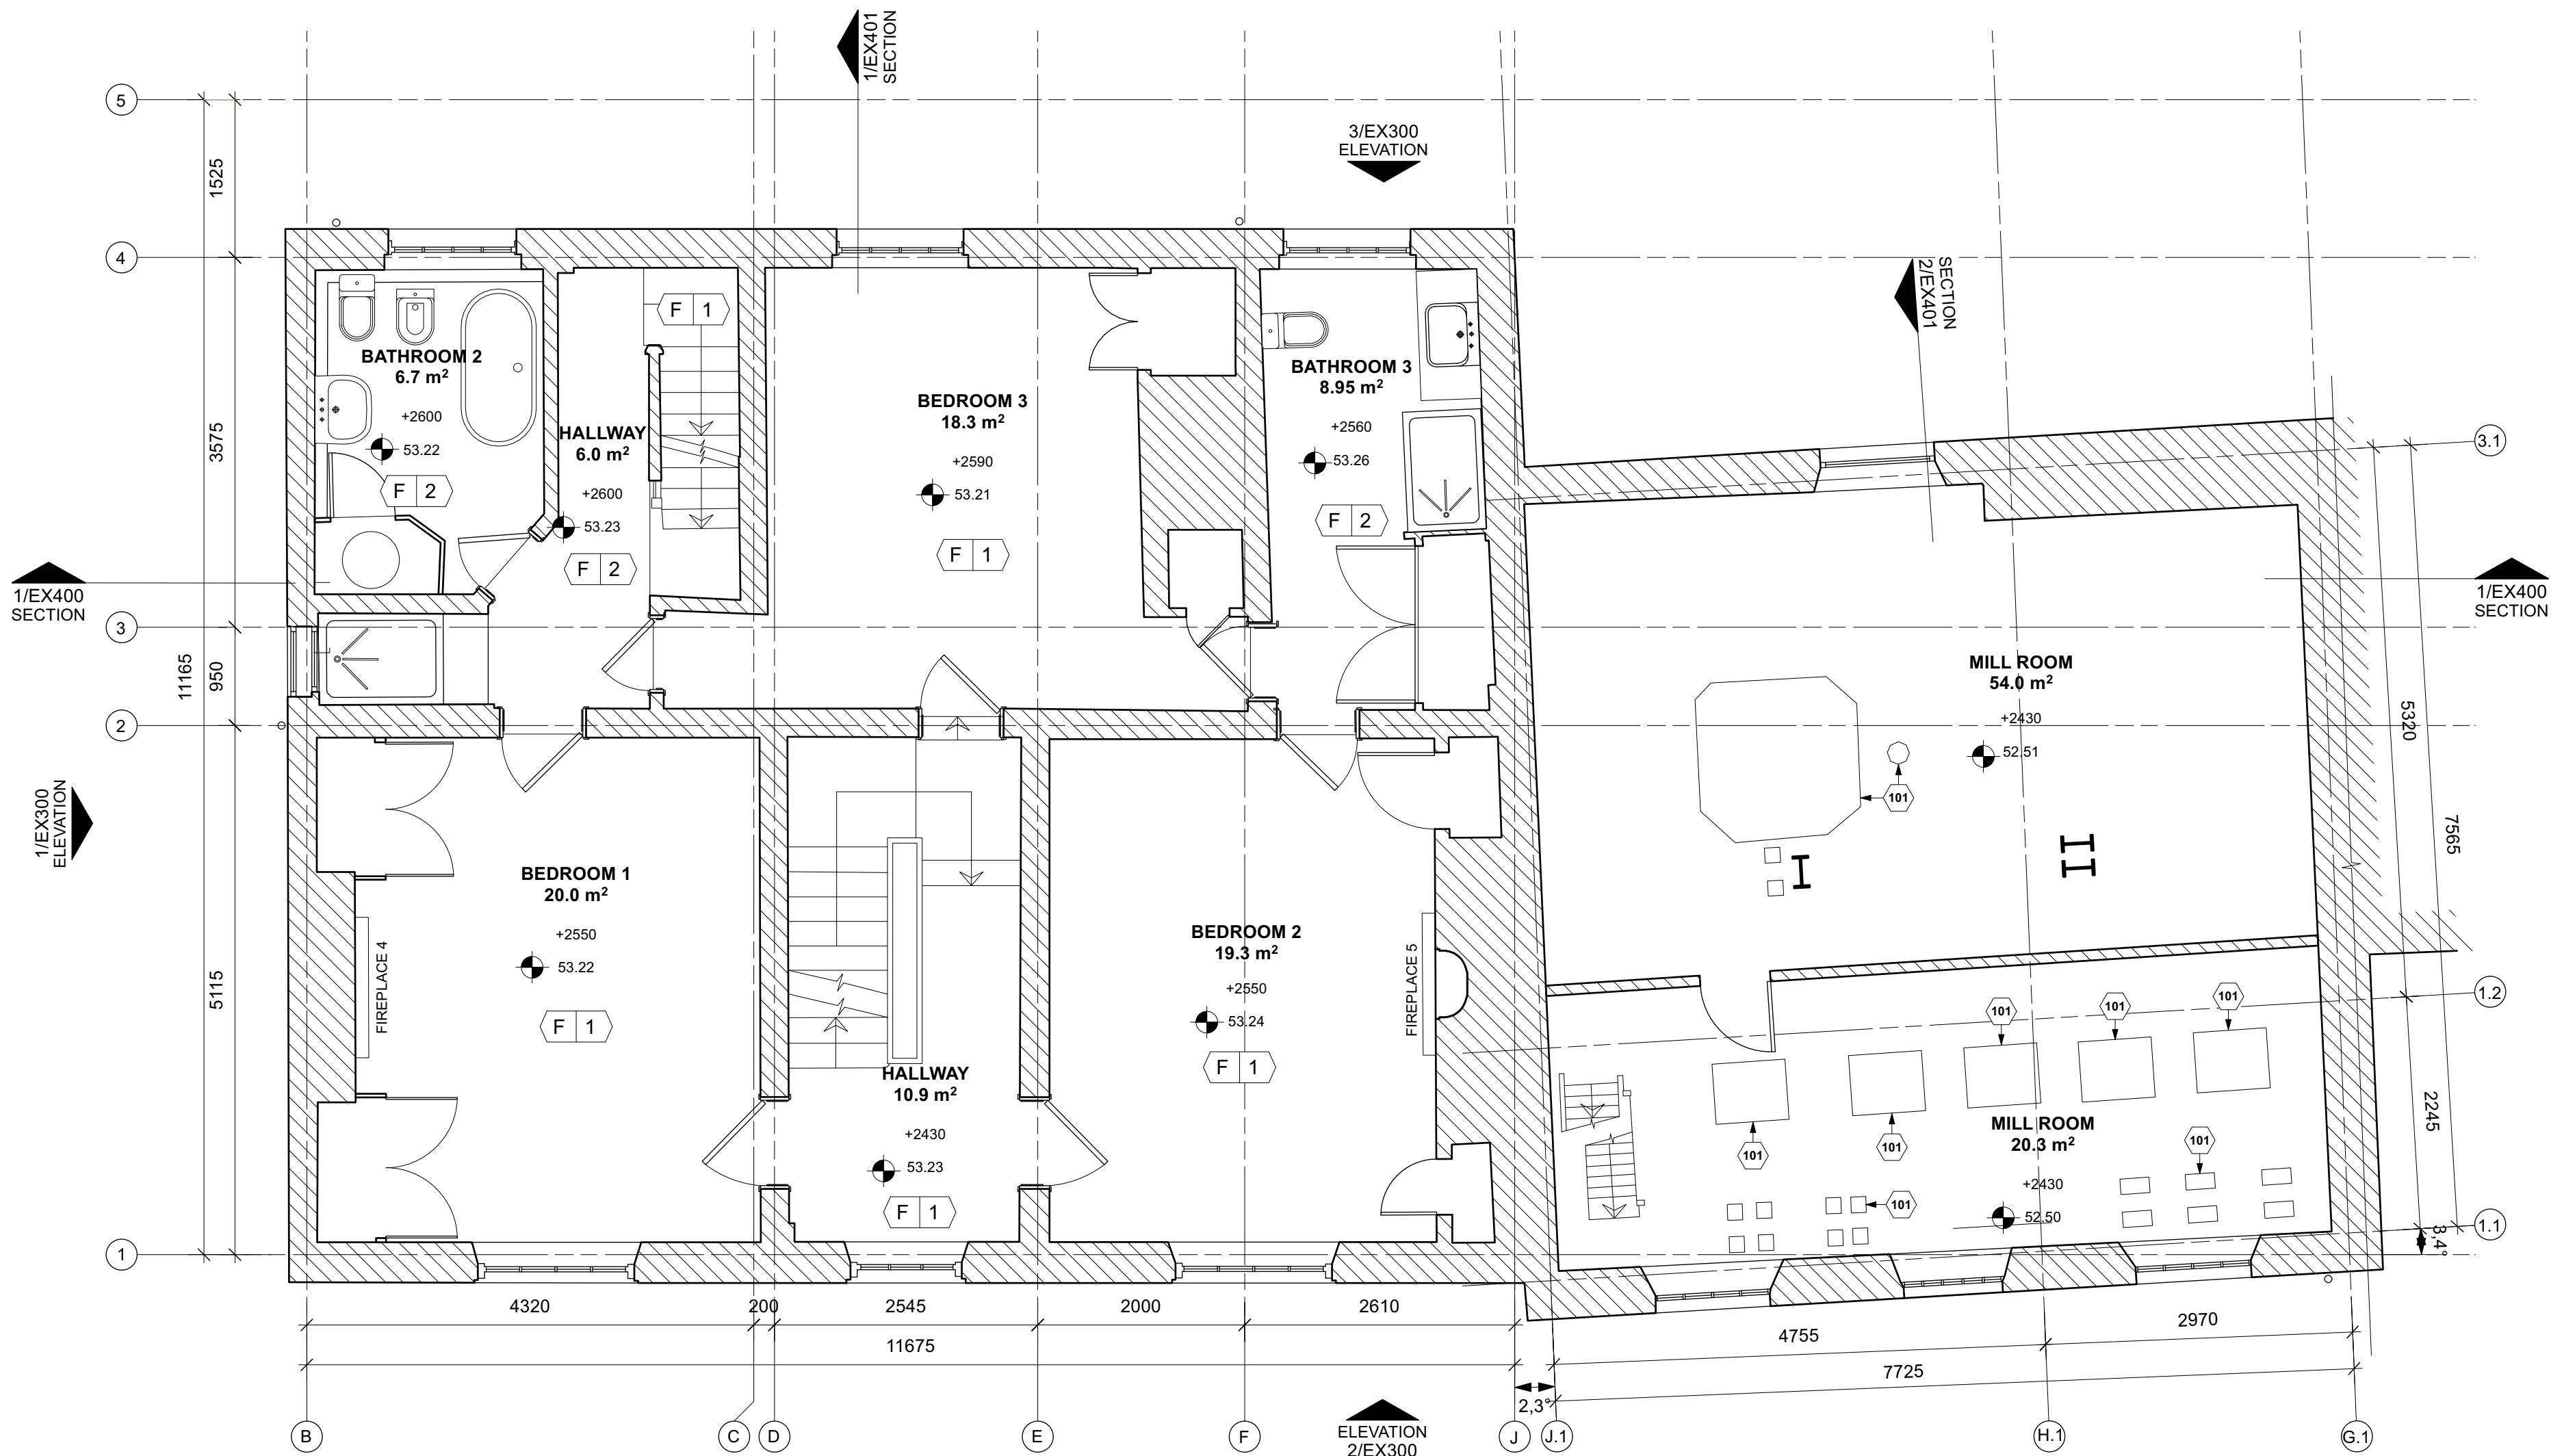

1 FIRST FLOOR PLAN
EX101 SCALE: 1:50@A1

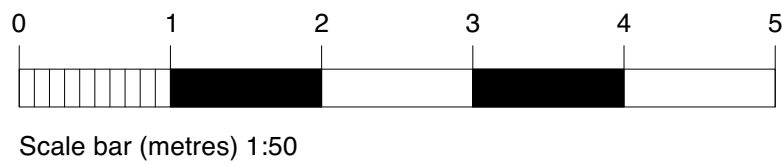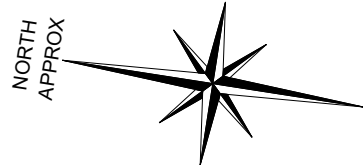

For Office Use: A_12635

HELP OUT MILL

Heather Road
Shakerstone
Nuneaton
CV13 0BT

CONSULTANT :

DRAWN BY:

VK

ISSUE / DATE:

PLANNING 09.08.2024

REVISION :

SHEET TITLE :

EXISTING FIRST
FLOOR PLAN

SHEET NO. :

EX101