

KEY KEY NOTES

- 101 MILL MACHINERY
- 102 LOW BOXING

FLOOR FINISHES

- F-1 CARPET
- F-2 TIMBER FLOORING

For Office Use: A_12635

HELP OUT MILL

Heather Road
Shakerstone
Nuneaton
CV13 0BT

CONSULTANT :

DRAWN BY:

VK

ISSUE / DATE:

PLANNING 09.08.2024

REVISION :


SHEET TITLE :

EXISTING SECOND
AND THIRD FLOOR
PLANS


SHEET NO. :

EX102

Figured dimensions shall be taken in preference to scaled dimensions and any discrepancies or errors are to be referred to the Designer. Contractors, sub-contractors and suppliers must verify all dimensions on site before commencing work or making any fabrication drawings. © Copyright Reserved

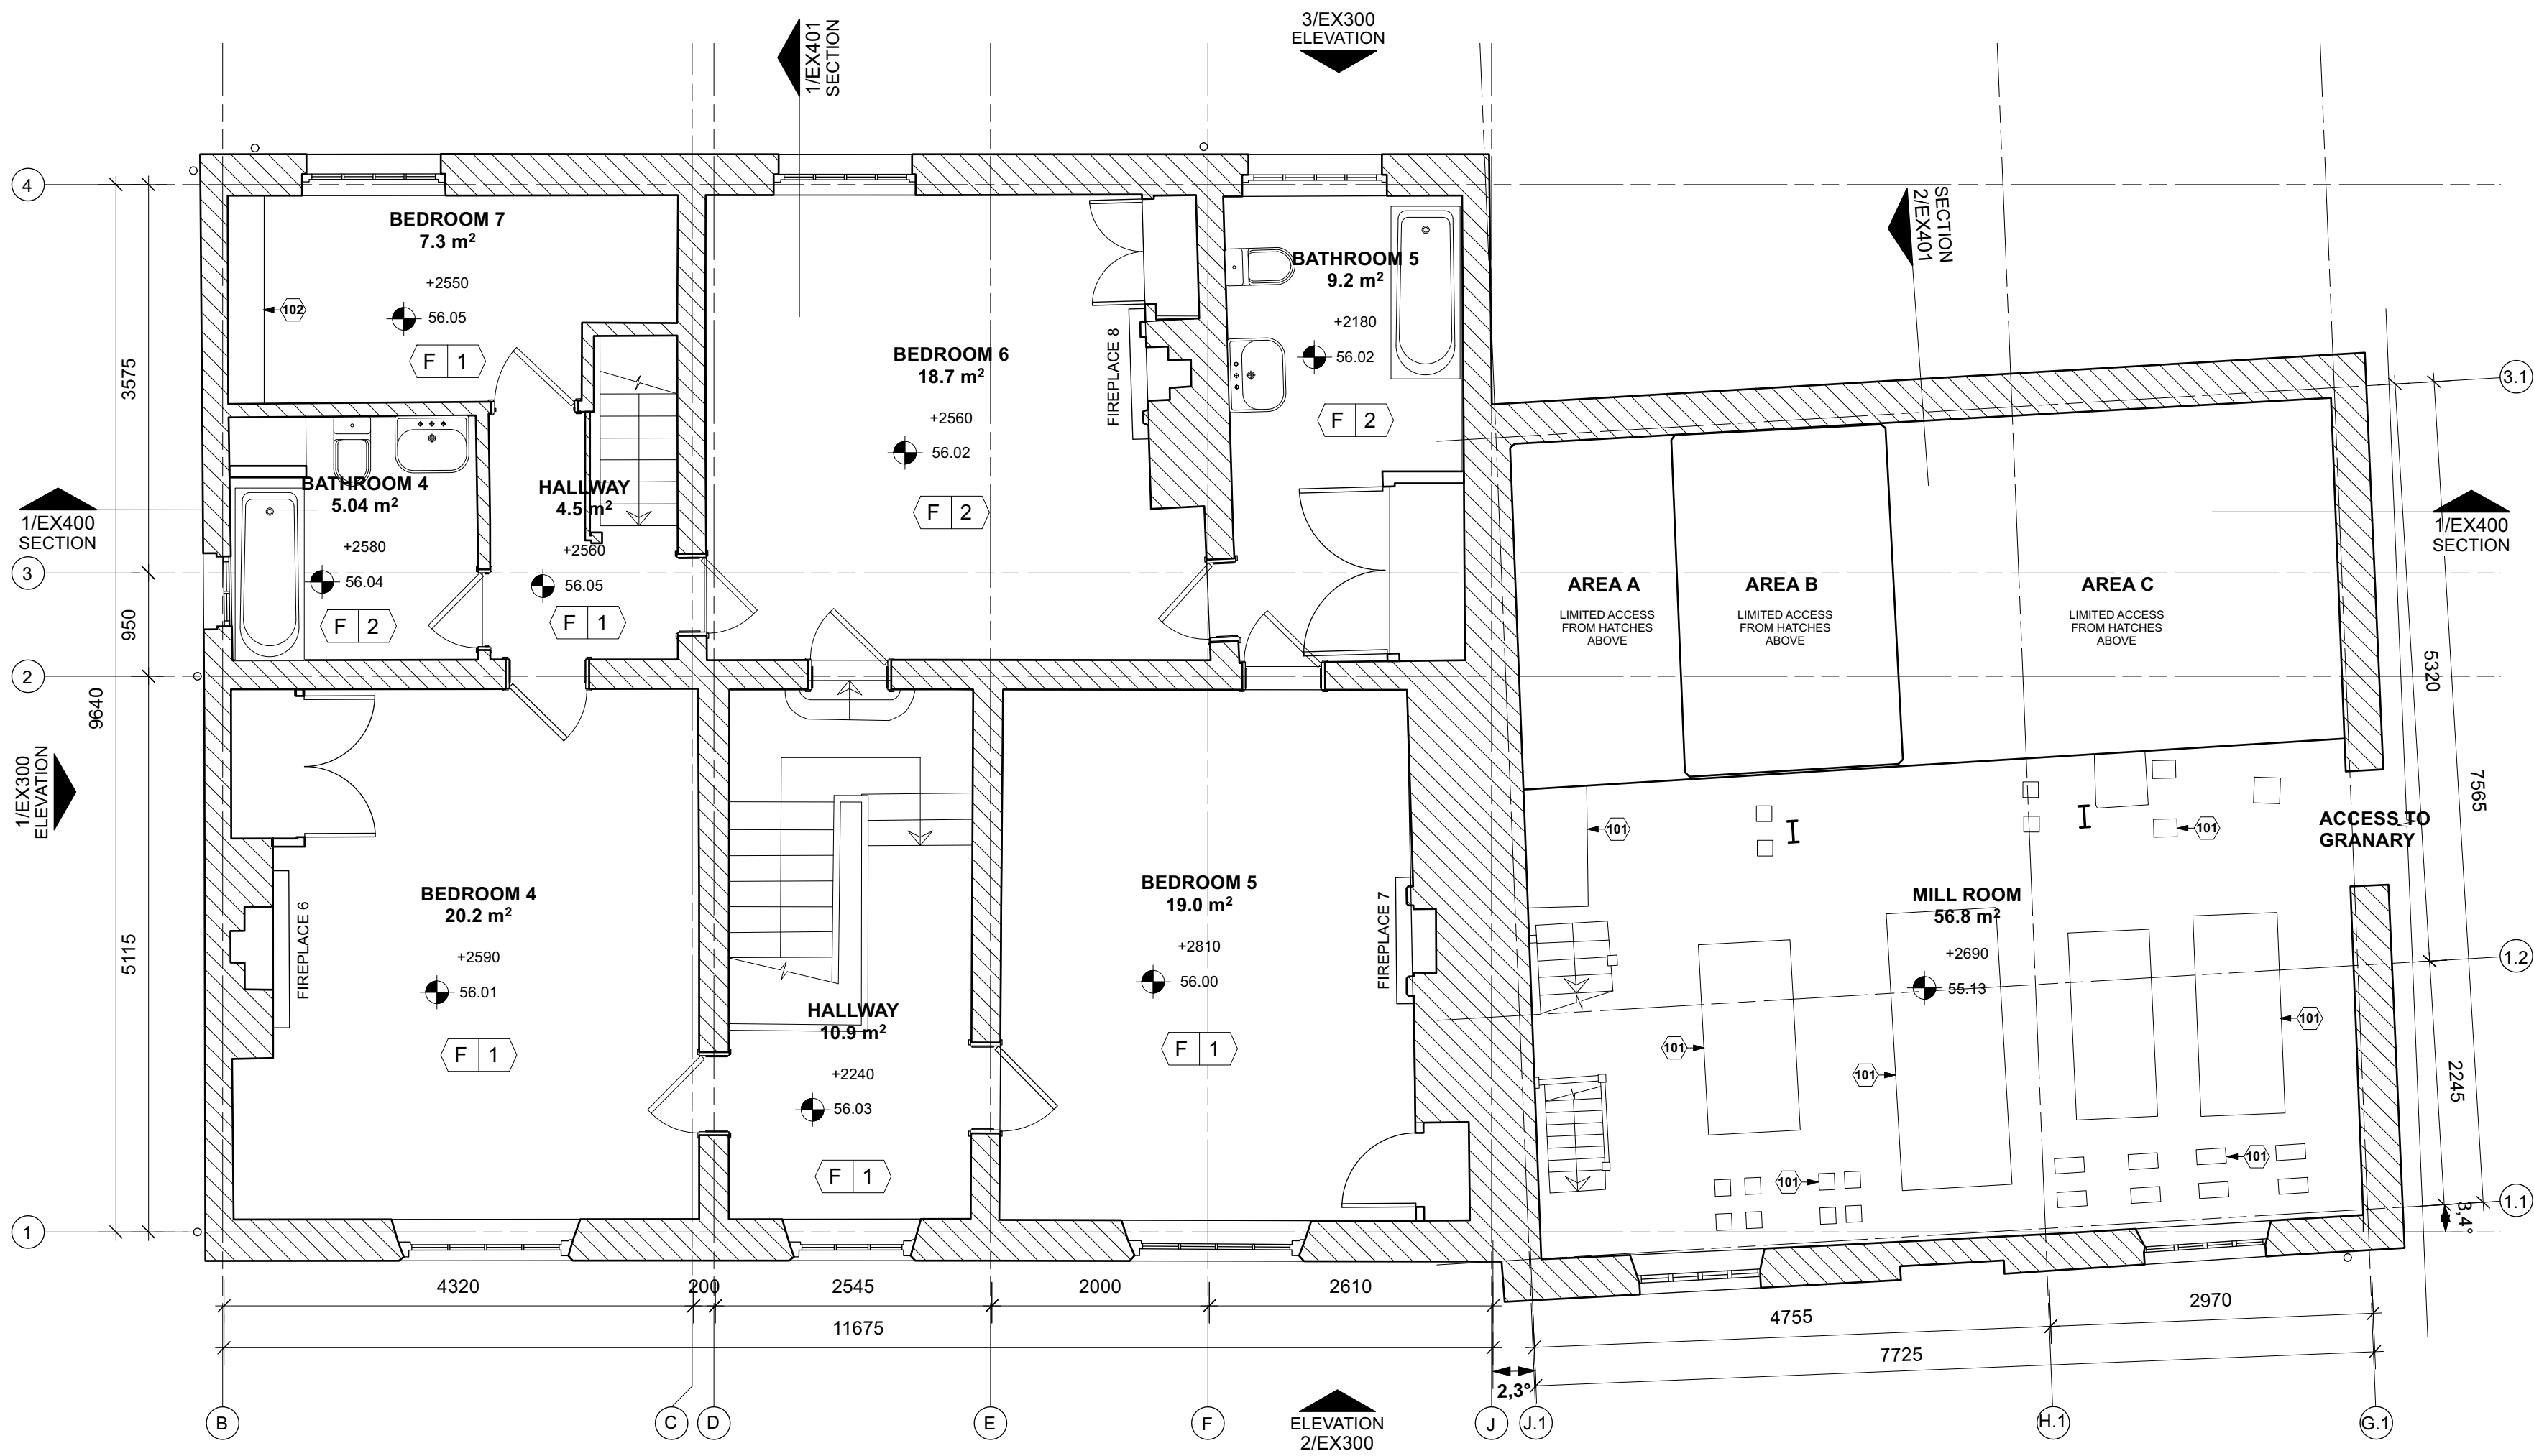

1 SECOND FLOOR PLAN
EX102 SCALE: 1:50@A1

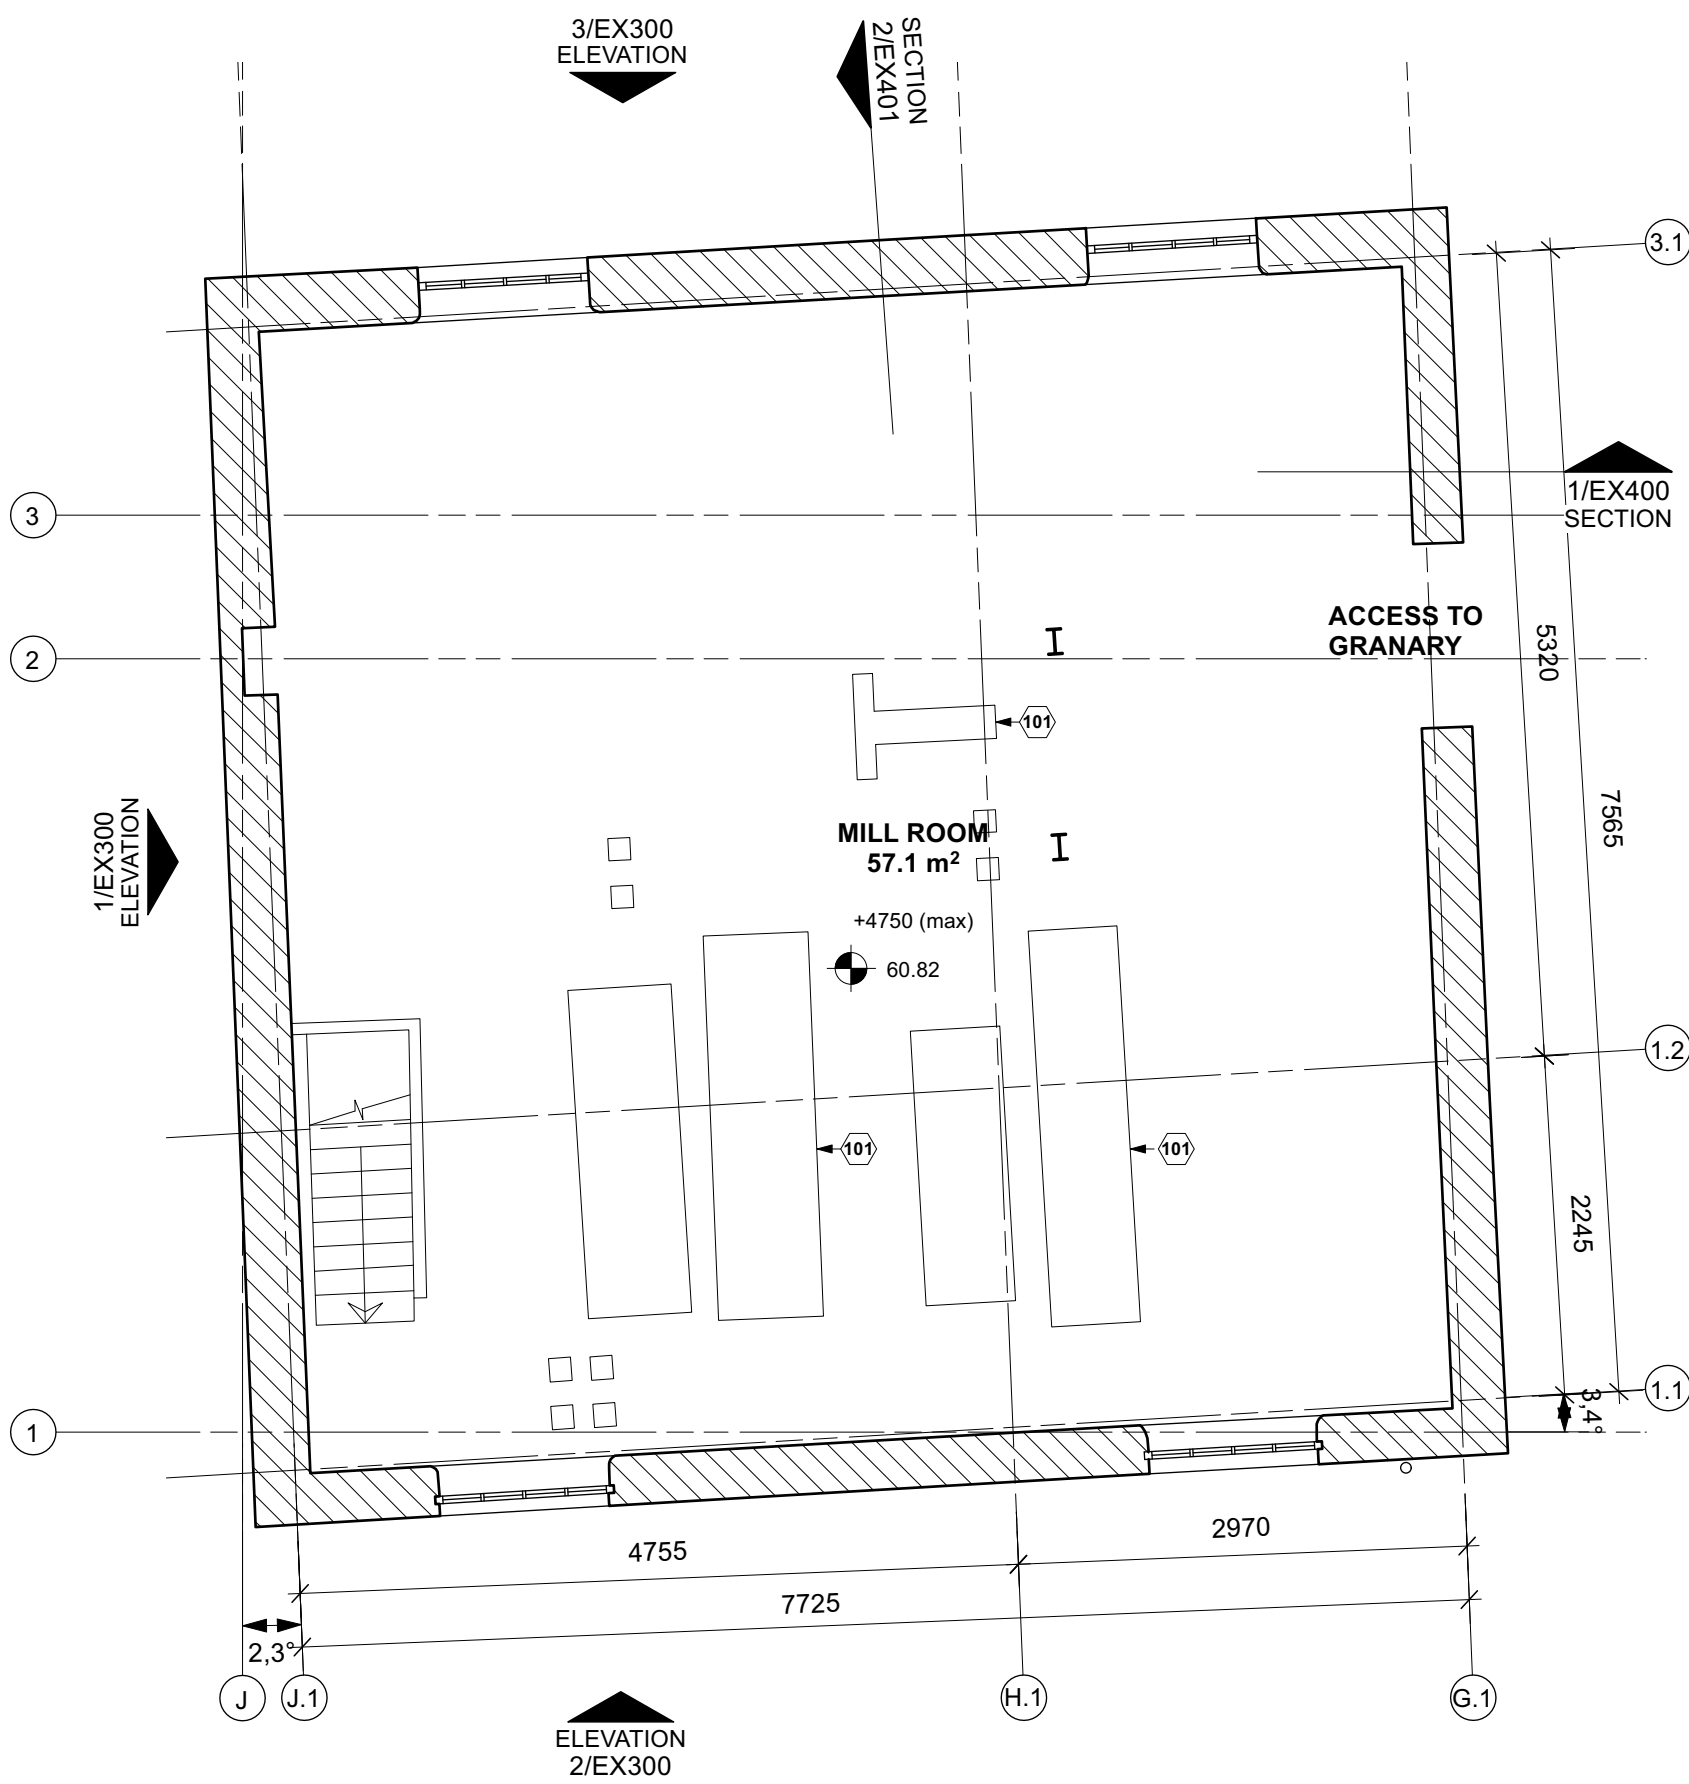

2 THIRD FLOOR PLAN
EX102 SCALE: 1:50@A1

