



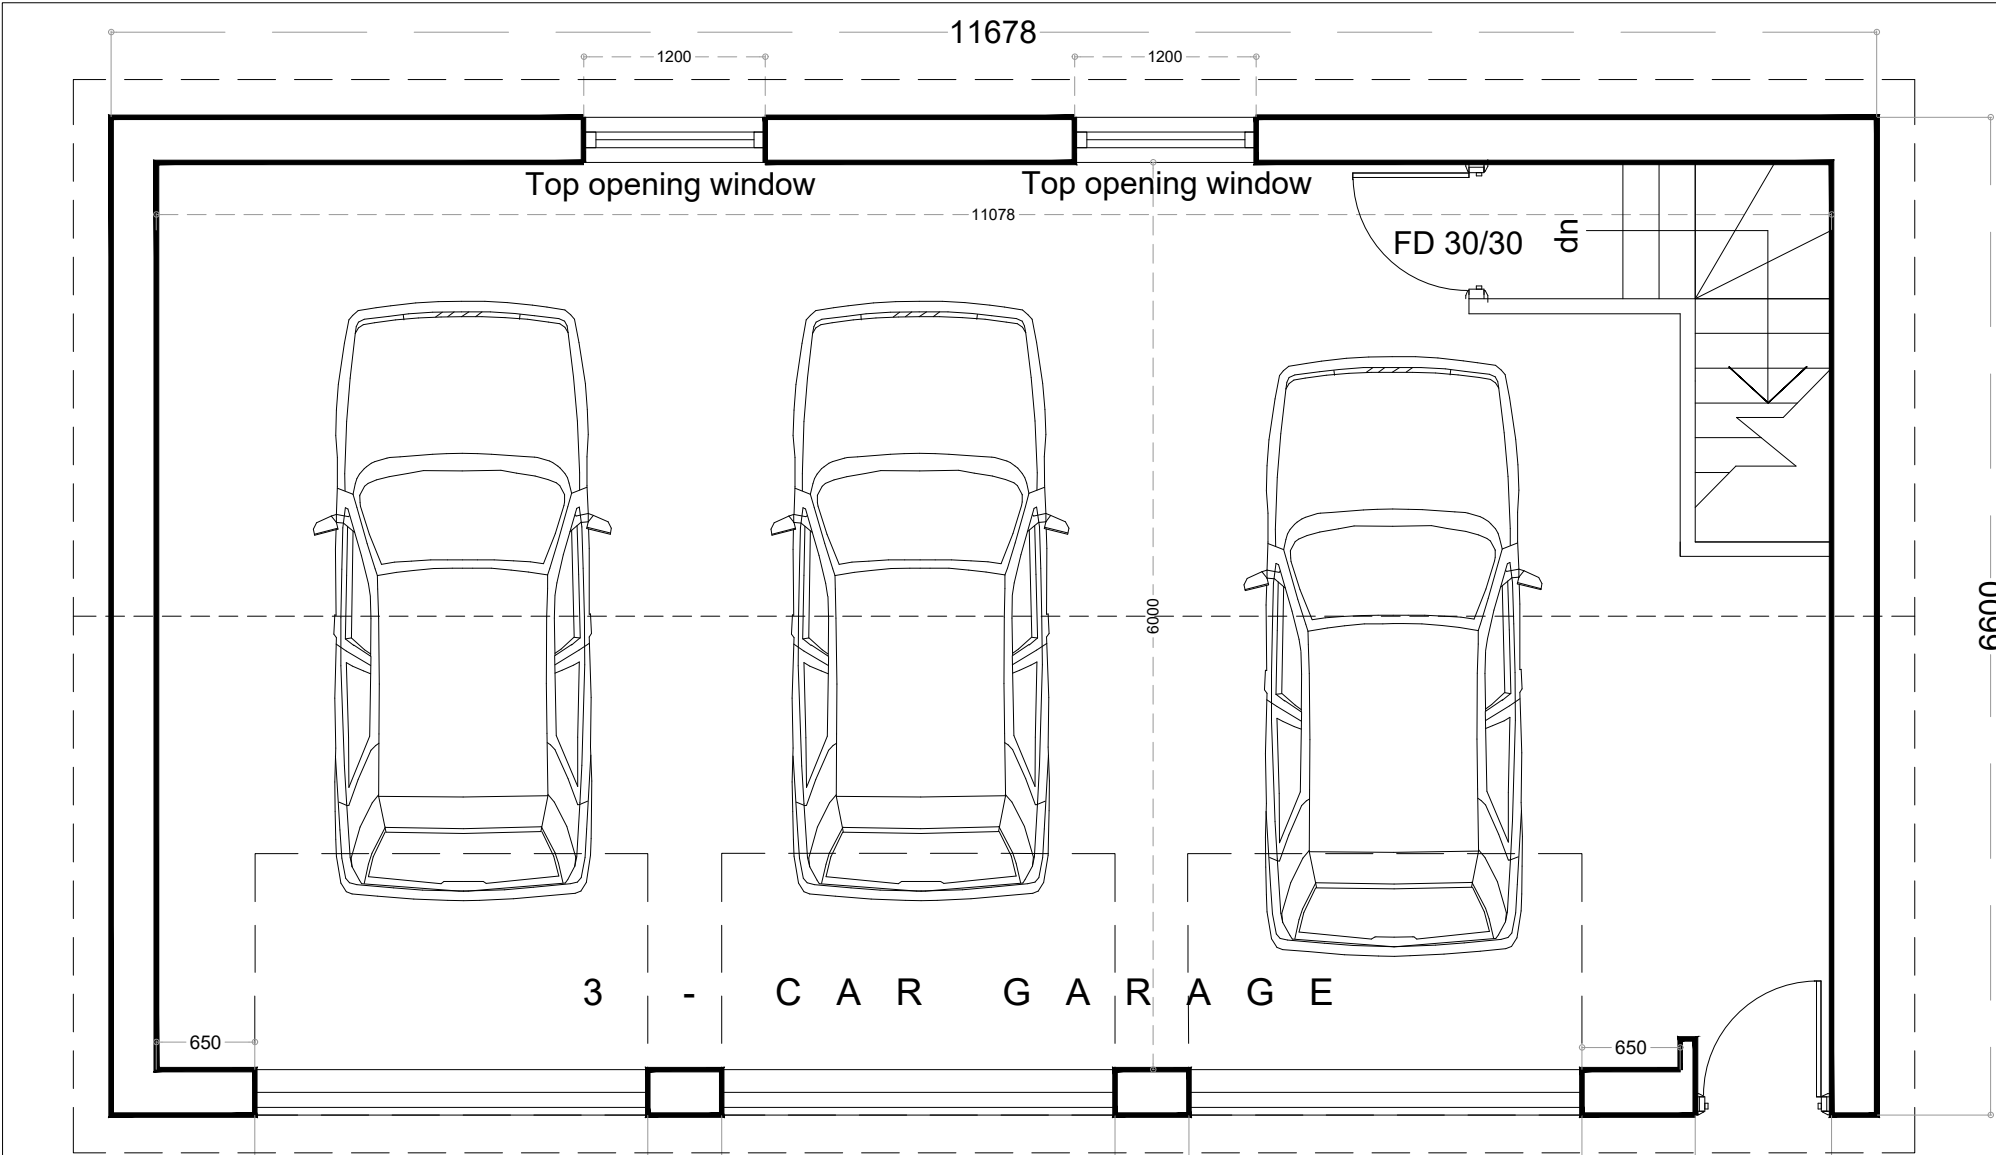


PROPOSED GROUND FLOOR

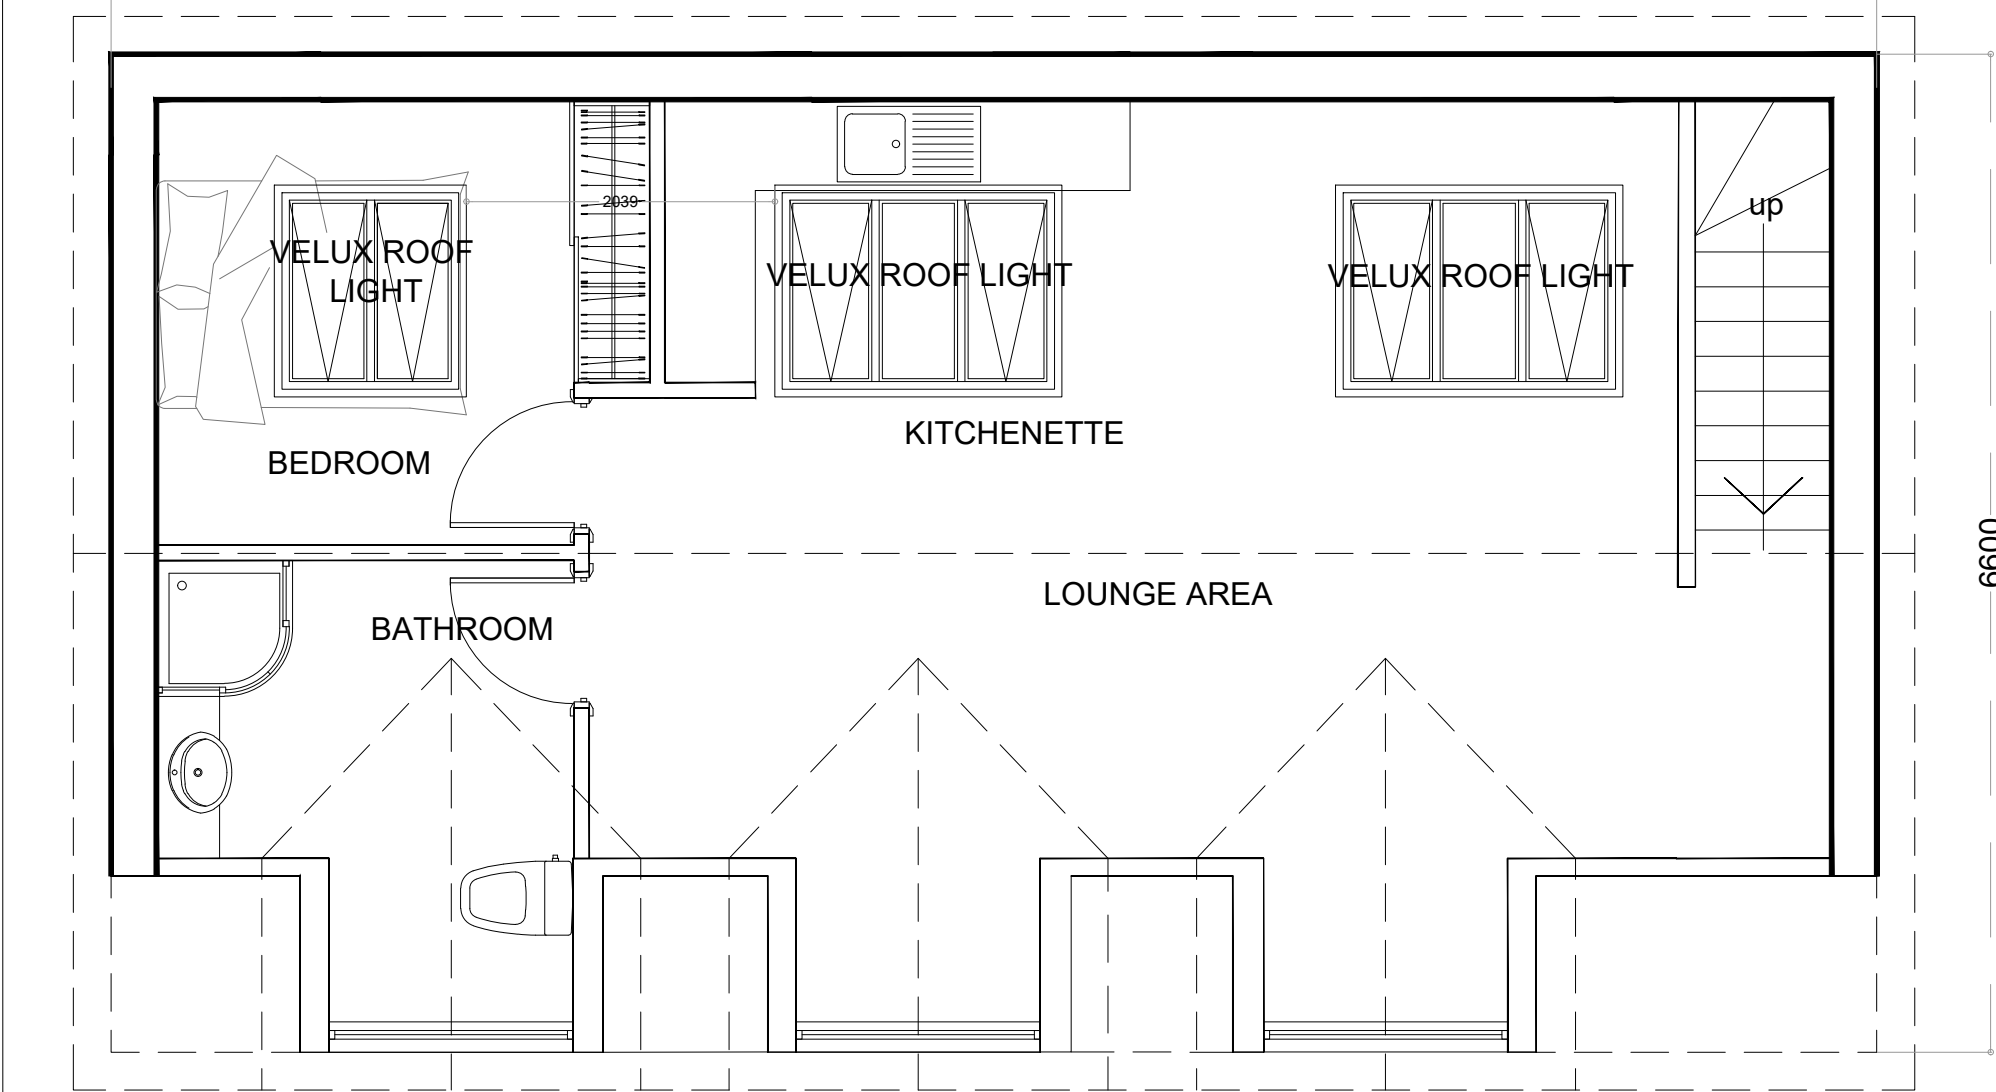

PROPOSED FIRST FLOOR

NOTE: All dimensions must be checked on site and not scaled from drawing. This drawing is for discussion purposes only and is subject to fire officer and building regulation approvals being obtained.  
© All Copyrights Rosh Design. No reproduction of these drawings are permitted under copyright law.  
These drawings remain the property of Rosh Design and must not be shared with any third party unless authorized by a director of Rosh Design.

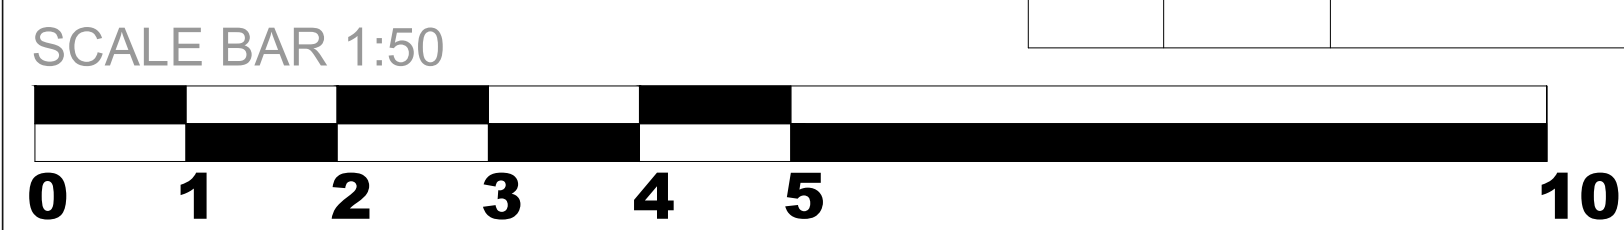


| REVISIONS |          |                                                    |        |          |      |             |        |
|-----------|----------|----------------------------------------------------|--------|----------|------|-------------|--------|
| Revision  | Date     | Description                                        | Rev by | Revision | Date | Description | Rev by |
| A         | 25/02/24 | Amended Velux roof lights in garage-Rear Elevation |        |          |      |             |        |

|          |                                             |             |    |          |   |
|----------|---------------------------------------------|-------------|----|----------|---|
| Client   | Mr & Mrs Jones                              |             |    |          |   |
| Job      | Ashleigh, Merrylees Road, Thornton LE67 1AP |             |    |          |   |
| Date     | 26/02/24                                    |             |    | Date:    |   |
| Scale    | 1:500@A2                                    |             |    |          |   |
| Drawn by | SJH                                         | Approved by | ** | Revision | A |

© Copyright



PROPOSED FRONT ELEVATION

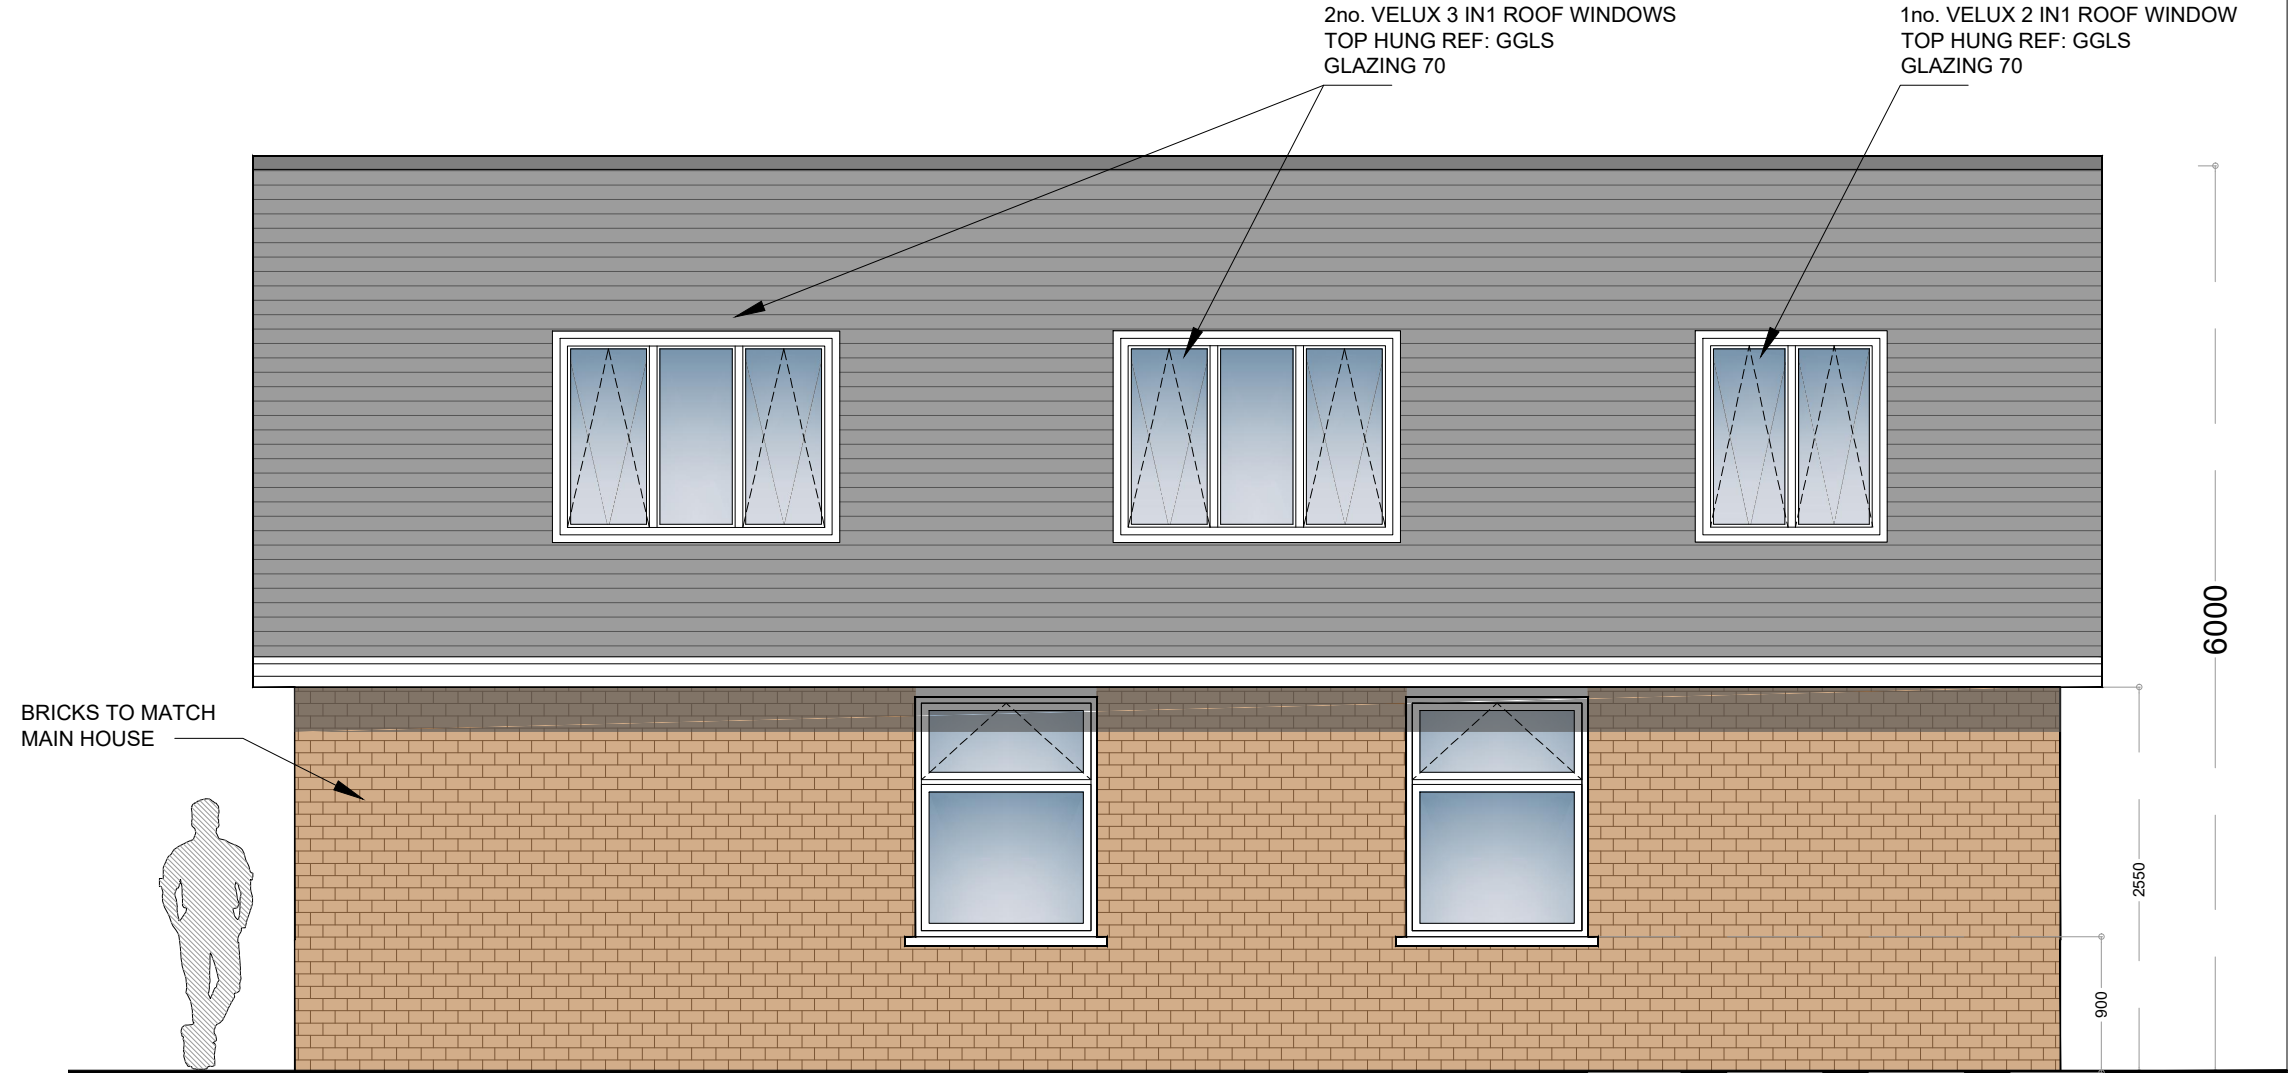

PROPOSED REAR ELEVATION