



Rear elevation




Side elevation




Front elevation



Side elevation

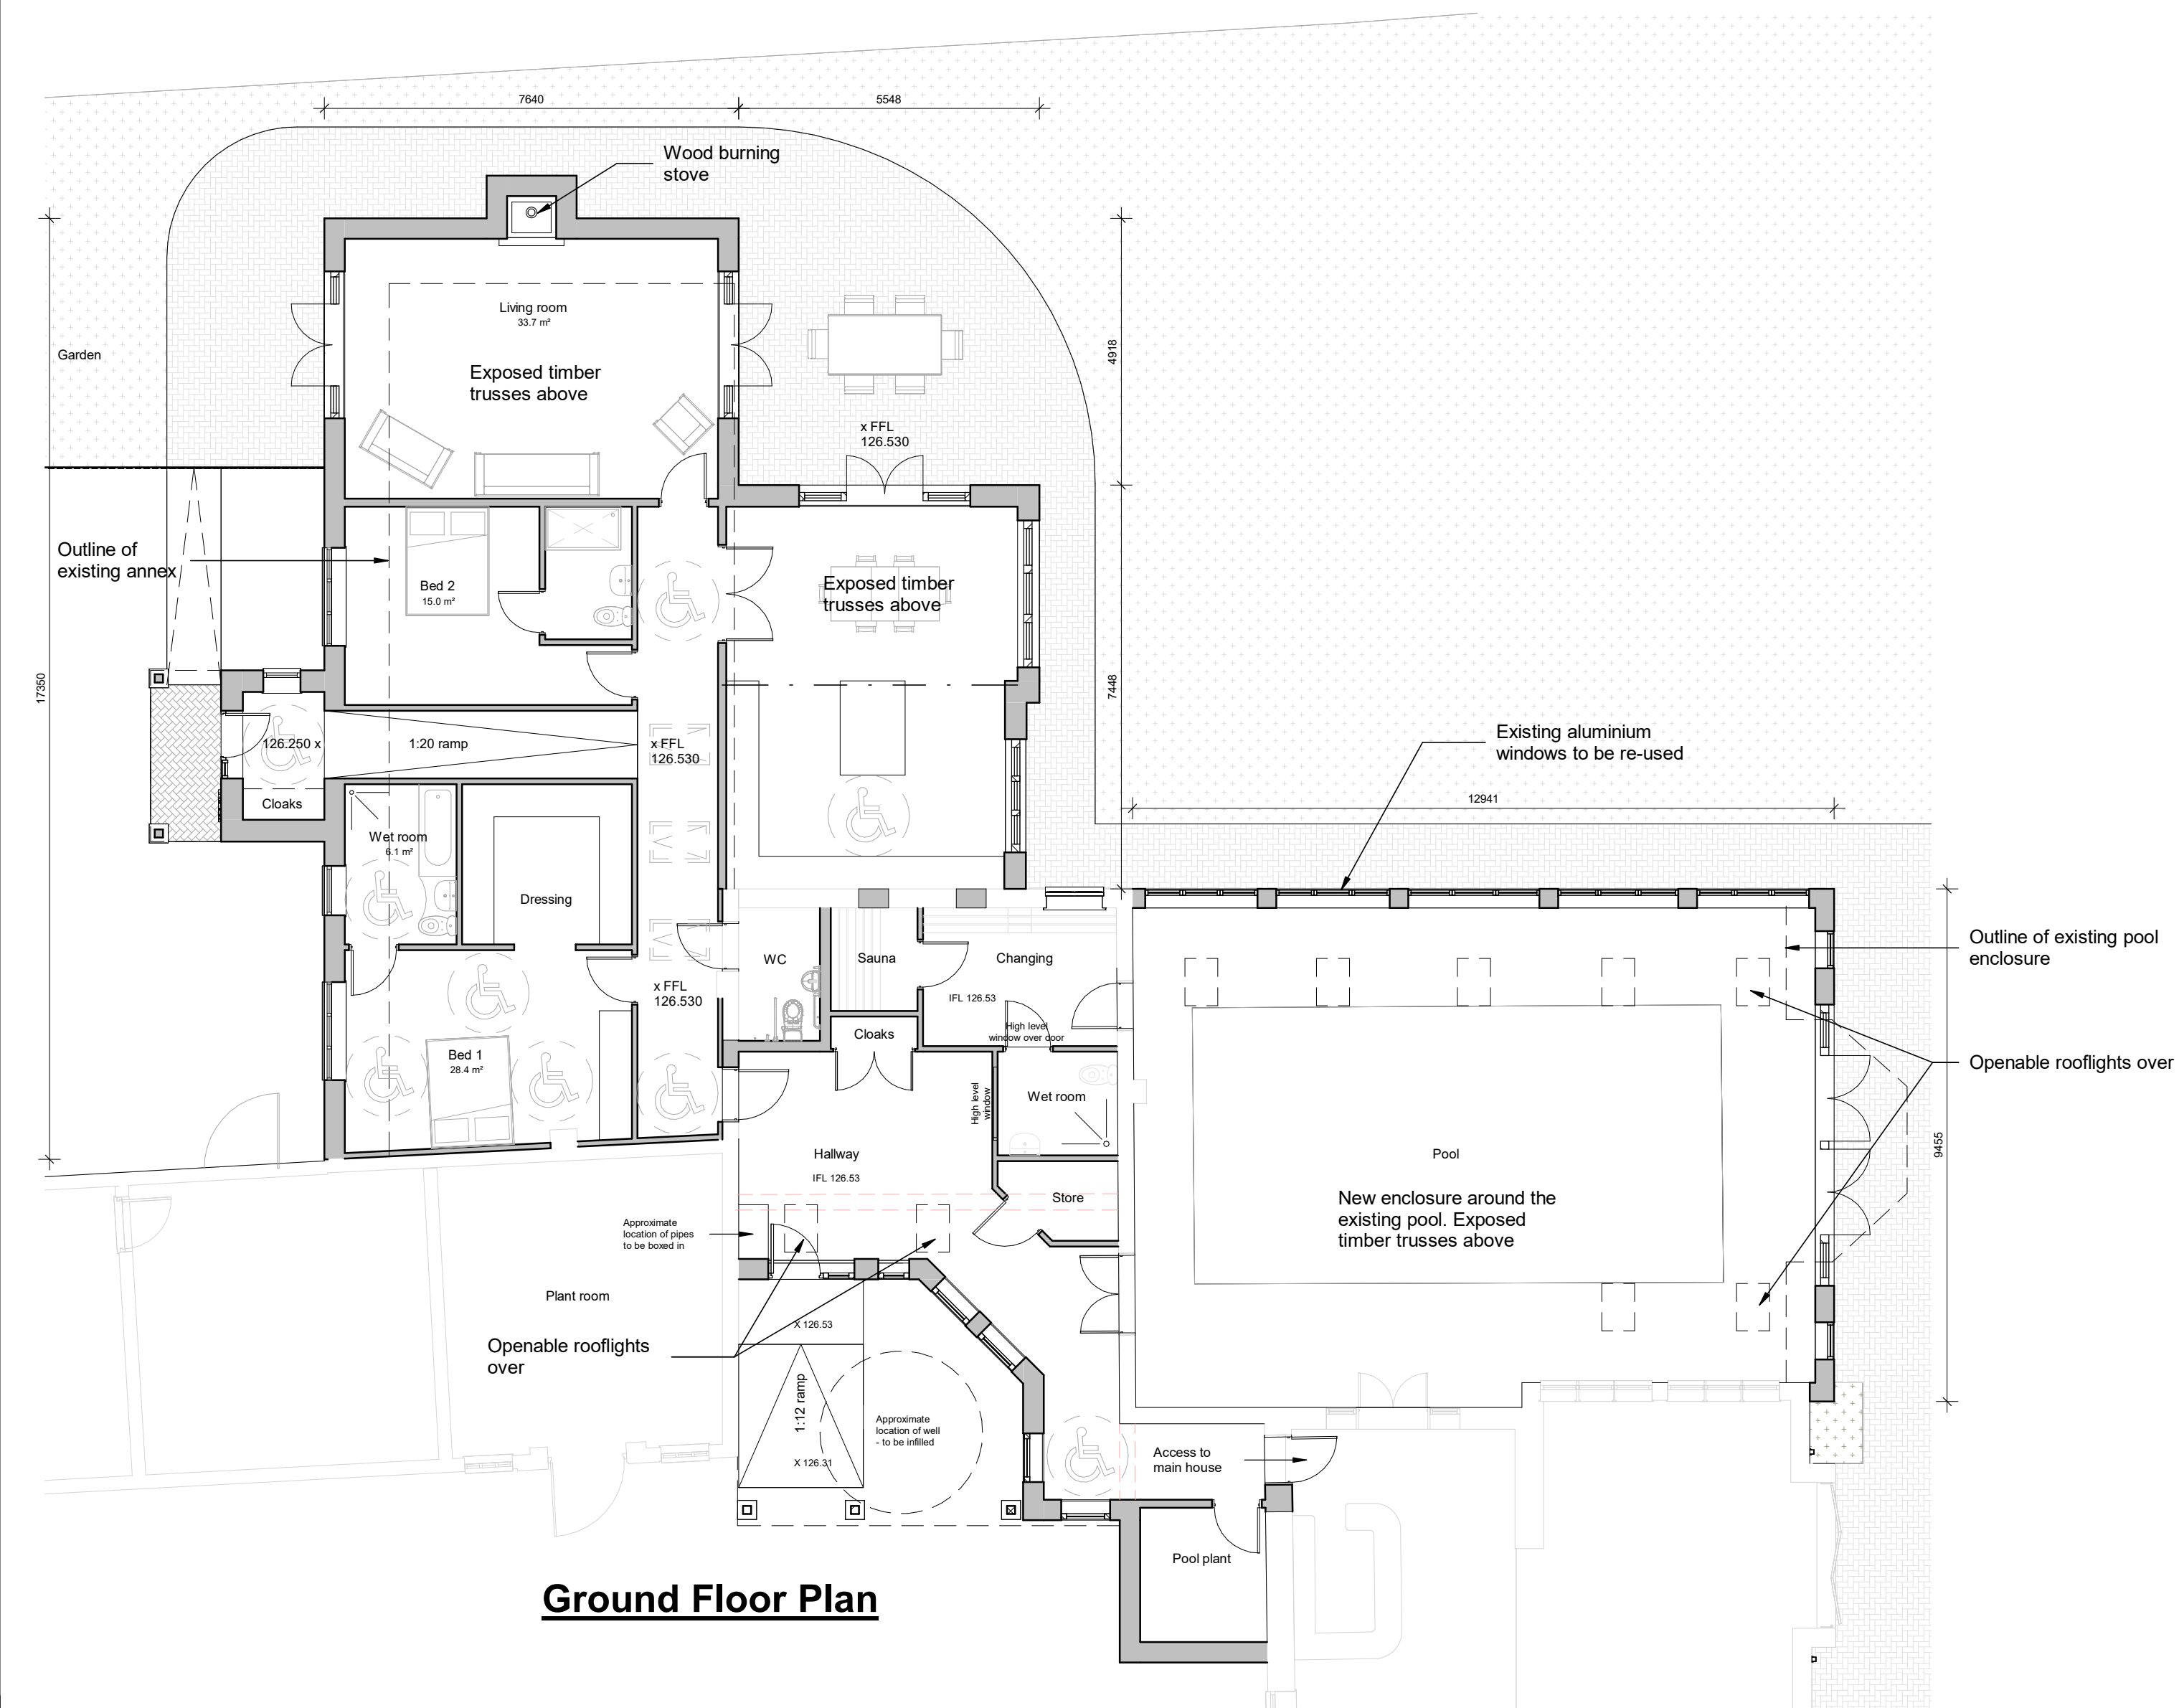

Ground Floor Plan

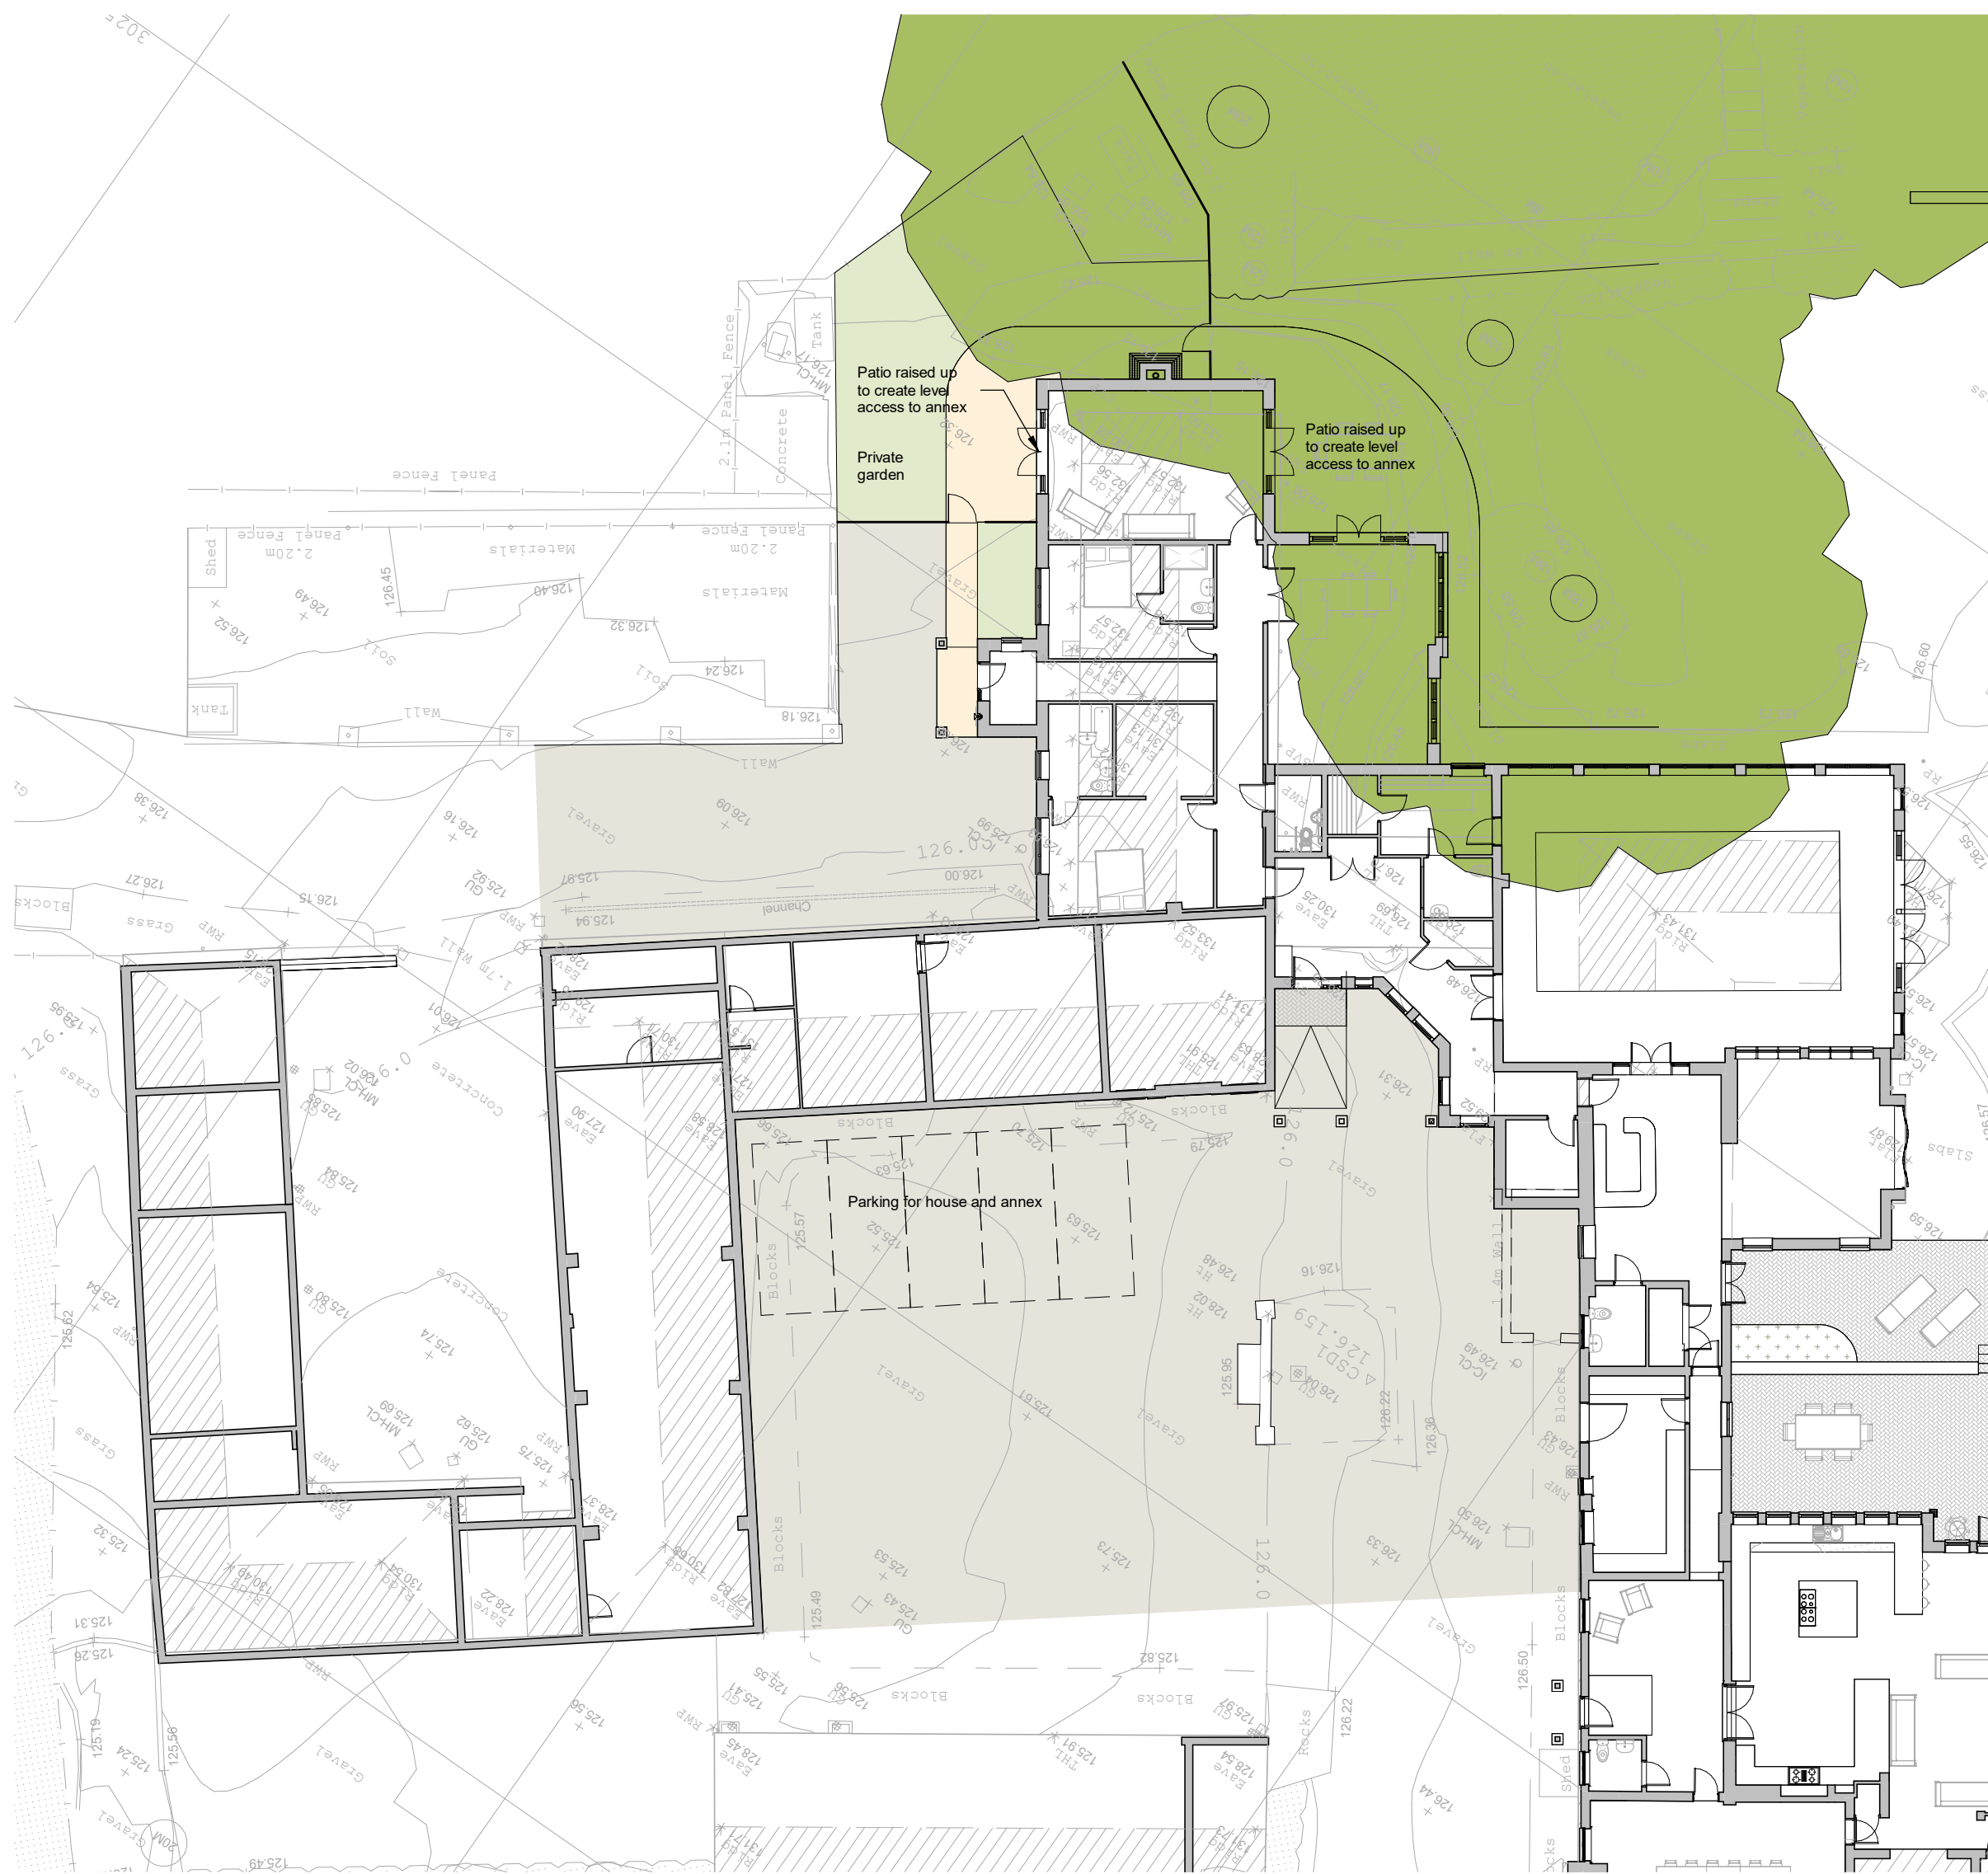

Site Plan

HAYWARD
architects

19 Station Road
Hinckley
Leicestershire
LE10 1AW

Tel: 01455 635 665

www.haywardarchitects.co.uk

Client Hooper		
Project Title Extension & Alterations Cadeby Hall Cadeby		
Drawing Title Proposed annex - new build		
Scale 1:100	Date March 2026	Sheet A1
Author ZLM	Checked by LW	
Job No. 26/16	Drawing No. 05e	
Status Planning		

THE COPYRIGHT OF THIS DRAWING IS VESTED IN HAYWARD ARCHITECTS LTD.
REPRODUCTION IN ANY FORM, EITHER IN WHOLE OR IN PART IS FORBIDDEN WITHOUT
THE PRIOR WRITTEN PERMISSION OF THE COPYRIGHT HOLDER. DO NOT SCALE FROM
DRAWING AND ONLY FIGURED DIMENSIONS ARE TO BE USED