



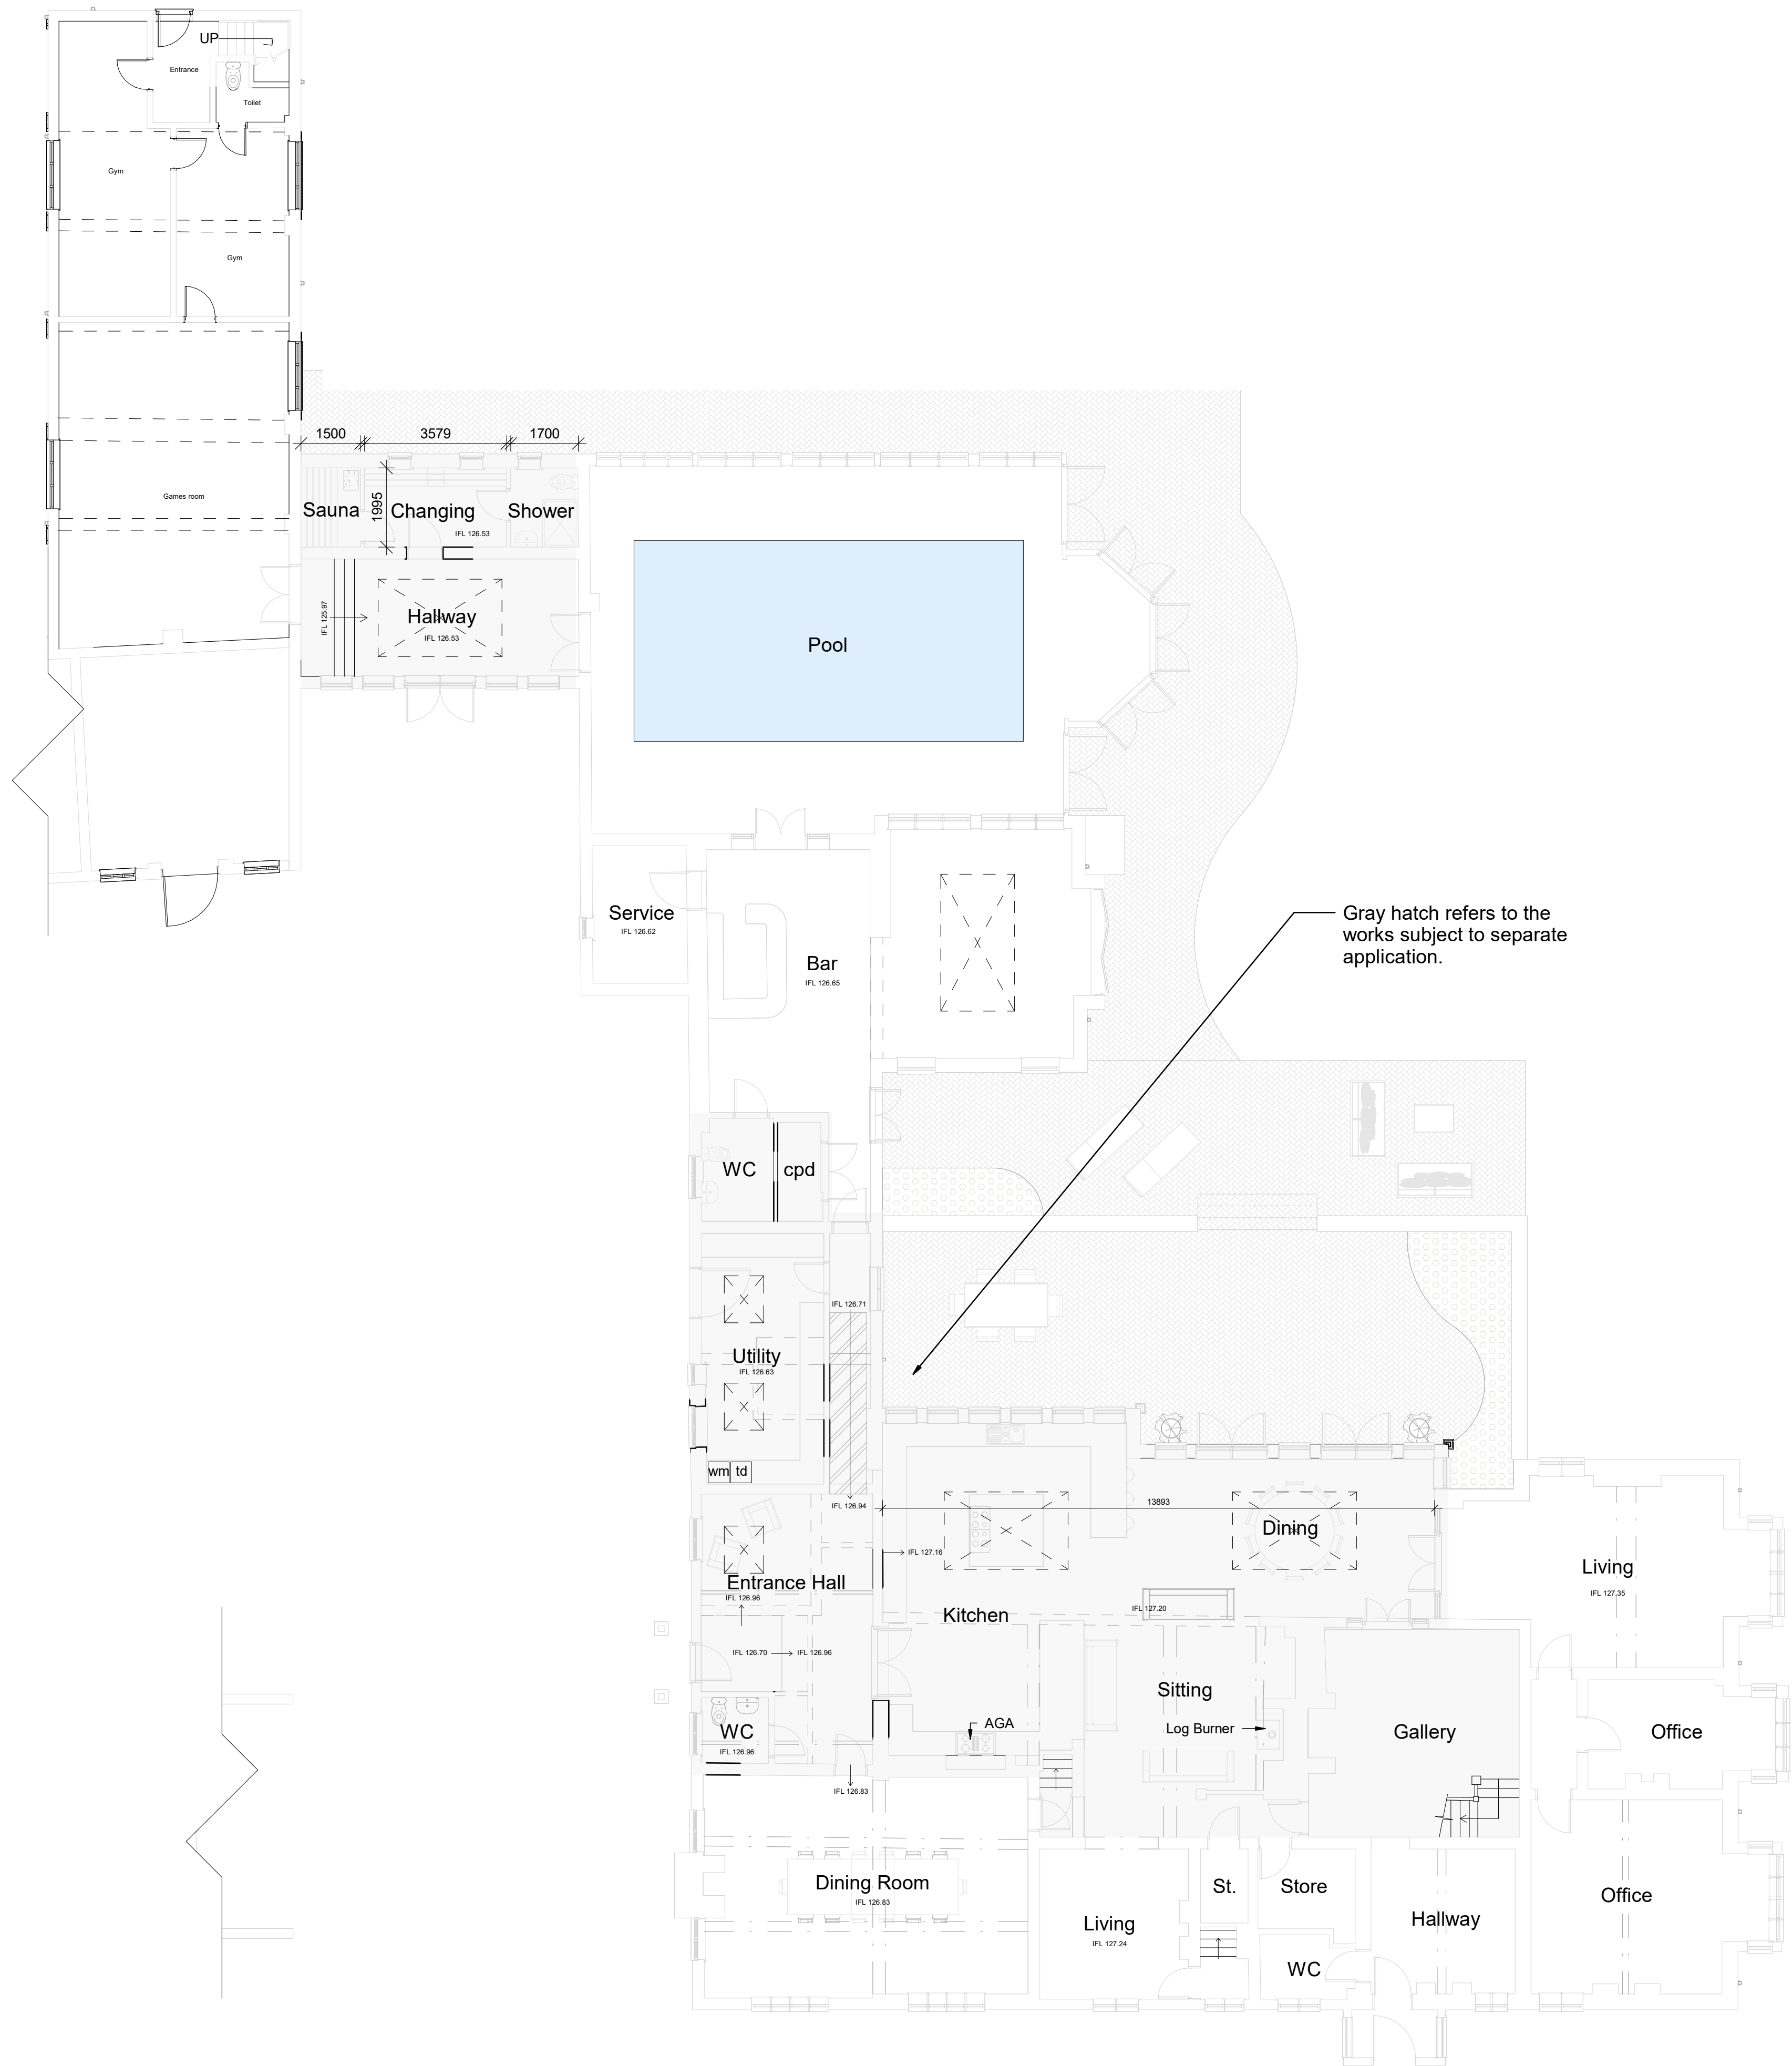

Ground Floor Plan

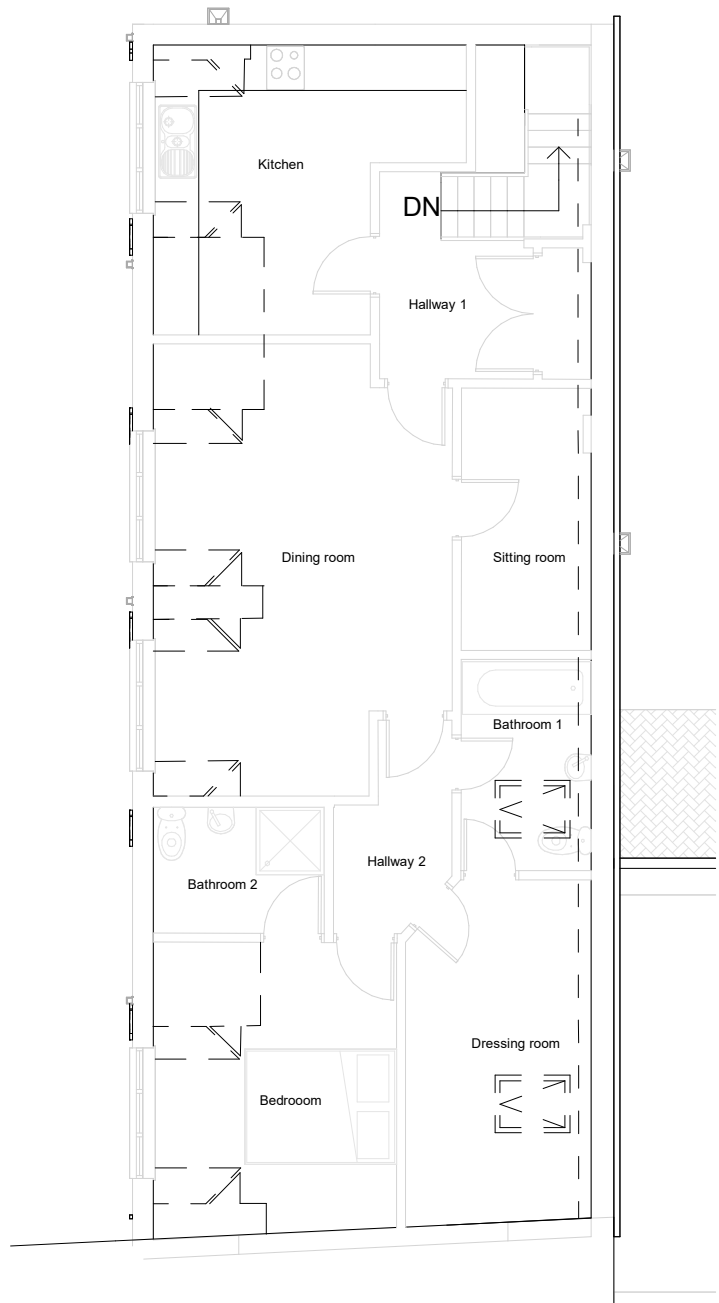

Annex First Floor Plan

Client

Hooper

Project Title

Extension & Alterations
Cadeby Hall
Cadeby

Drawing Title

As Existing Floor Plans

Scale

1:100

Date

March 2026

Author

MO

Checked by

LJW

Sheet

A1

Job No.

26/16

Drawing No.

01

Status

Planning

HAYWARD
architects

19 Station Road
Hinckley
Leicestershire
LE10 1AW

Tel: 01455 635 665
www.haywardarchitects.co.uk

THE COPYRIGHT OF THIS DRAWING IS RESERVED BY HAYWARD ARCHITECTS LTD.
REPRODUCTION IN ANY FORM, EITHER IN WHOLE OR IN PART, IS FORBIDDEN WITHOUT THE PRIOR WRITTEN PERMISSION
OF THE COPYRIGHT HOLDER. DO NOT SCALE FROM DRAWING AND ONLY DIMENSIONS SHOWN ARE TO BE USED.