


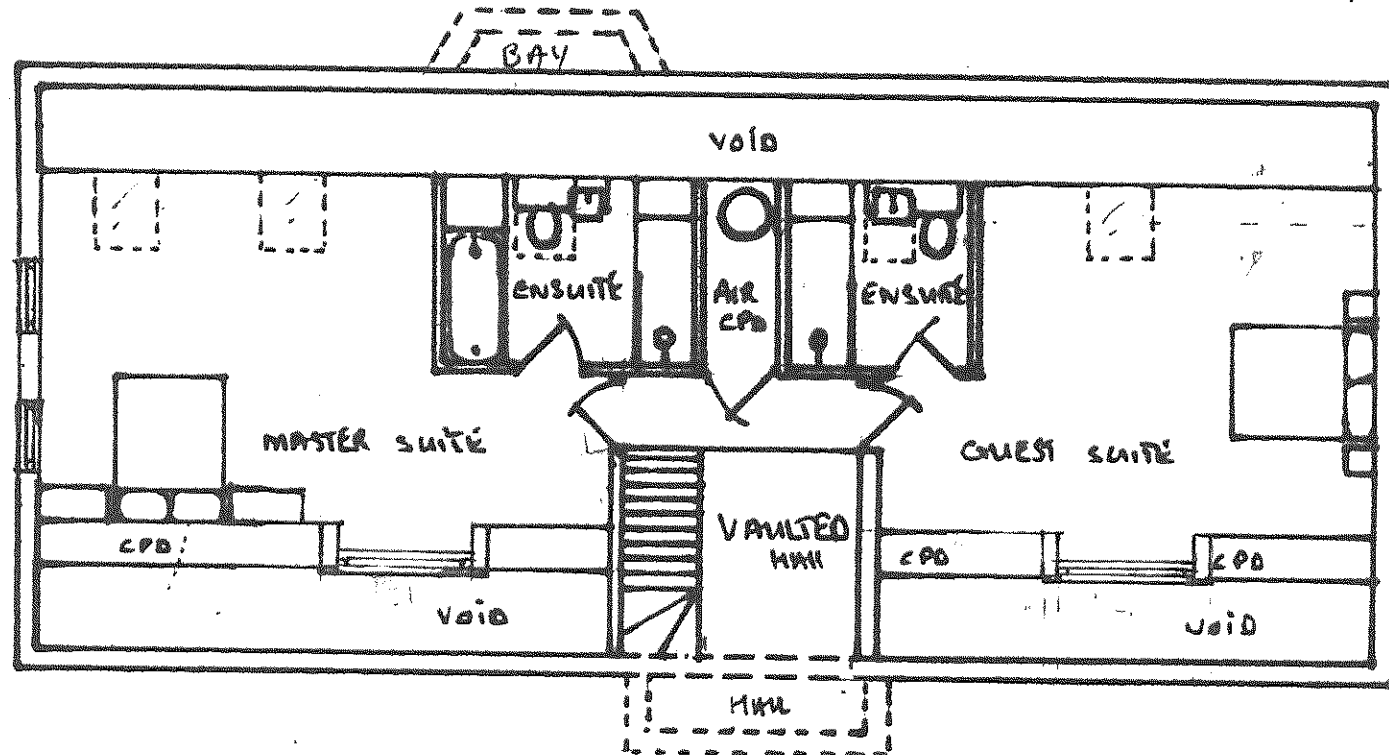

PROPOSED FIRST FLOOR PLAN

MR & MRS NINNESS 2 STAPLETON LANE DADLINGTON CV13 6HY

DRAWING NO: 5B

DATE 1/9/2023

SCALE 1:100