



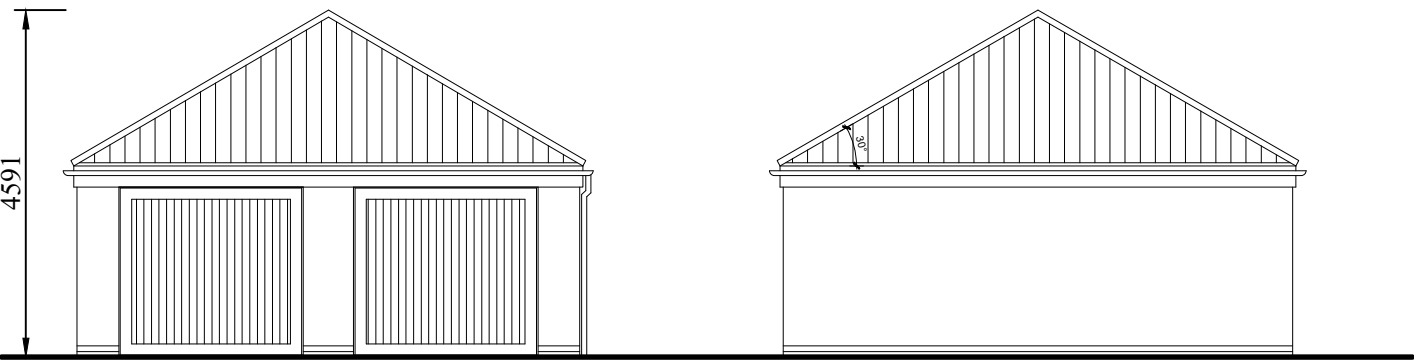


FRONT ELEVATION

SIDE ELEVATION

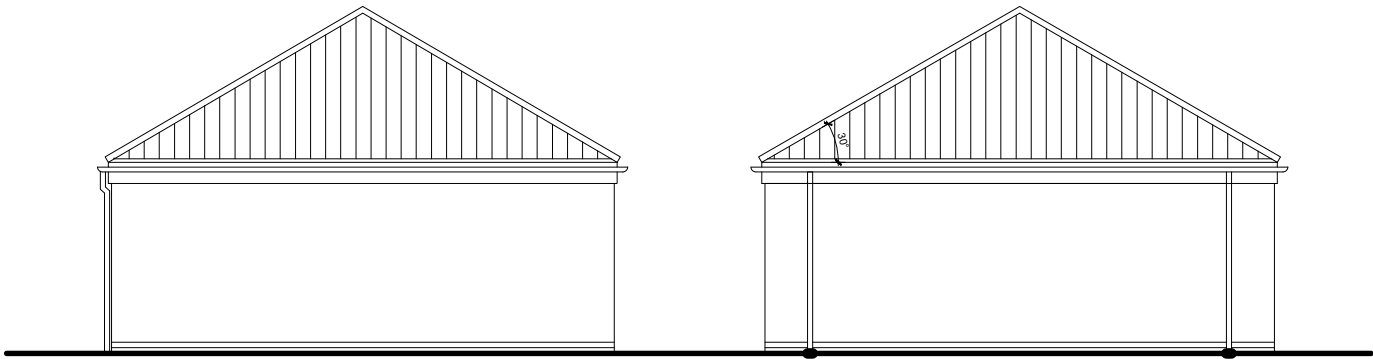

REAR ELEVATION

SIDE ELEVATION

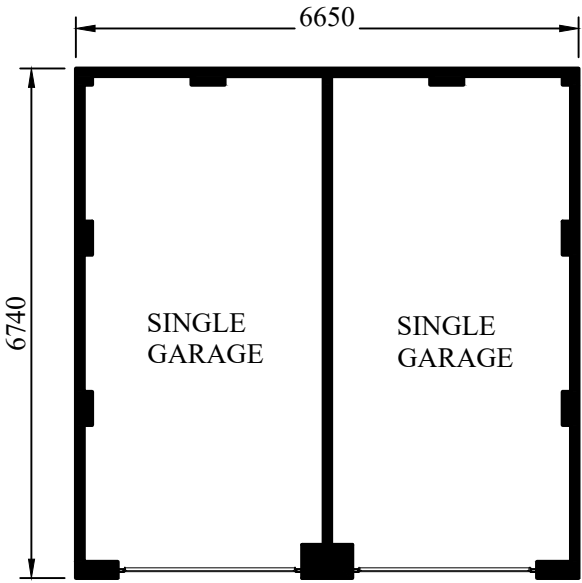

FLOOR PLAN

WARNING TO HOUSE-PURCHASERS
Buyers are warned that this is a working drawing and the contents of this drawing may be subject to change without notice. The drawings are intended to provide a general guide only. The finishes or features shown may alter in respect of individual properties. Whilst we make every effort to ensure our drawings are up to date there may be an unavoidable delay in updating these due to changes in regulations and/or re-planning. Purchasers are advised to check with the Sales Adviser whether any alterations have been made to this drawing. The contents of this drawing do not constitute a contract, part of any contract or warranty unless specifically incorporated into the contract. They should not be relied upon for the purposes of entering into a contract to purchase any property.

Planning 1 of 4		
A	Soffit updated in-line with latest working drawings.	15.06.21

Dwg Title: FLOOR PLANS & ELEVATIONS
House Type Code: LDG2H8 + Reduced Soffit
Drawing No: LDG2H8.01
Drawn: KM
Checked:
Date: 15.06.21
Scale: 1:100