


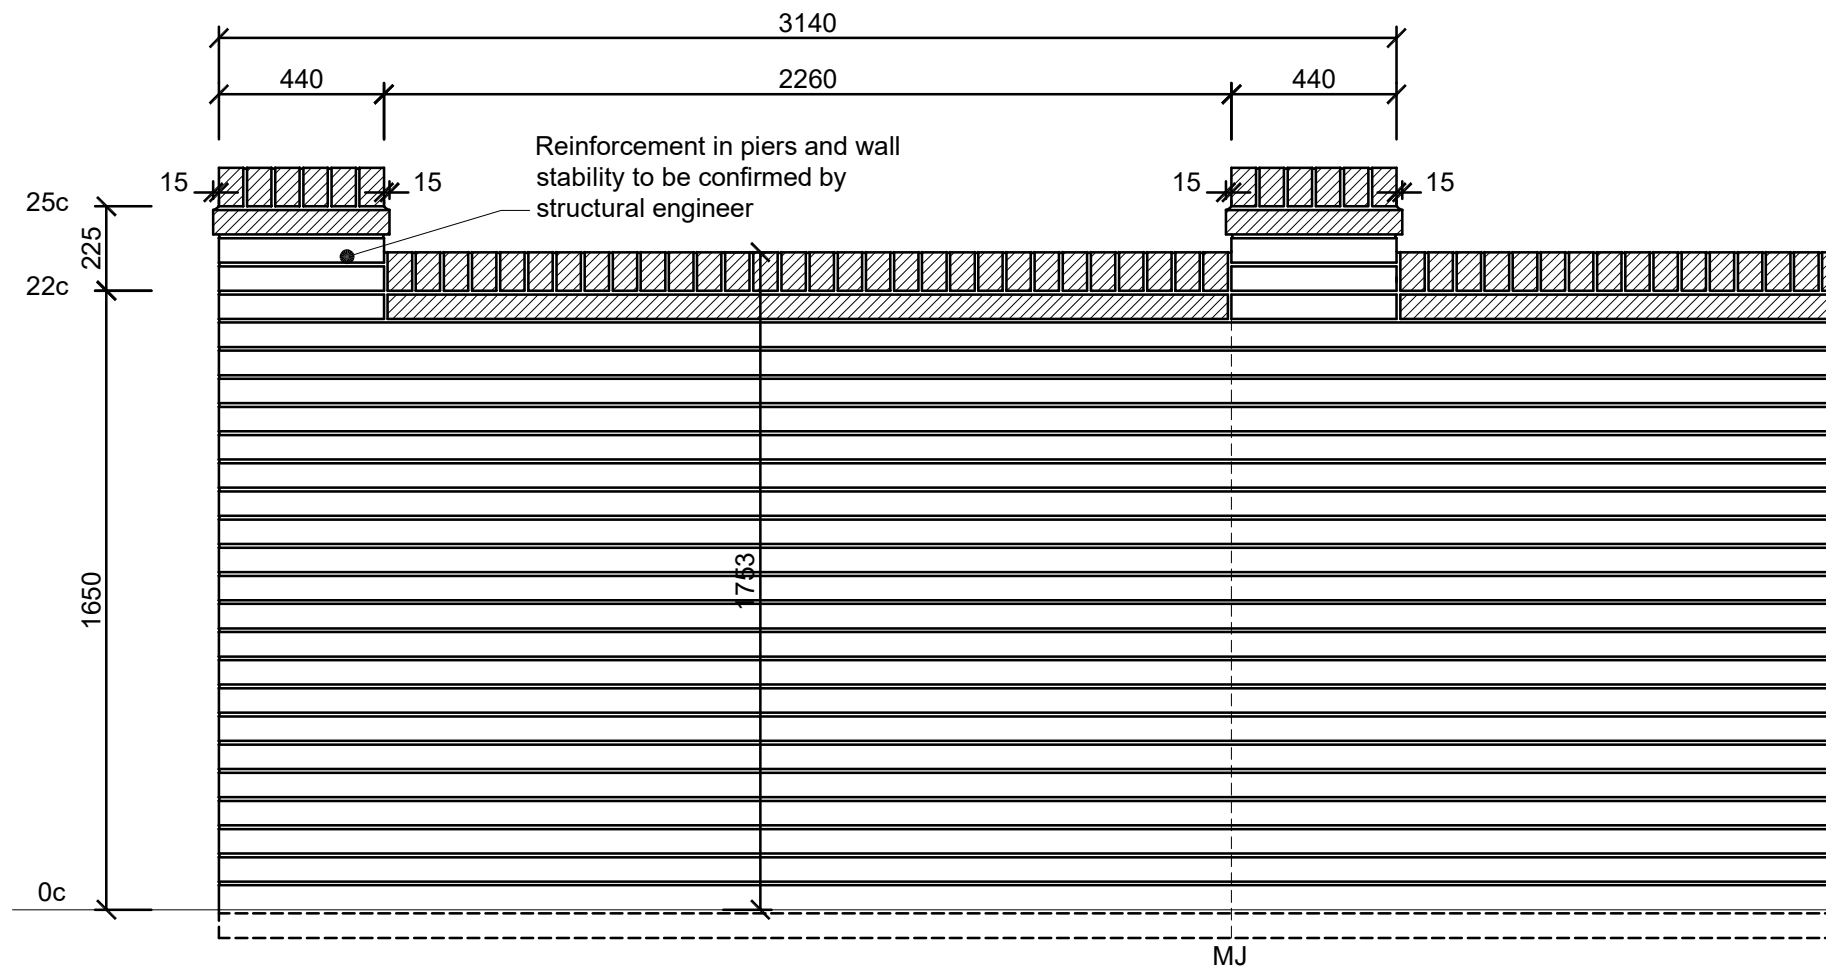

ELEVATION - SCREEN WALL DETAIL 1/20

Ground level (assumed).

Copings to be 215mm solid engineering brick-on-edge on solid brick projecting 15mm from the main facing wall.

Bricks to be of approved facings suitable for use in exposed locations.

Wall thickness 215mm.
Brick pier 440x328mm.
Structural integrity and movement joint positions (if required) to be confirmed by Structural Engineer.


Brickwork to be laid either stretcher bond with ties inserted at 900mm horizontal centres and 450mm vertical centres or English Garden Wall bond.

Movement Joints in clay bricks to be located at max 3m from end and then every 6m for a free standing wall.


Refer to Structural Engineer for details of foundation construction.

Refer to Site Material Plan for brick type and colour.


Brick density to be a min 1200 Kg/m3

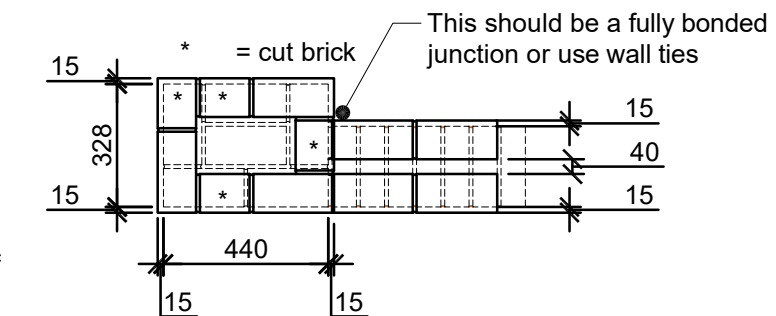


PLAN 1/20
(projecting stretcher course)

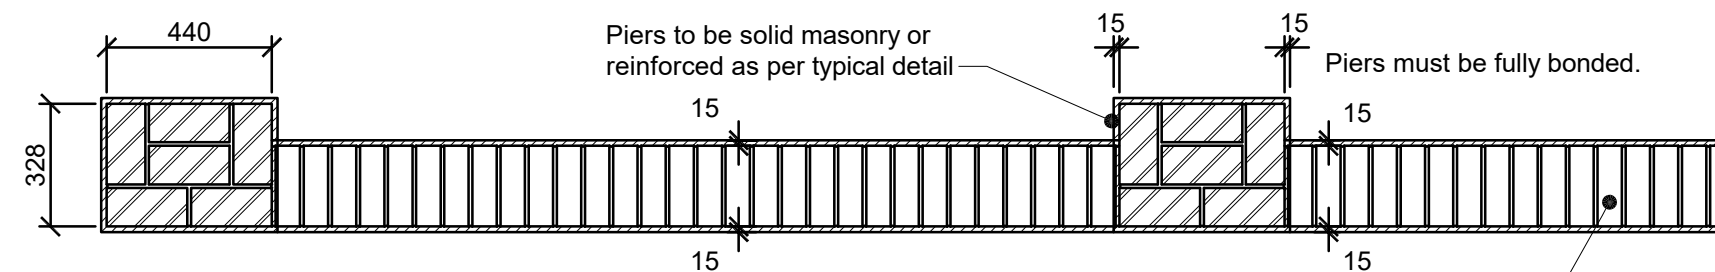

PLAN 1/20

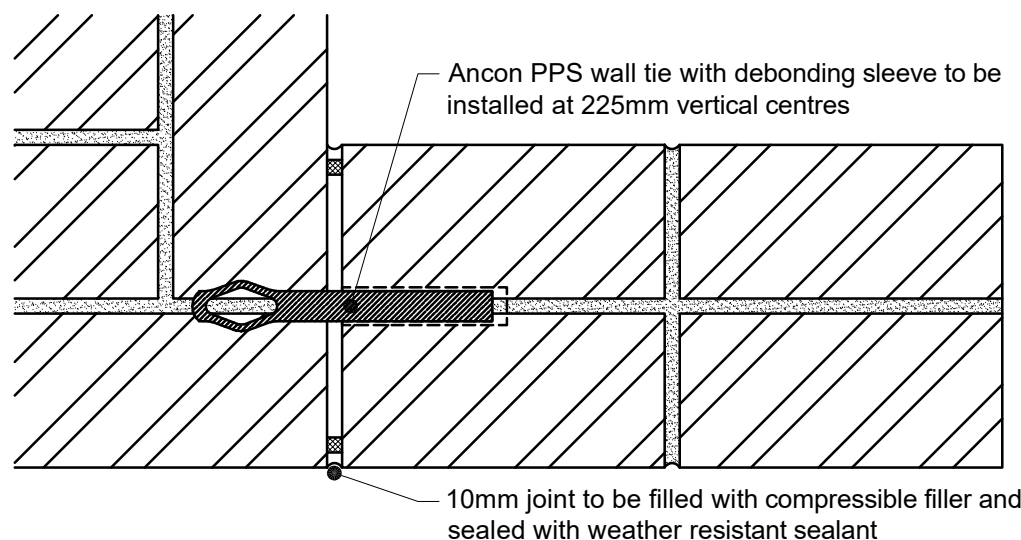

MOVEMENT JOINT DETAIL - 1/5

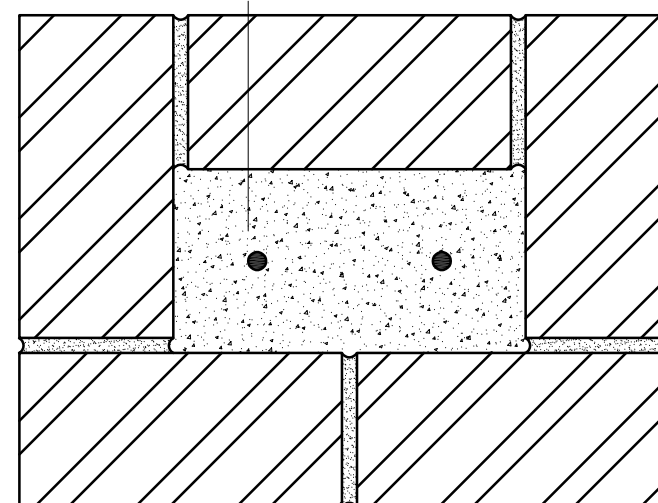

PIER REINFORCEMENT DETAIL - 1/5

EXTERNAL REFERENCE :

Brand: **BARRATT / DAVID WILSON HOMES**

Range: **2010 / 2016 & -5 / -7**

Title: **Boundary Wall - Type 1**

Detail No: **DB-SD13-004**

Drawn: **GDT**

Checked: **GDT**

Scale: **1:20 / 1:5** Date: **July 16**

Description:
Solid masonry piers detailed, Structural engineer referral note added for wall stability, exposure zone note removed from elevation

Rev: **F**

Date: **Jan 25**



**DAVID
WILSON
HOMES**



**BARRATT
DEVELOPMENTS PLC**