



Rear Elevation




Side Elevation



Side Elevation




Front Elevation

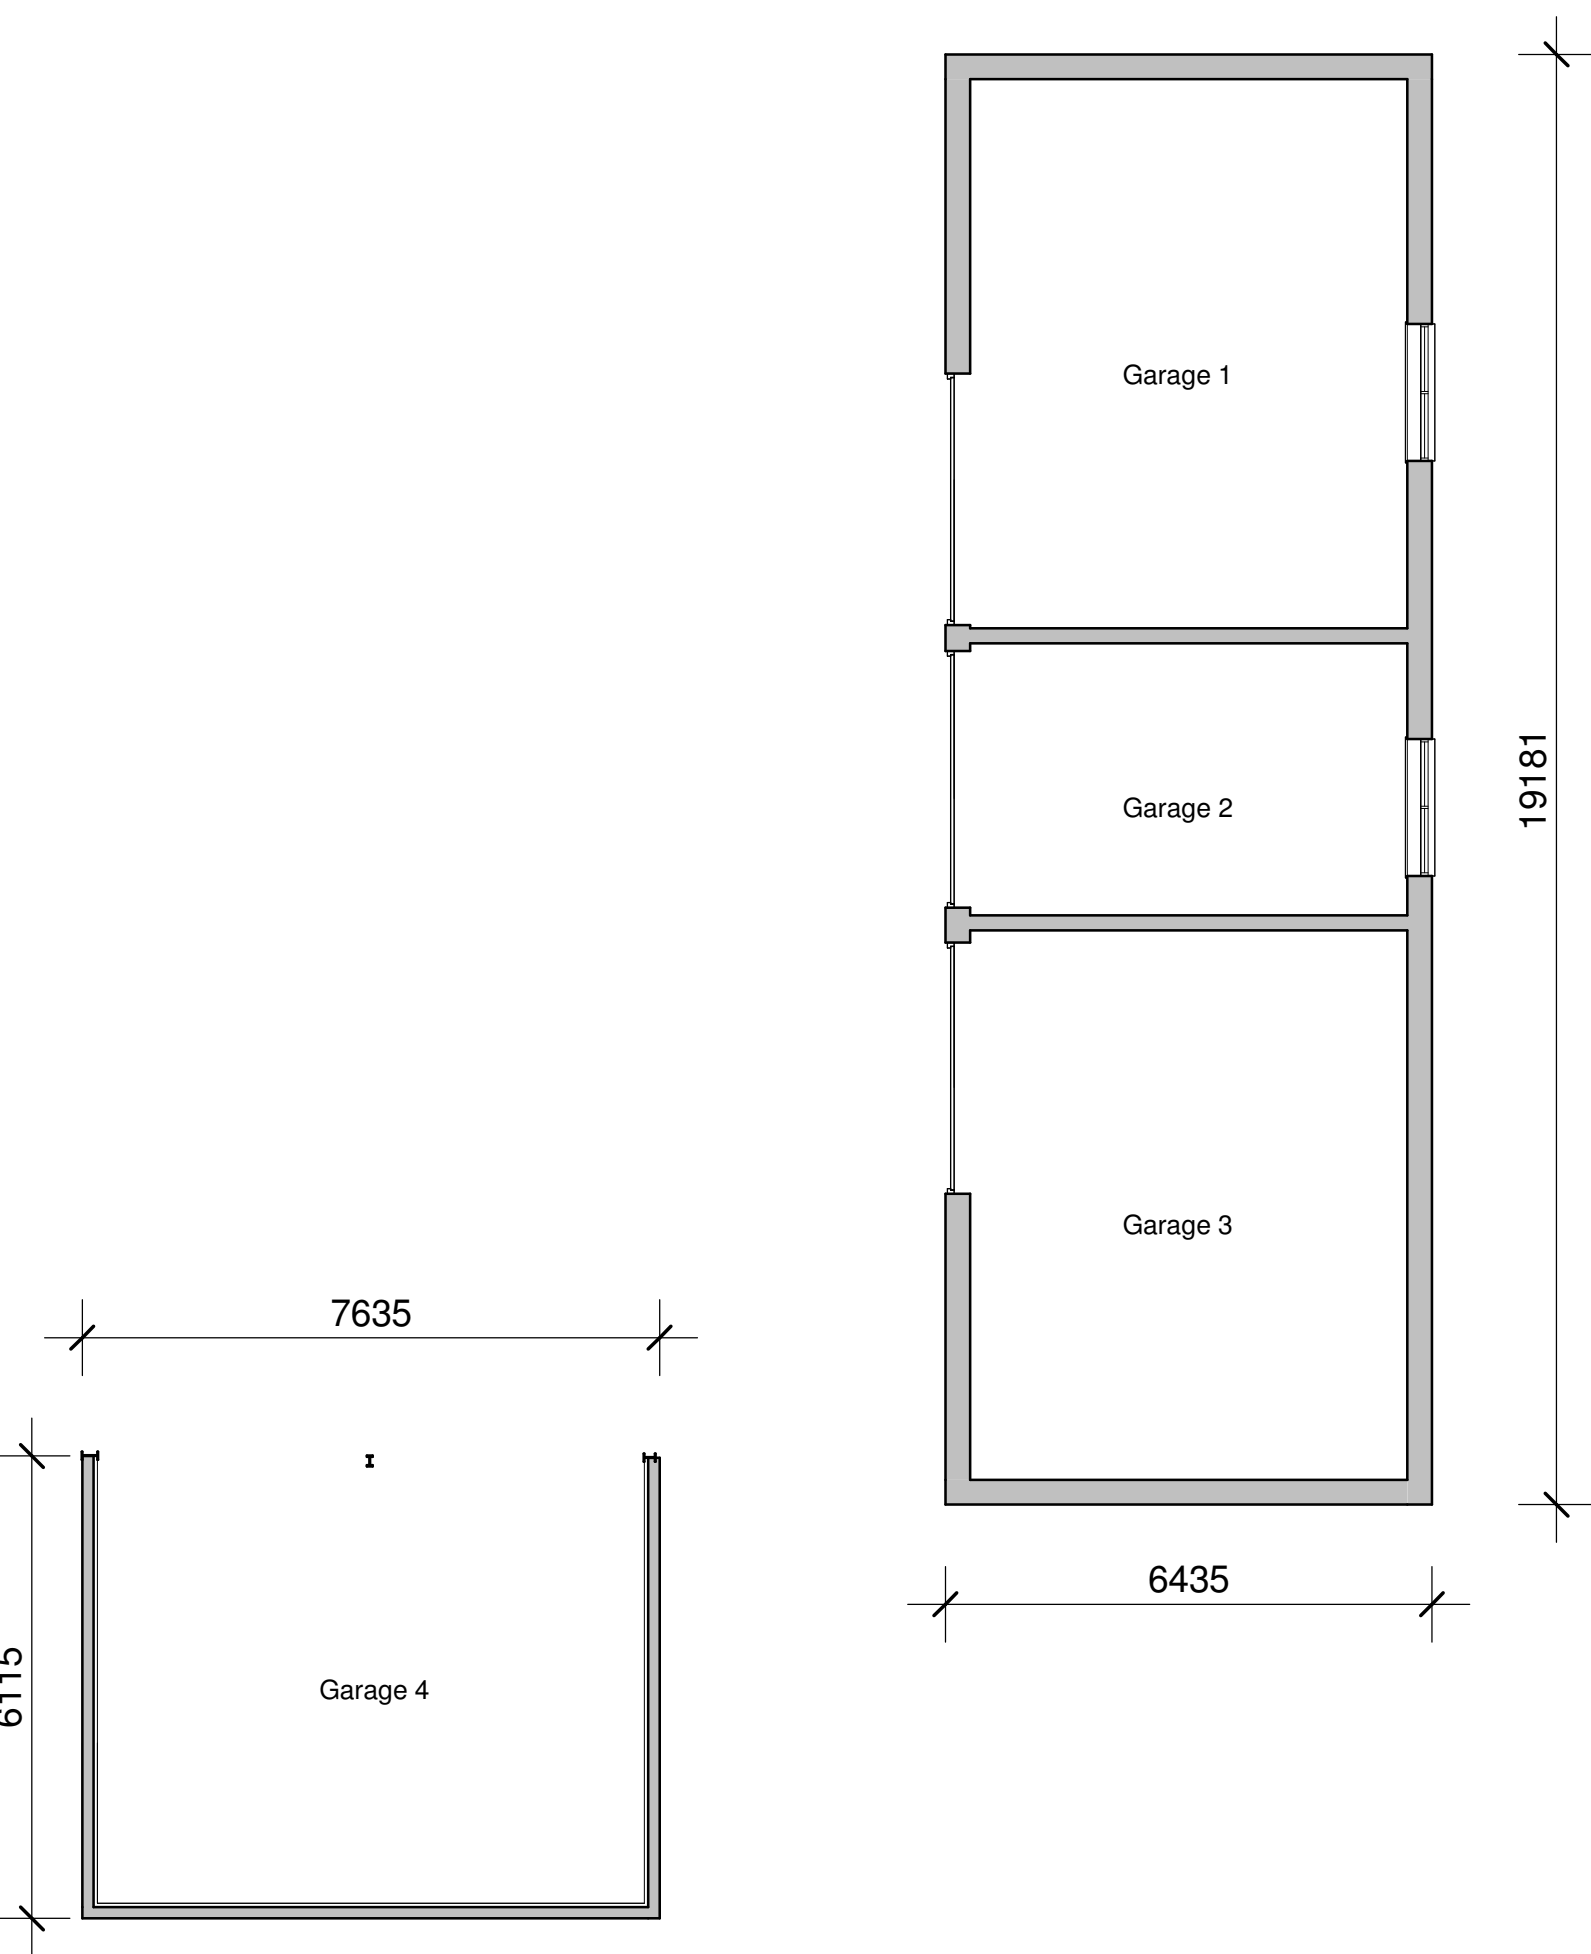

Ground Floor Plan



3D Perspective View

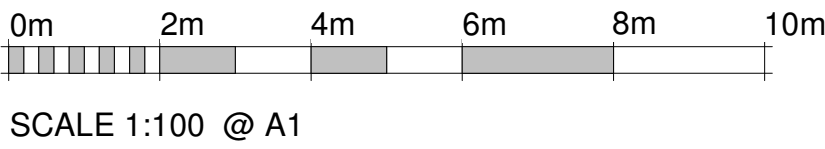

Client Mr and Mrs Angus			hayward ARCHITECTS LTD 19 Station Road Hinckley Leicestershire LE10 1AW Tel: 01455 635 665 Fax: 01455 618 971 www.hayward-architects.co.uk	
Project Title As Existing Cottage Farm Higham on hill				
Drawing Title As Existing				
Scale 1:100	Date 11/22	Sheet A1	Job No. 22 / 05	Drawing No. 01 A
Author WNF	Checked by		Status Planning Submission	
THE CONSENT OF THIS DRAWING IS GRANTED BY HAYWARD ARCHITECTS LTD. REPRODUCTION IN ANY FORM WITHOUT PERMISSION IS STRICTLY FORBIDDEN. THE DESIGNER ACCEPTS NO LIABILITY FOR THE CONSEQUENCES OF THE USE OF THIS DRAWING AND ONLY THE CLIENT IS RESPONSIBLE FOR THE USE OF THIS DRAWING.				