


Barr Lane, Higham on the Hill

Mr & Mrs Angus



First Floor Plan

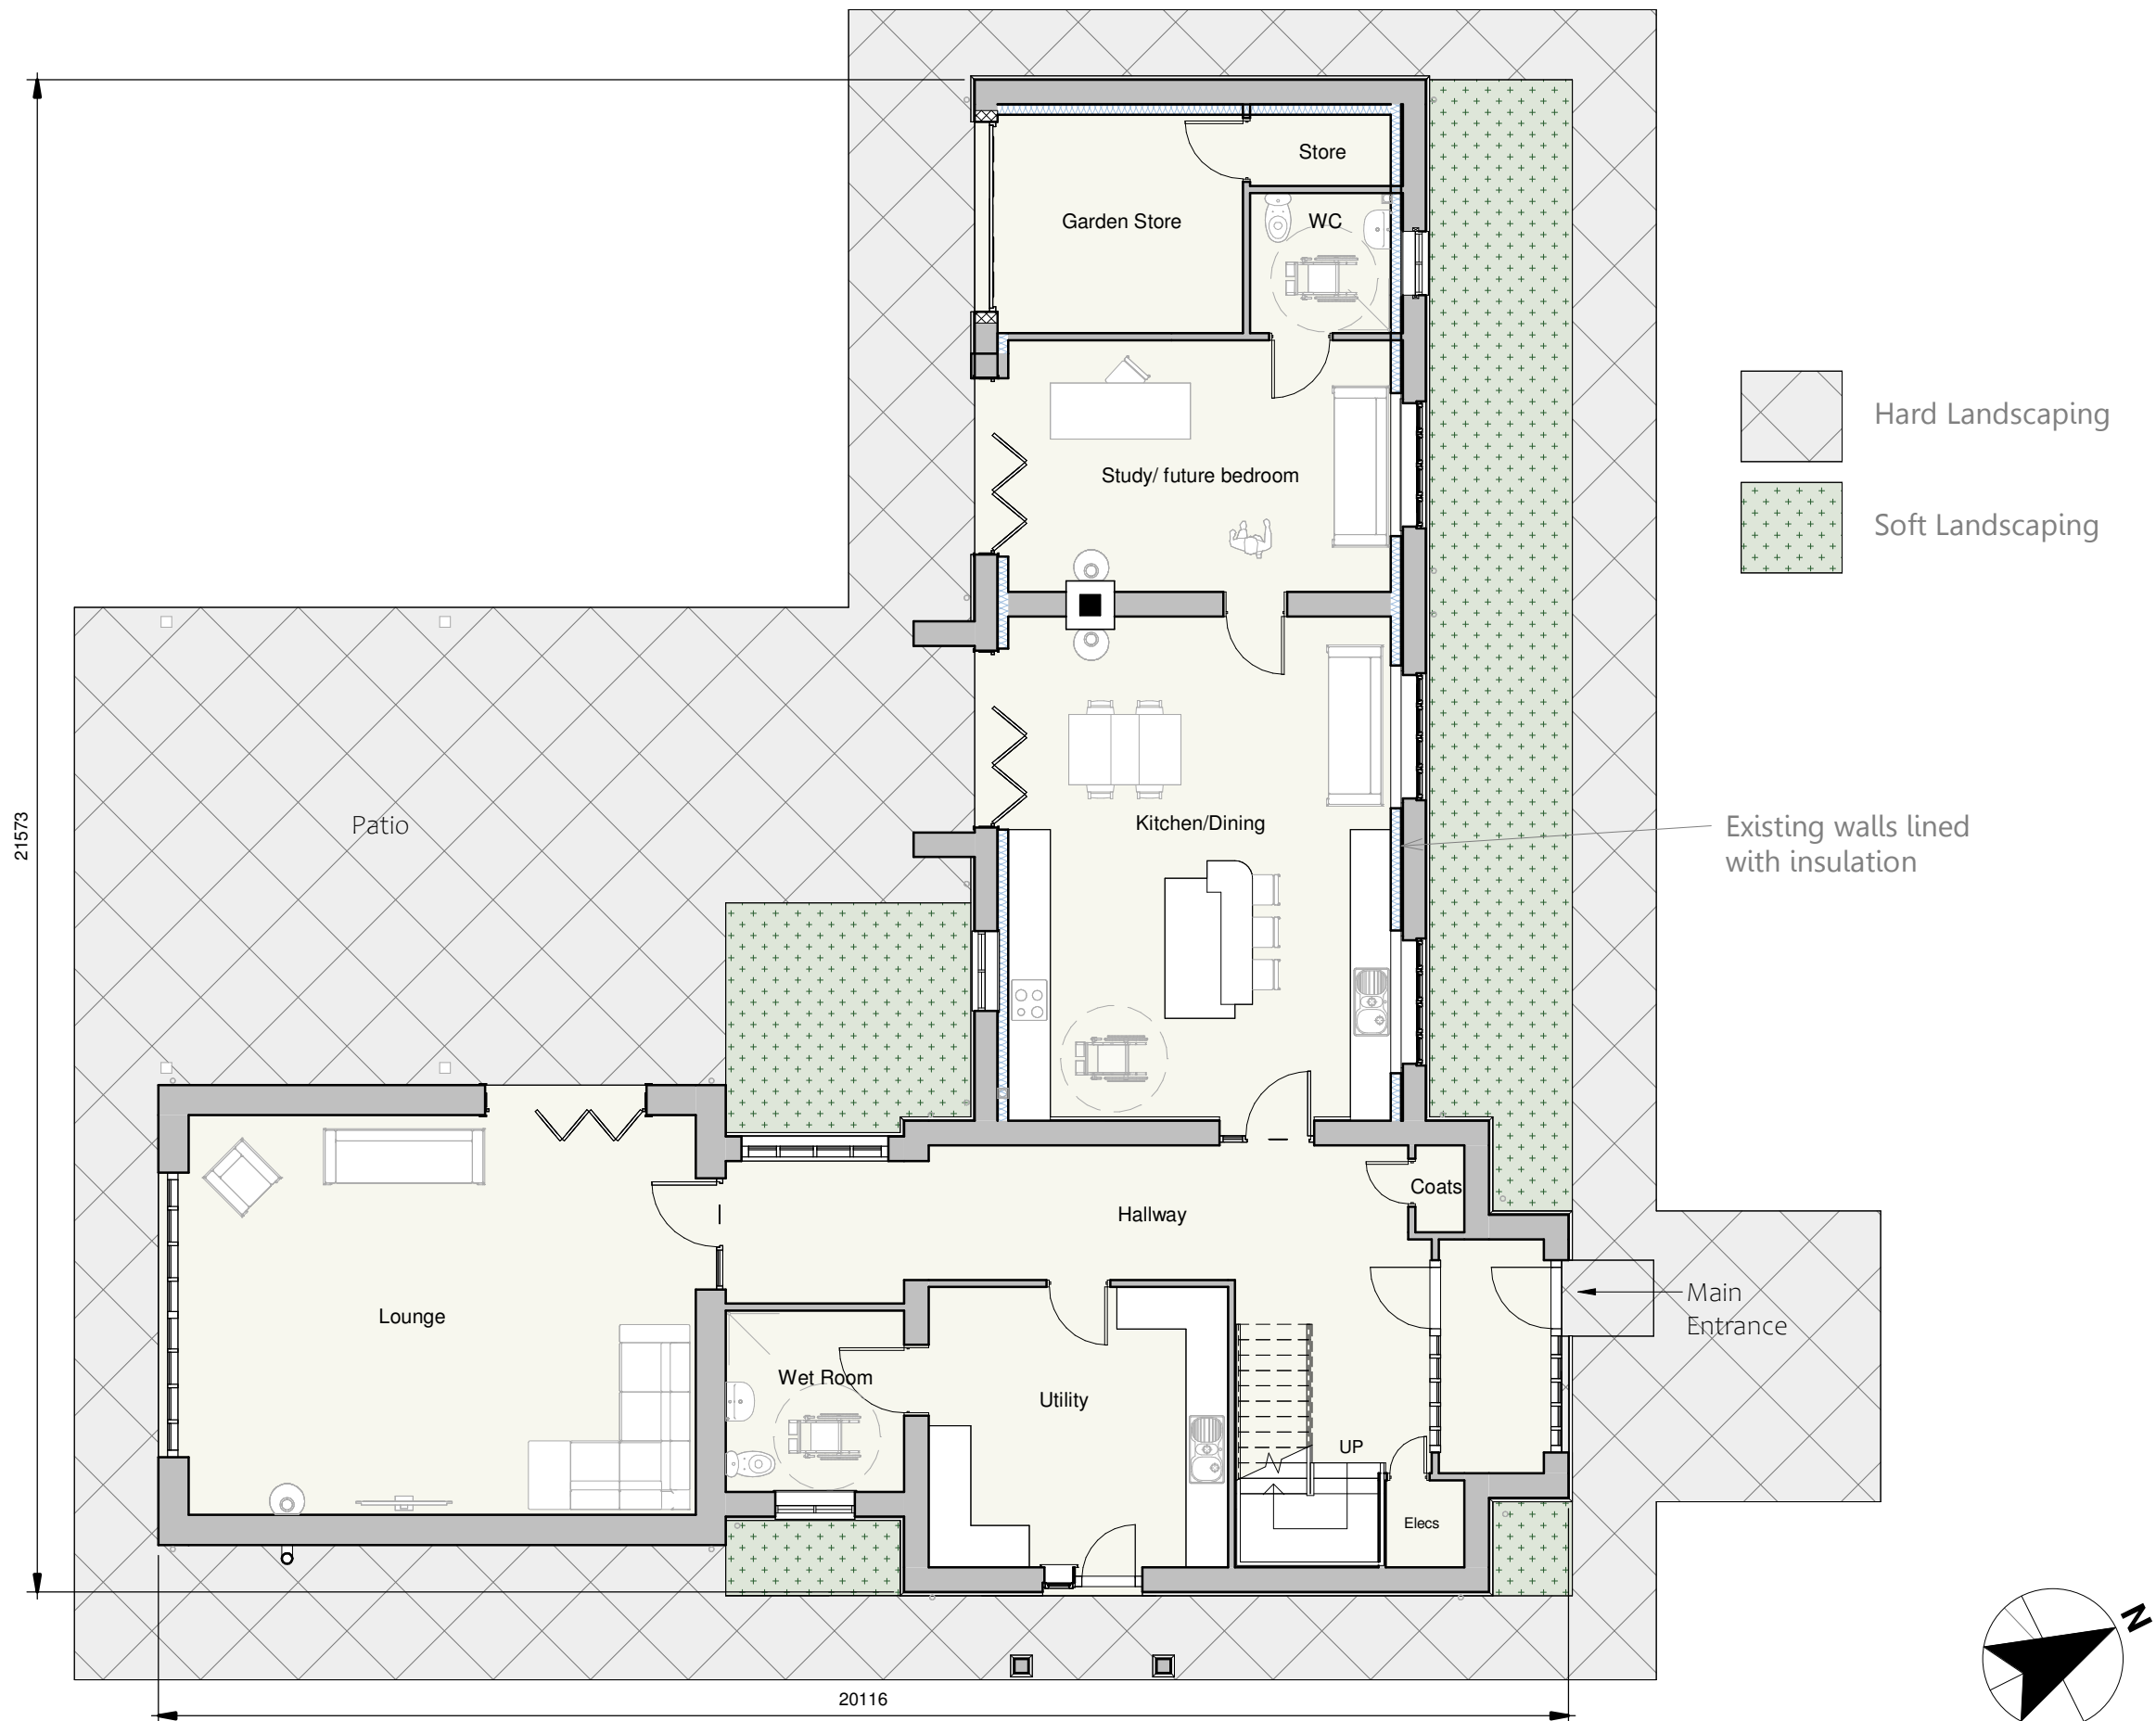

Ground Floor Plan

Rev B: Ridge height reduced & rooflight increased as requested by planner (see email 14.07.23) - JET - 14.07.23

hayward
ARCHITECTS LTD

19 Station Road
Hinckley
Leicestershire
LE10 1AW

Tel: 01455 635 665
Fax: 01455 618 971
www.hayward-architects.co.uk

Client Mr & Mrs Angus		
Project Title Barr Lane Higham on the Hill		
Drawing Title Proposed Plans		
Scale 1:100	Date May 2023	Sheet A2
Author JET	Checked by	
Job No. 22-05	Drawing No. PL102-B	
Status Planning Submission		

THE COPYRIGHT OF THIS DRAWING IS VESTED IN HAYWARD ARCHITECTS LTD. REPRODUCTION IN ANY FORM, EITHER IN WHOLE OR IN PART IS FORBIDDEN WITHOUT THE PRIOR WRITTEN PERMISSION OF THE COPYRIGHT HOLDER. DO NOT SCALE FROM DRAWING AND ONLY FIGURED DIMENSIONS ARE TO BE USED