


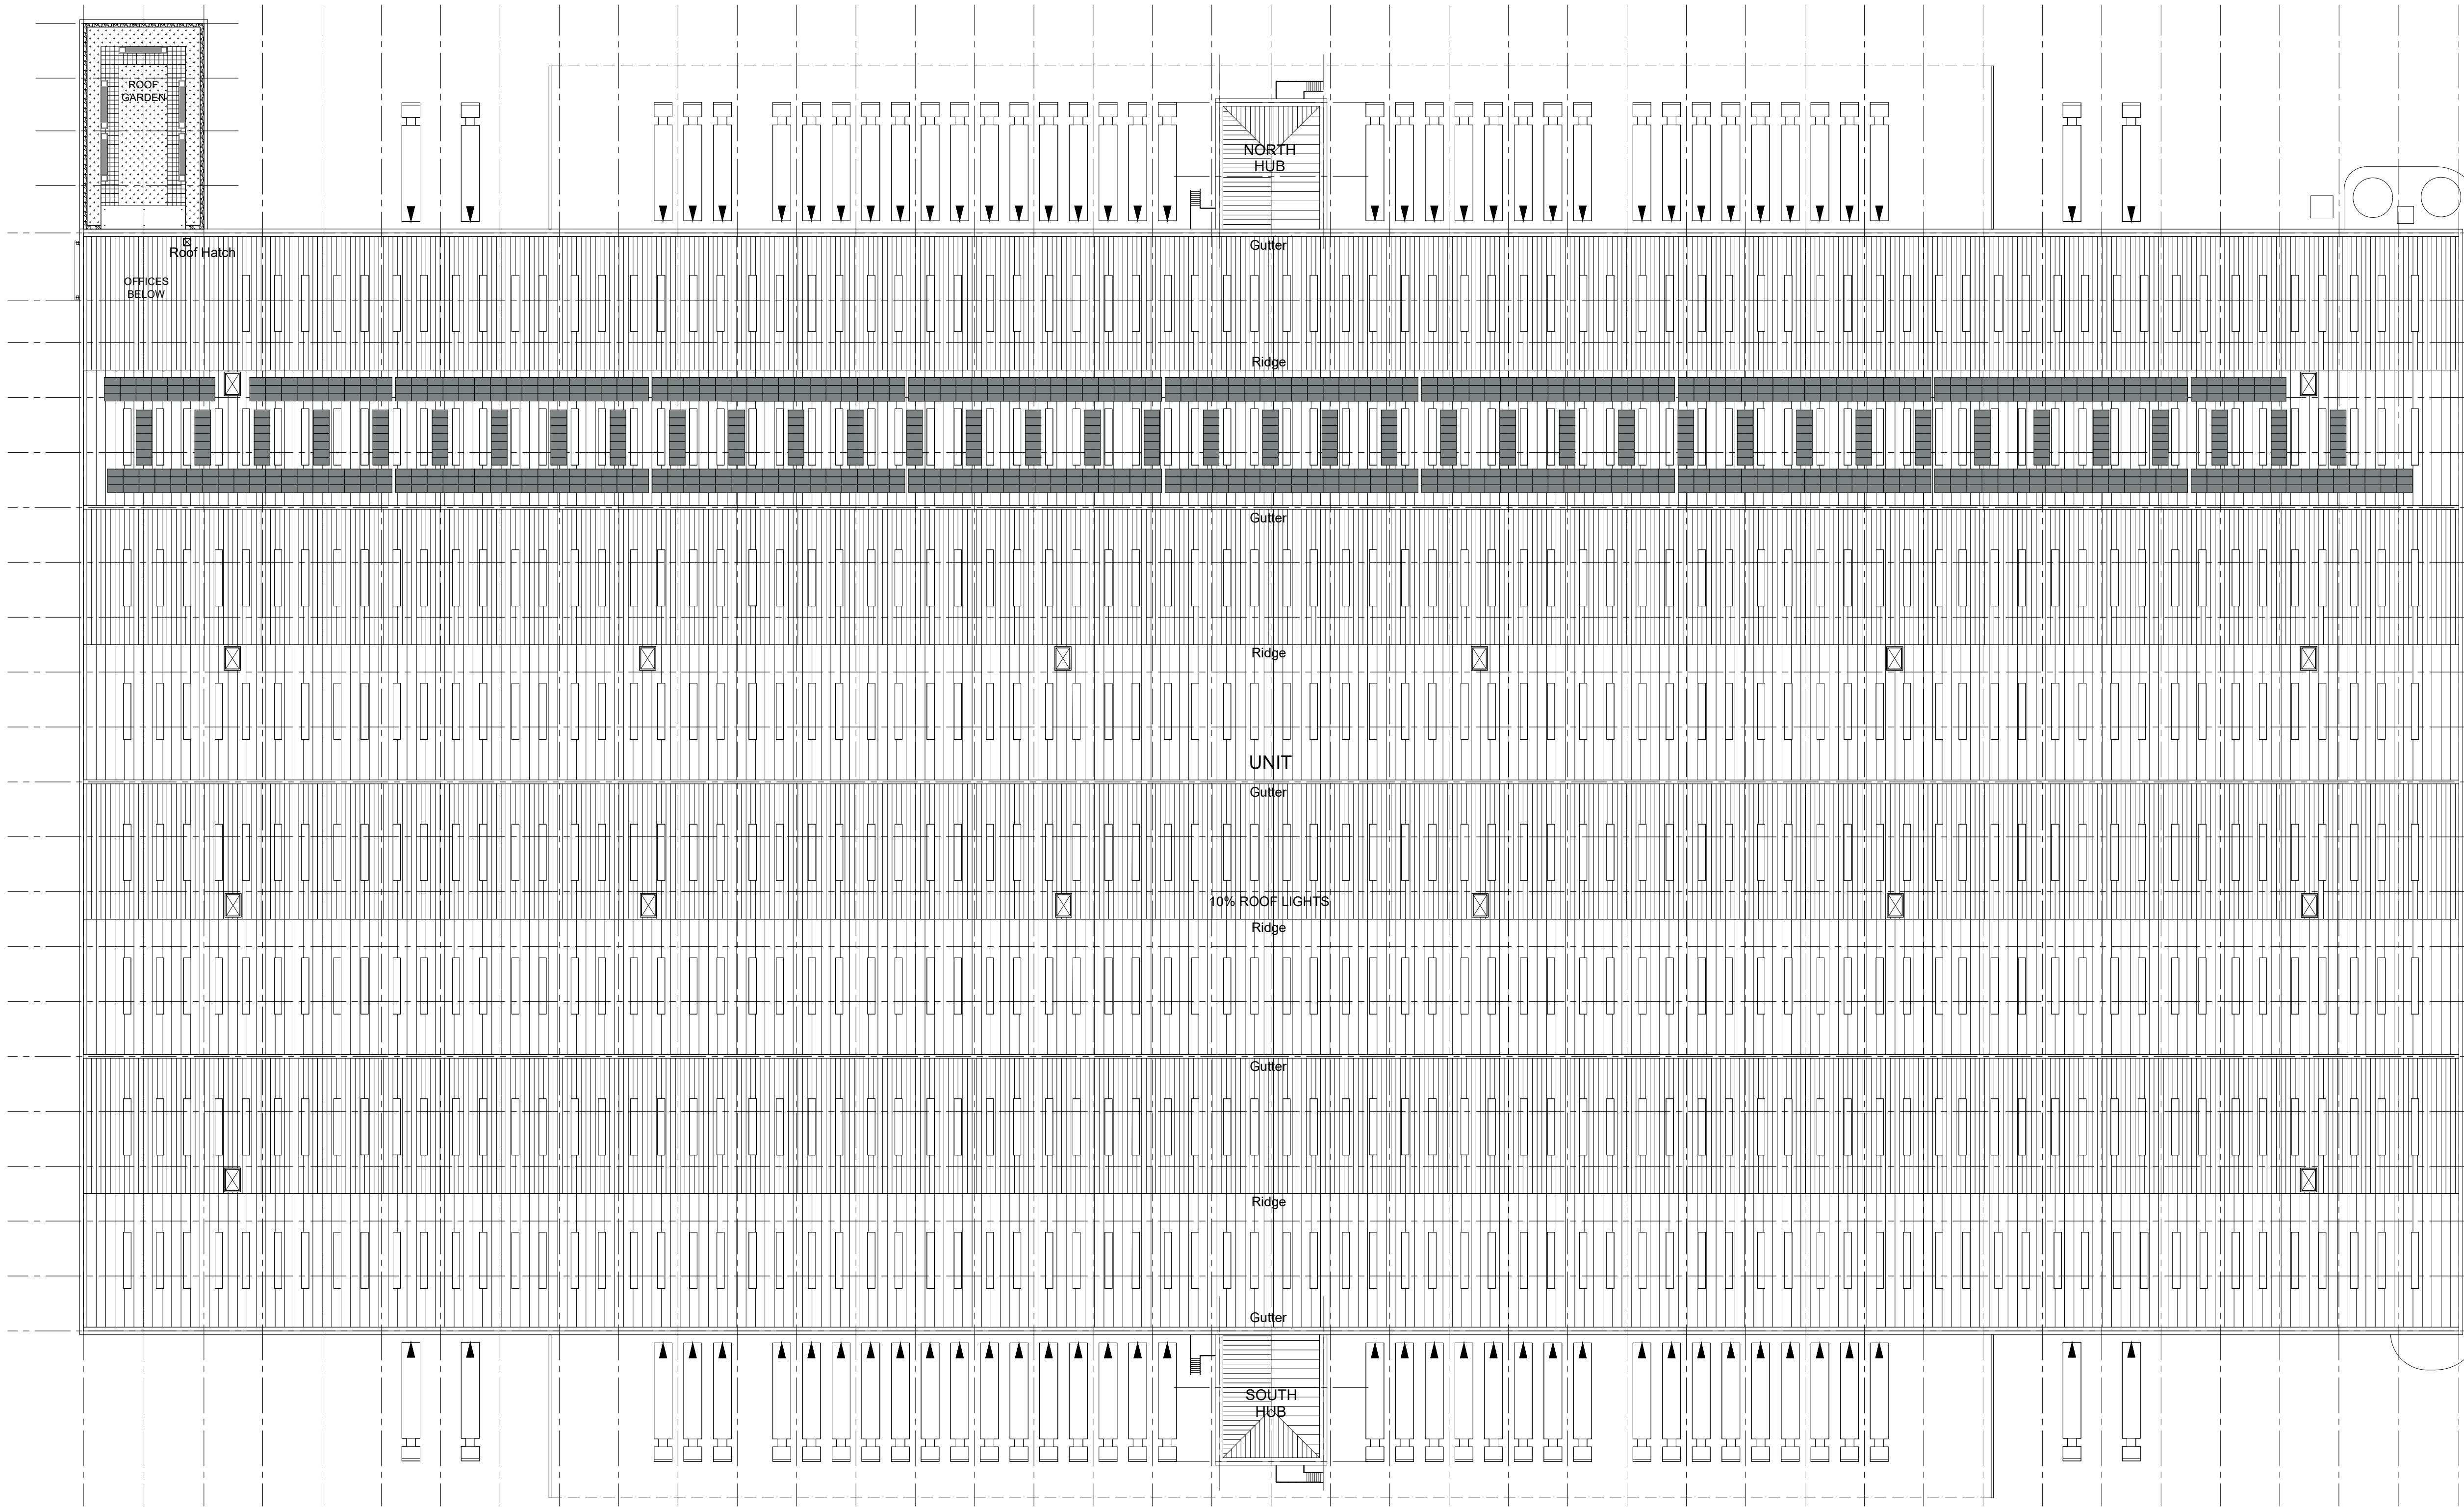

01
306

ROOF PLAN
1:500

NOTES:


SUBJECT TO STATUTORY CONSENTS

BASED ON OS MAP REPRODUCED BY PERMISSION OF
CONTROLLER OF HM STATIONARY OFFICE (c) CROWN
COPYRIGHT

COPYRIGHT RESERVED

DO NOT USE ELECTRONIC VERSIONS OF THIS DRAWING
TO DETERMINE DIMENSIONS UNLESS SPECIFICALLY
AUTHORISED BY MICHAEL SPARKS ASSOCIATES

IF USING AN ELECTRONIC VERSION OF THIS DRAWING
FIGURED DIMENSIONS TAKE PRECEDENCE AND NOTIFY
MICHAEL SPARKS ASSOCIATES OF ANY DISCREPANCIES

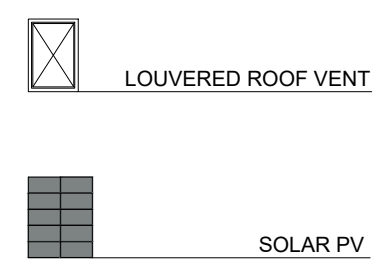

NOTE:

Solar PVs and rooflights layouts are indicative
and subject to the sub-contractors' design and
specification.

-	14.12.2022	FIRST ISSUE	PW	PW
FOR PLANNING				
REV	DATE	NOTE	DRAW	CHKC



CHARTERED ARCHITECTS

11 PLATO PLACE
ST.DIONIS ROAD
LONDON SW6 4TU

TELEPHONE 020 7736 6162
WWW.MSA-ARCHITECTS.CO.UK

TITLE

UNIT 1, BARDON 3

DRAWING

UNIT 1

ROOF PLAN

CLIENT

WOOD FARM HOLDINGS

DATE	SCALE	DRAWN
NOVEMBER 2022	1:500 @ A1	SDD
STATUS		CHECKED
PLANNING		PW

DRAWING NUMBER

30865-PL-306

