



NOTES:
SUBJECT TO STATUTORY CONSENTS
BASED ON OS MAP REPRODUCED BY PERMISSION OF
CONTROLLER OF HM STATIONARY OFFICE (c) CROWN
COPYRIGHT
COPYRIGHT RESERVED
DO NOT USE ELECTRONIC VERSIONS OF THIS DRAWING
TO DETERMINE DIMENSIONS UNLESS SPECIFICALLY
AUTHORISED BY MICHAEL SPARKS ASSOCIATES
IF USING AN ELECTRONIC VERSION OF THIS DRAWING
FIGURED DIMENSIONS TAKE PRECEDENCE AND NOTIFY
MICHAEL SPARKS ASSOCIATES OF ANY DISCREPANCIES

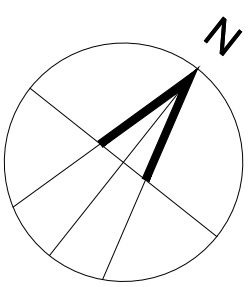

 LOUVERED ROOF VENT

 SOLAR PV

NOTE:
Solar PVs and rooflights layouts are indicative
and subject to the sub-contractors' design and
specification.

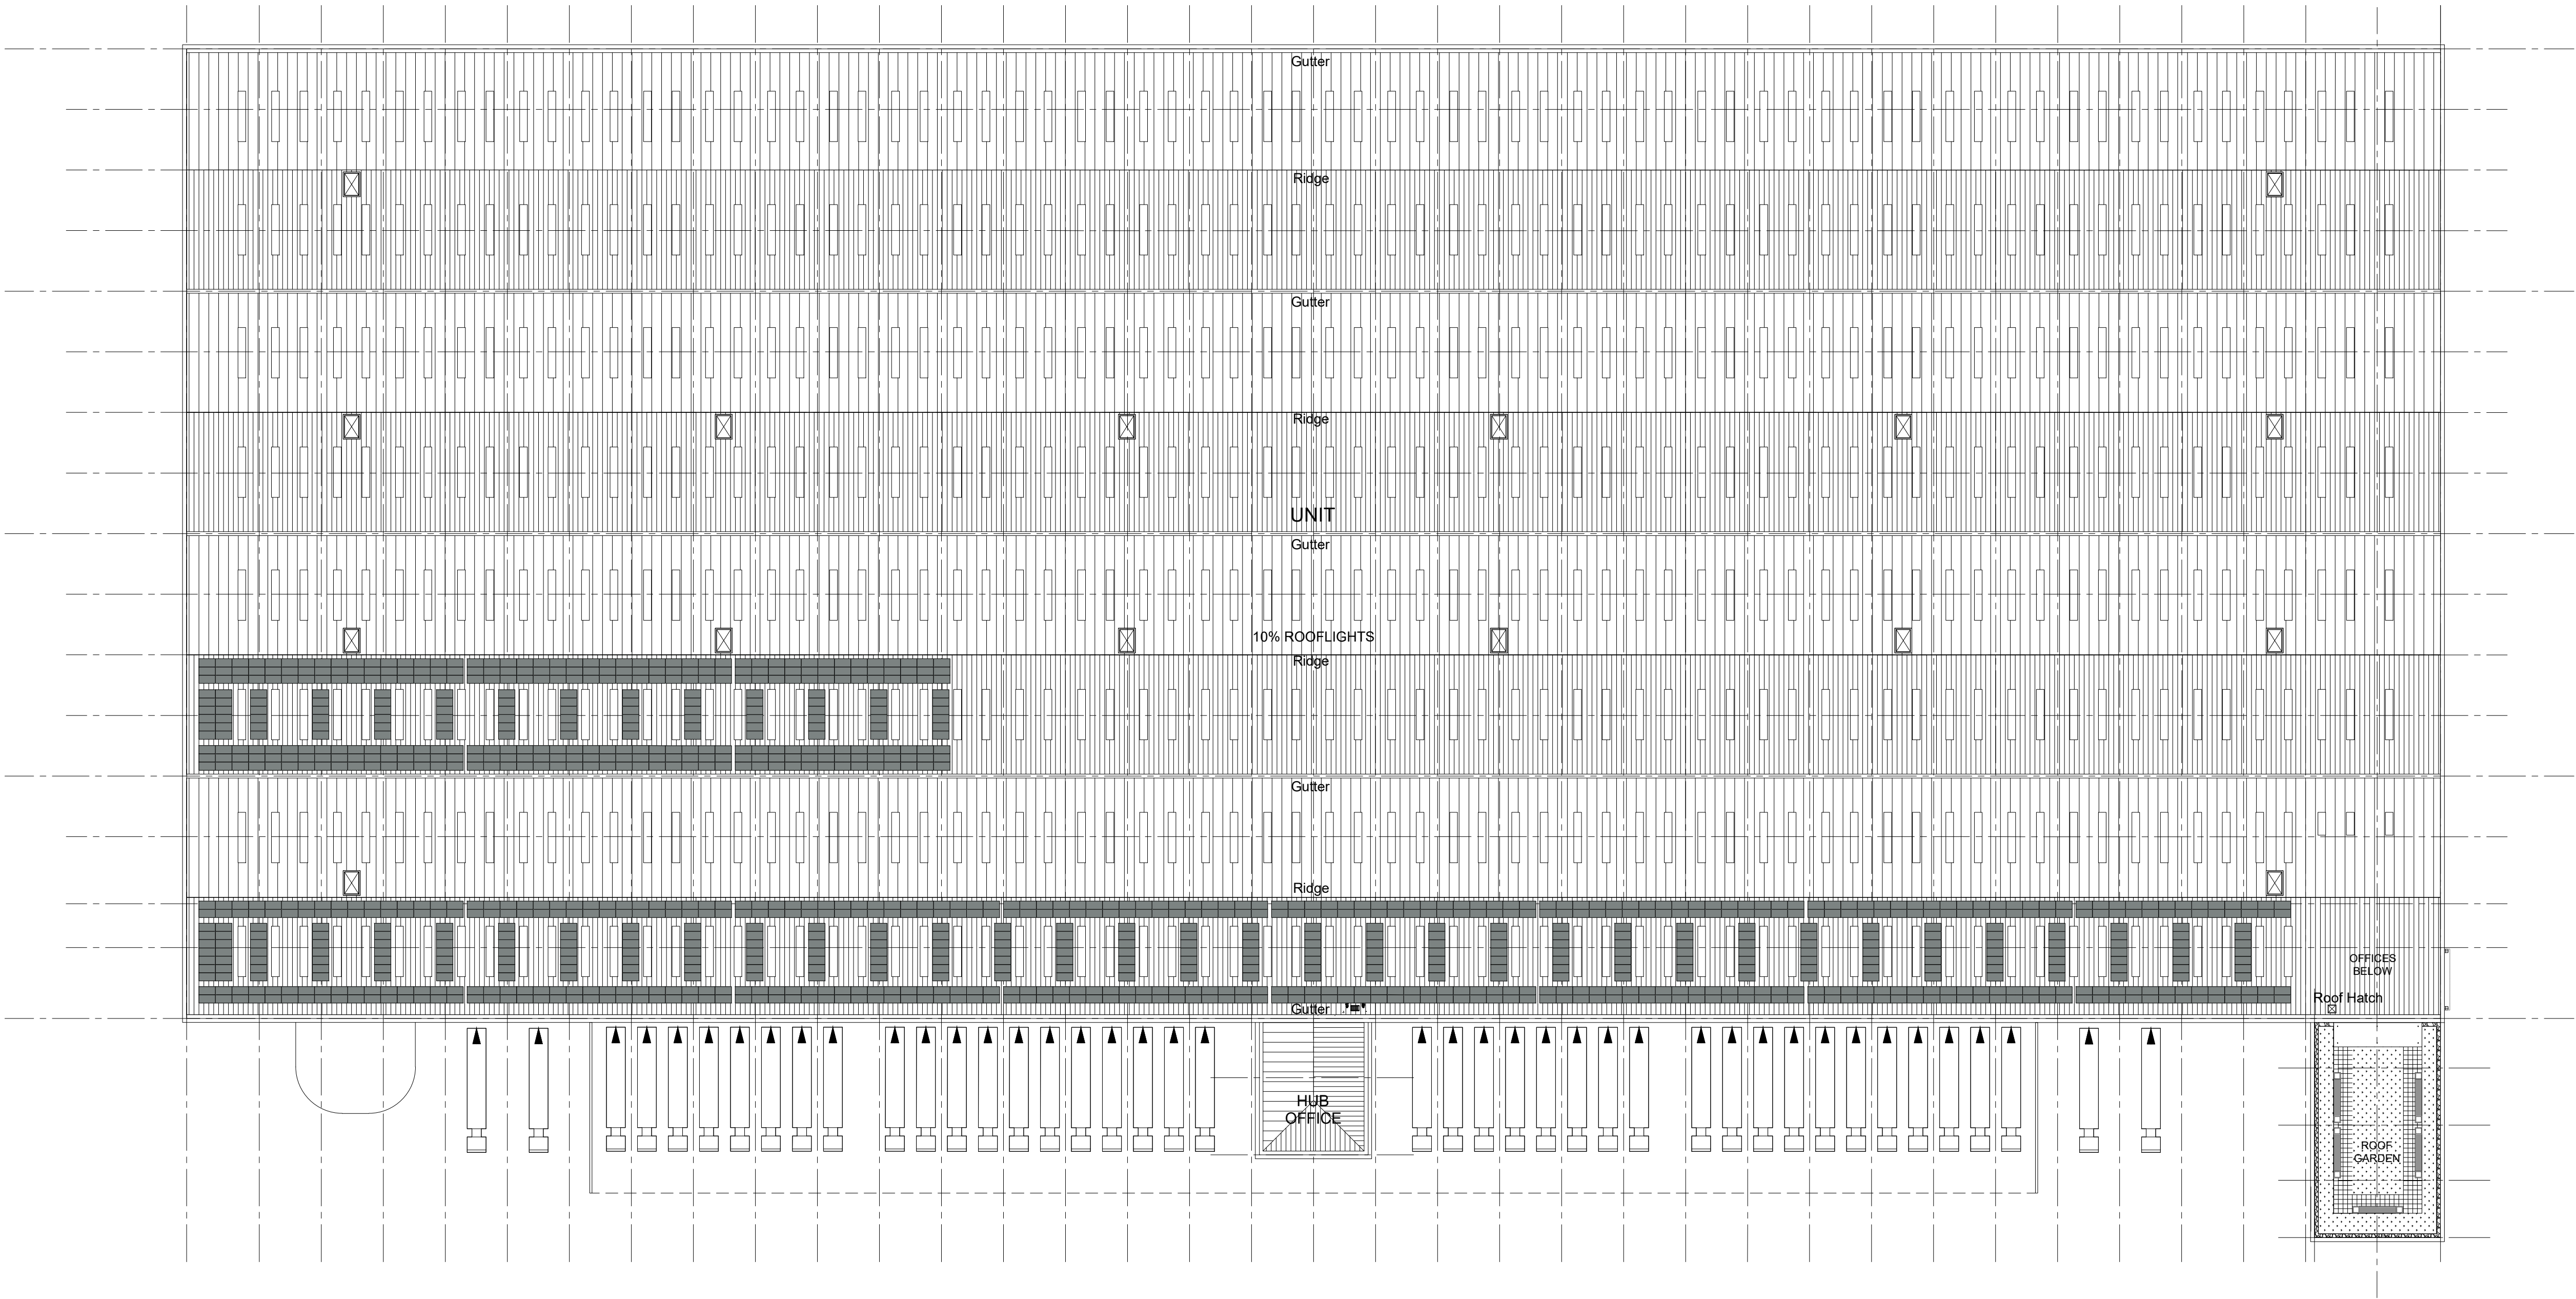

01
314
ROOF PLAN
1:500



-	14.12.2022	FIRST ISSUE	SDD	PW
FOR PLANNING				
REV	DATE	NOTE	DRAW	CHKC



CHARTERED ARCHITECTS
11 PLATO PLACE
ST.DIONIS ROAD
LONDON SW6 4TU
TELEPHONE 020 7736 6162
WWW.MSA-ARCHITECTS.CO.UK



TITLE
UNIT 2, BARDON 3

DRAWING
**UNIT 2
ROOF PLAN**

CLIENT
WOOD FARM HOLDINGS

DATE NOVEMBER 2022	SCALE 1:500 @ A1	DRAWN KB
STATUS PLANNING		CHECKED PW

DRAWING NUMBER
30865-PL-314