


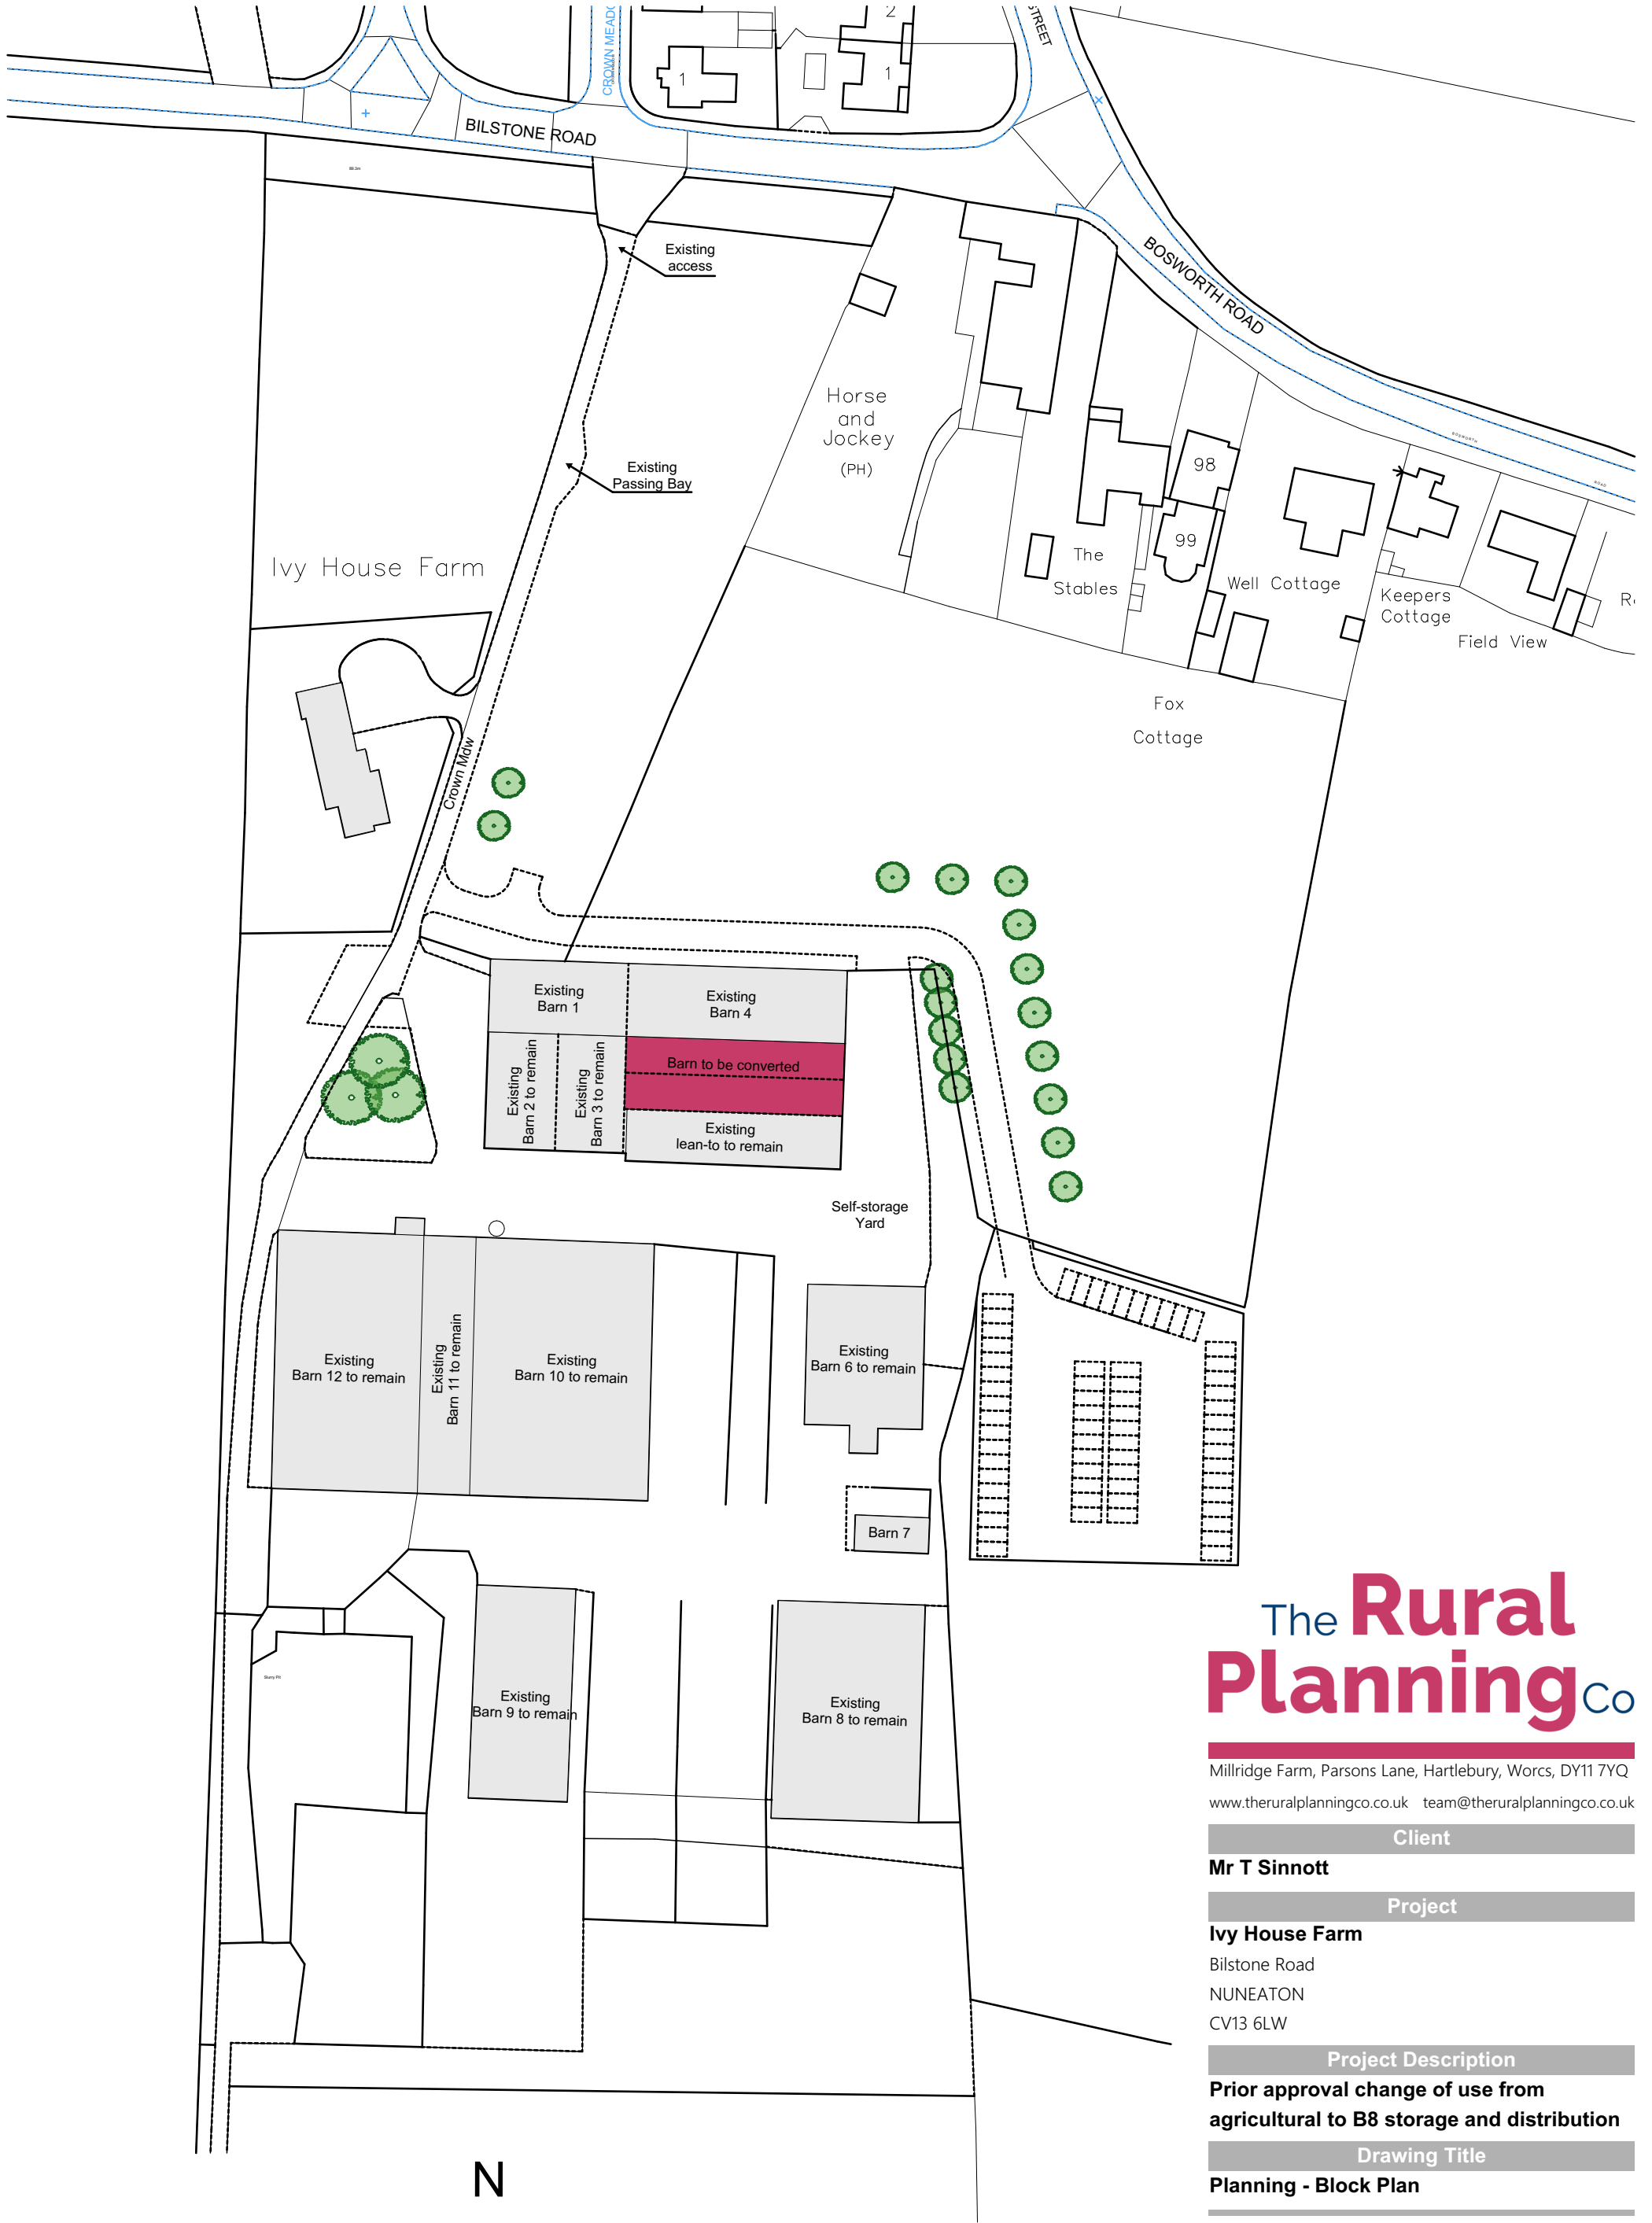

Site Plan 1:200

The Rural Planning Co

Millridge Farm, Parsons Lane, Hartlebury, Worcs, DY11 7YQ
www.theruralplanningco.co.uk team@theruralplanningco.co.uk

Client

Mr T Sinnott

Project

Ivy House Farm

Bilstone Road
NUNEATON
CV13 6LW

Project Description

Prior approval change of use from
agricultural to B8 storage and distribution

Drawing Title

Planning - Block Plan

Drawn by: NA Checked by: JS
Date: April 2023 Date: April 2023

Layout ID Drawing Scale Revision
J008306-11 1:1000, 1:200 @ A3 Portrait