




Existing Front Elevation




Existing Rear Elevation

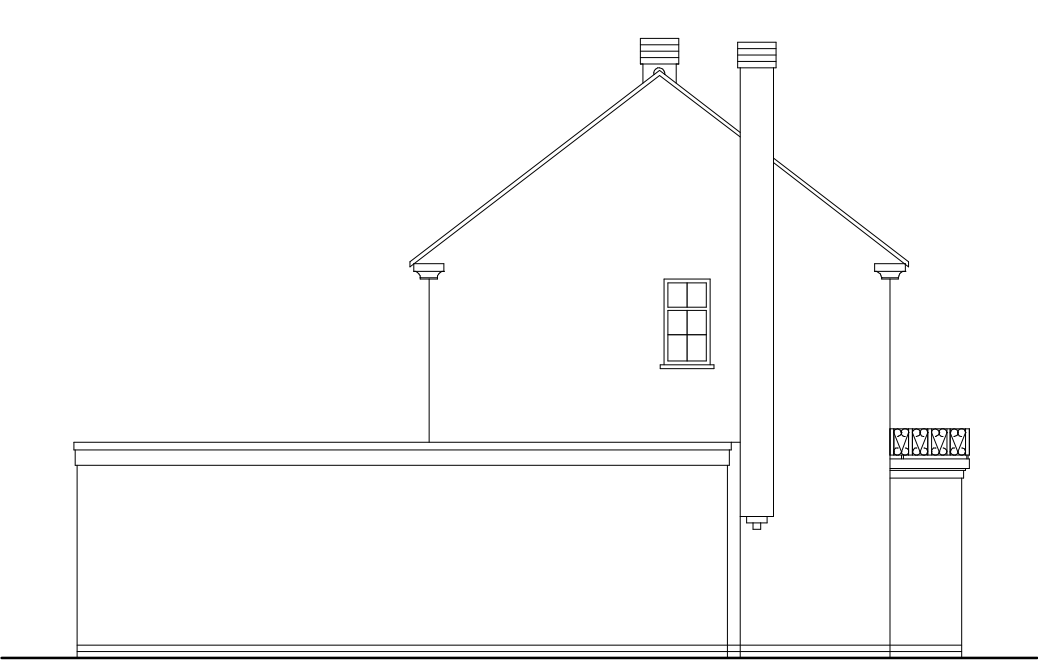


Existing Elevation To No 12



Existing Elevation To No 14

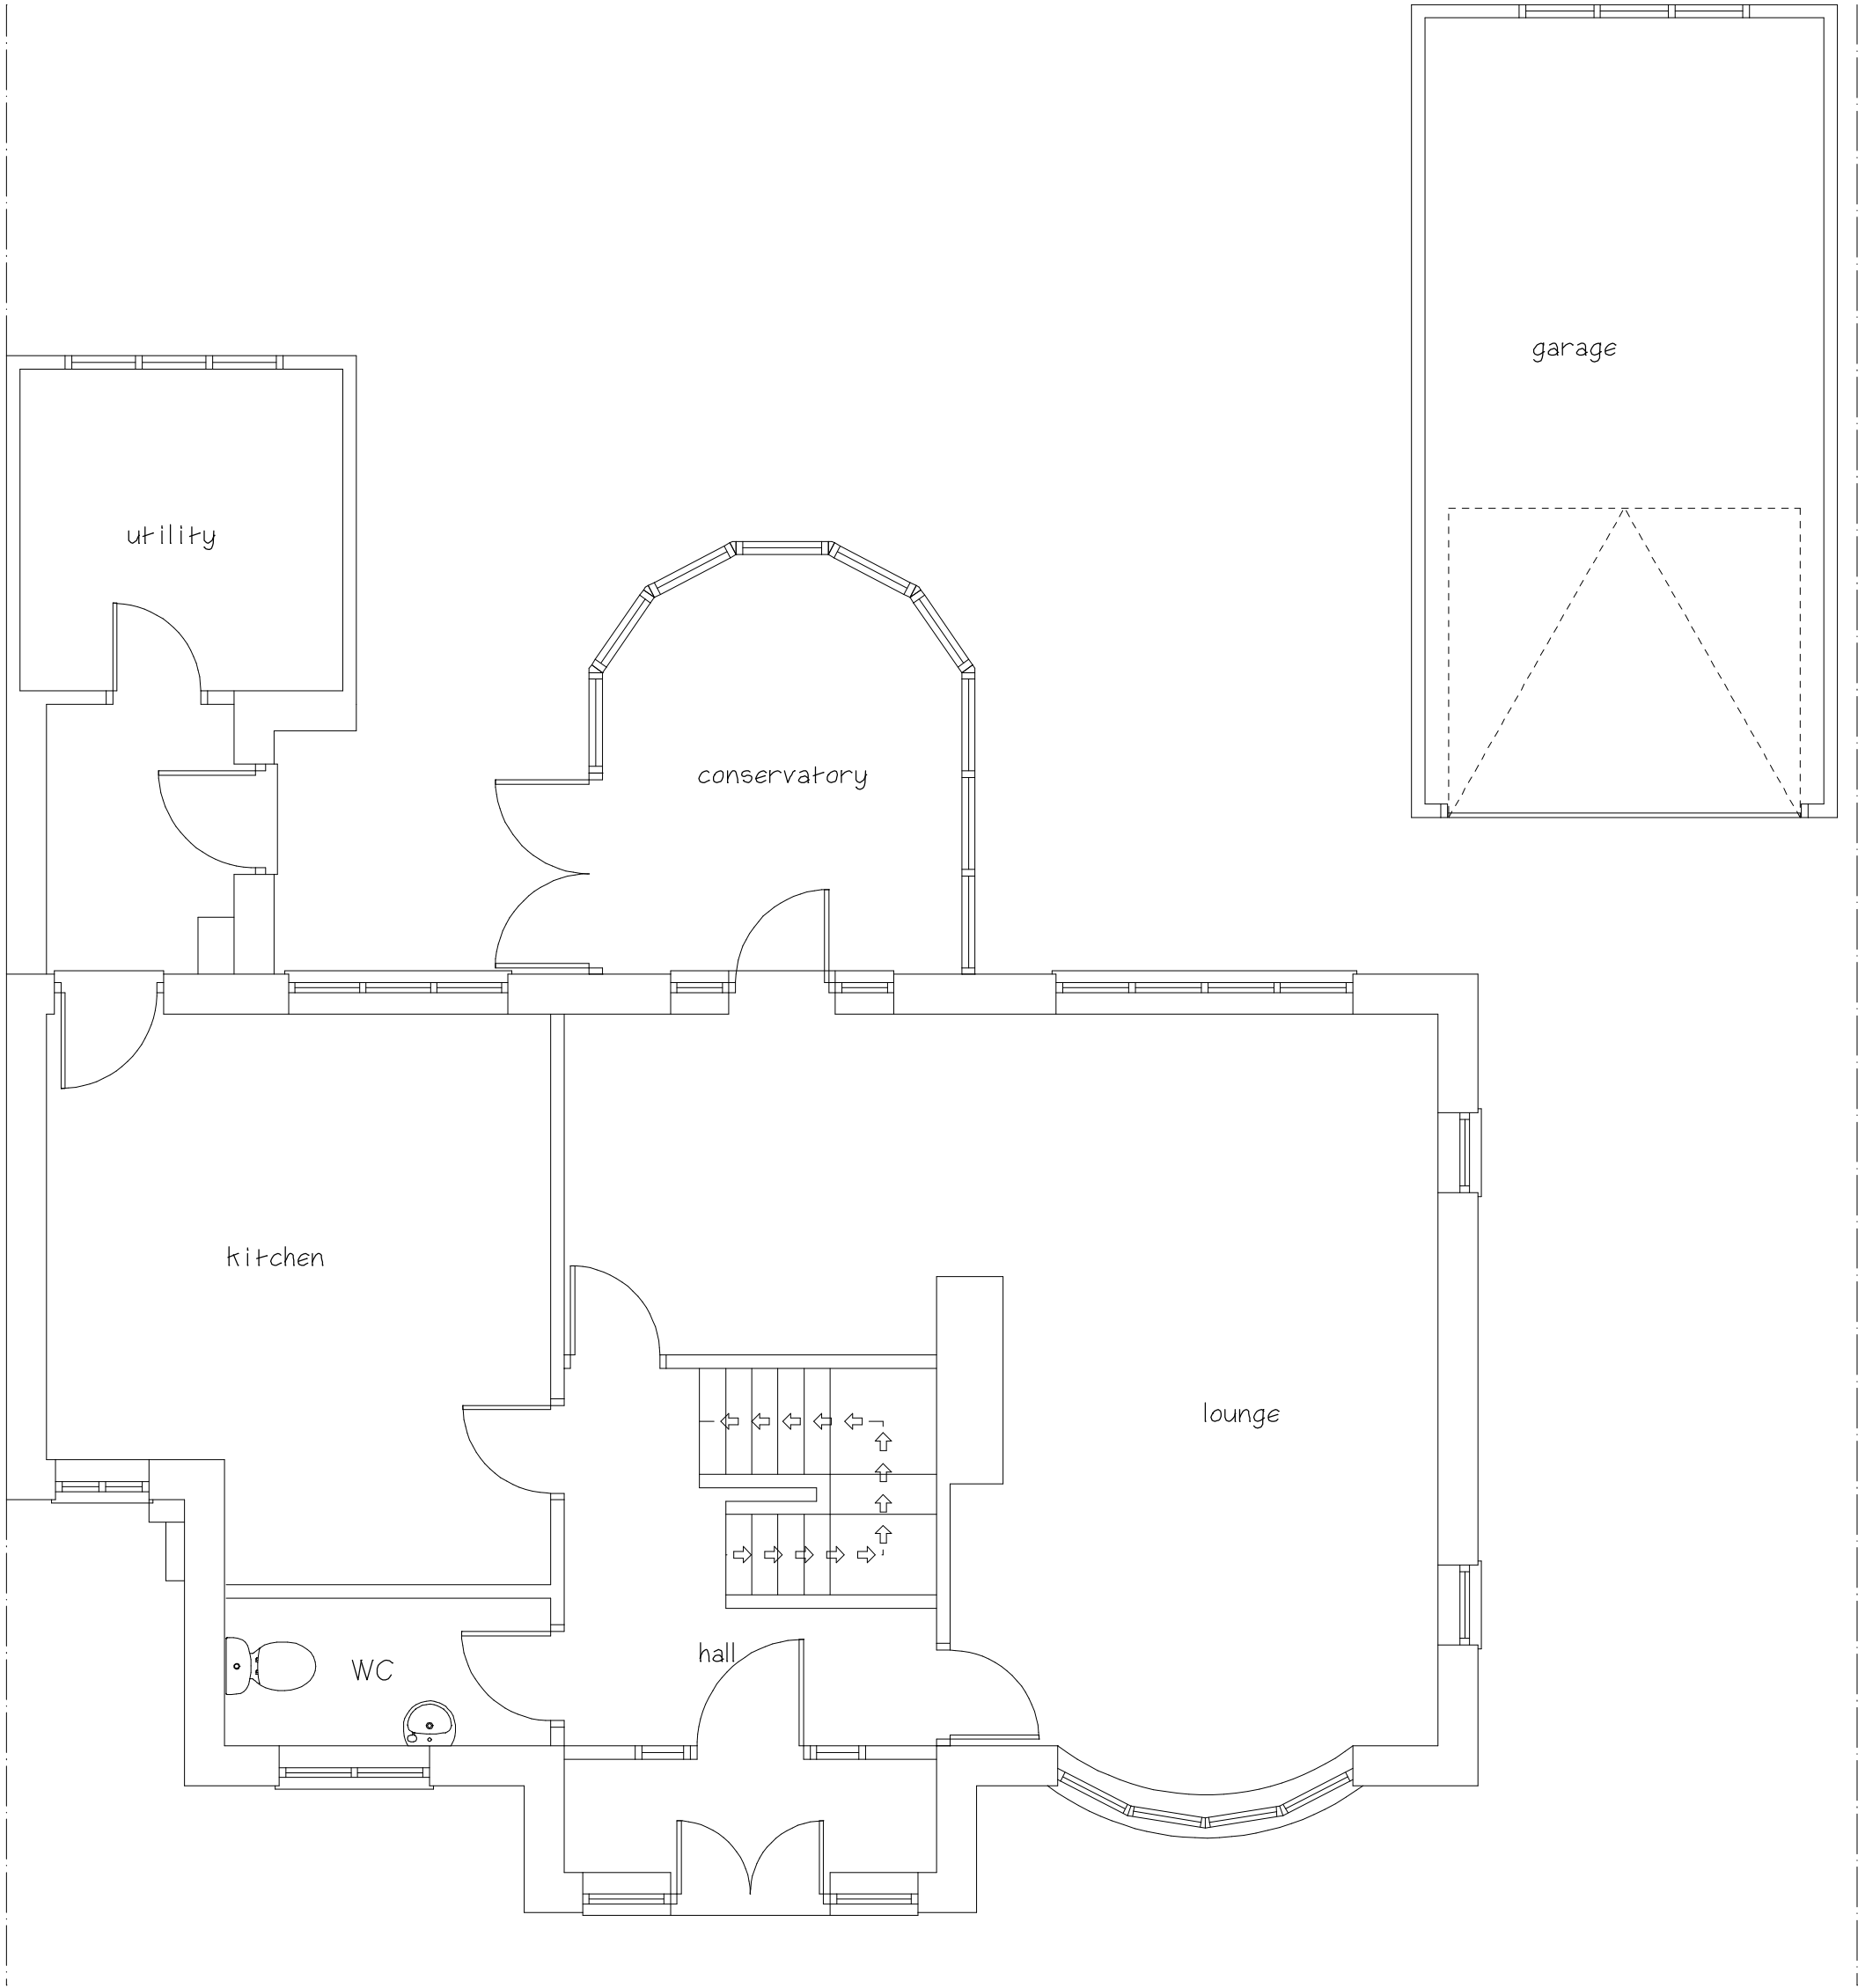

Existing Ground Floor Plan

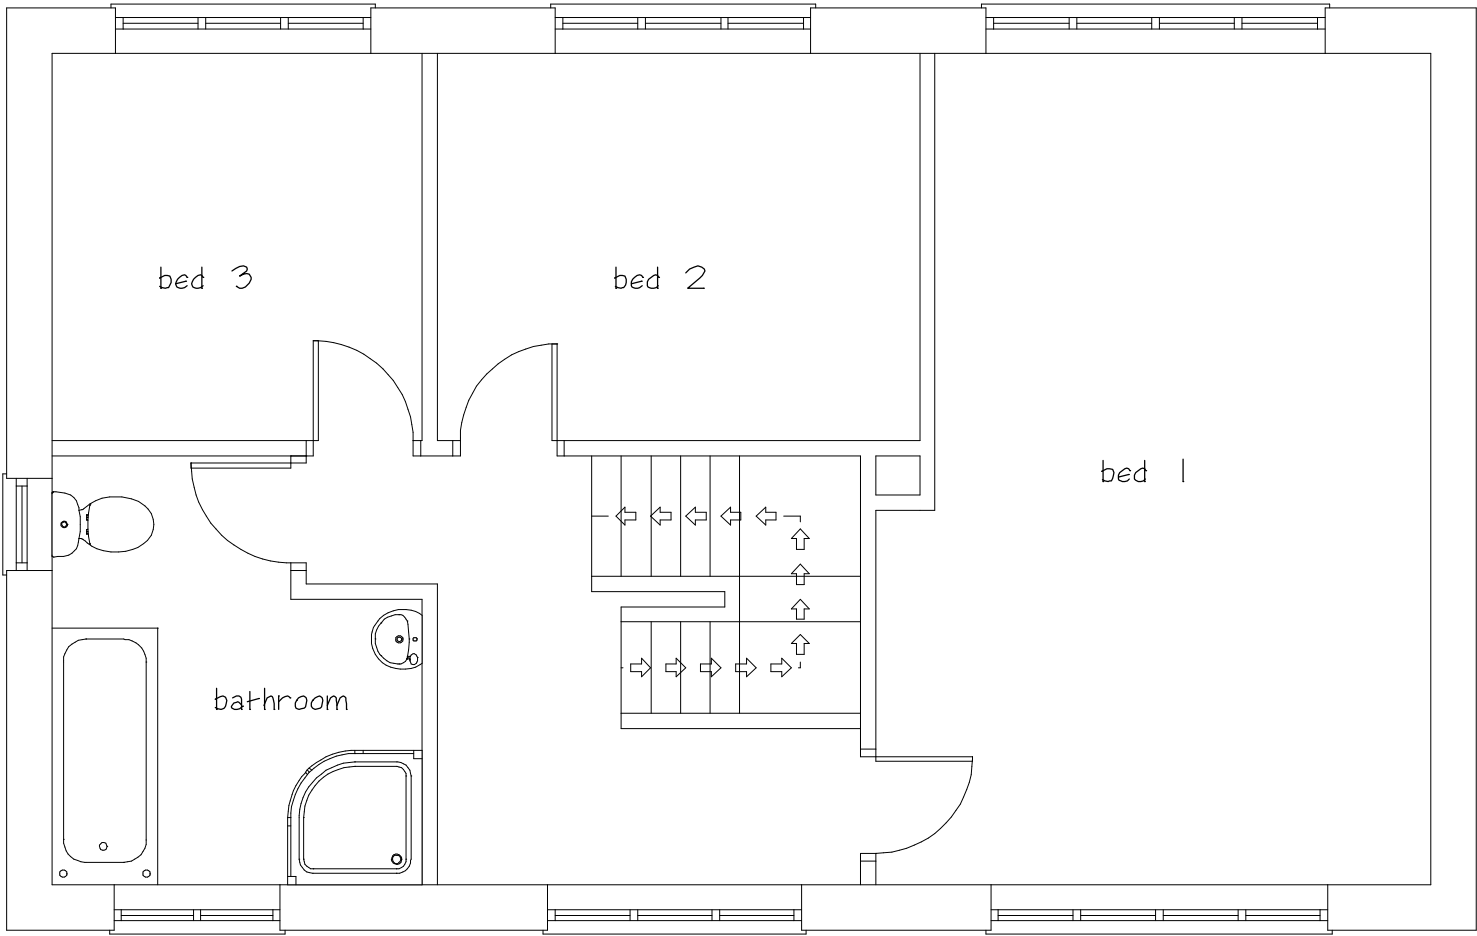

Existing First Floor Plan

CLIENT

Mr & Mrs Simpson

JOB TITLE

13 Johns Close
Burbage
Hinckley
Leicester
LE10 2LY

DRAWING TITLE

Proposed Extension
To The Rear Of
Detached House

SCALE	SHEET	DATE	DRAWN BY
1:50 & 1:100	A1	May 2023	A Moore

ANDREW MOORE
ARCHITECTURAL SERVICES
Tel; 07973397765
Email;andrewmoore@workmail.com

DRG NO	SHEET NO
1613	1