
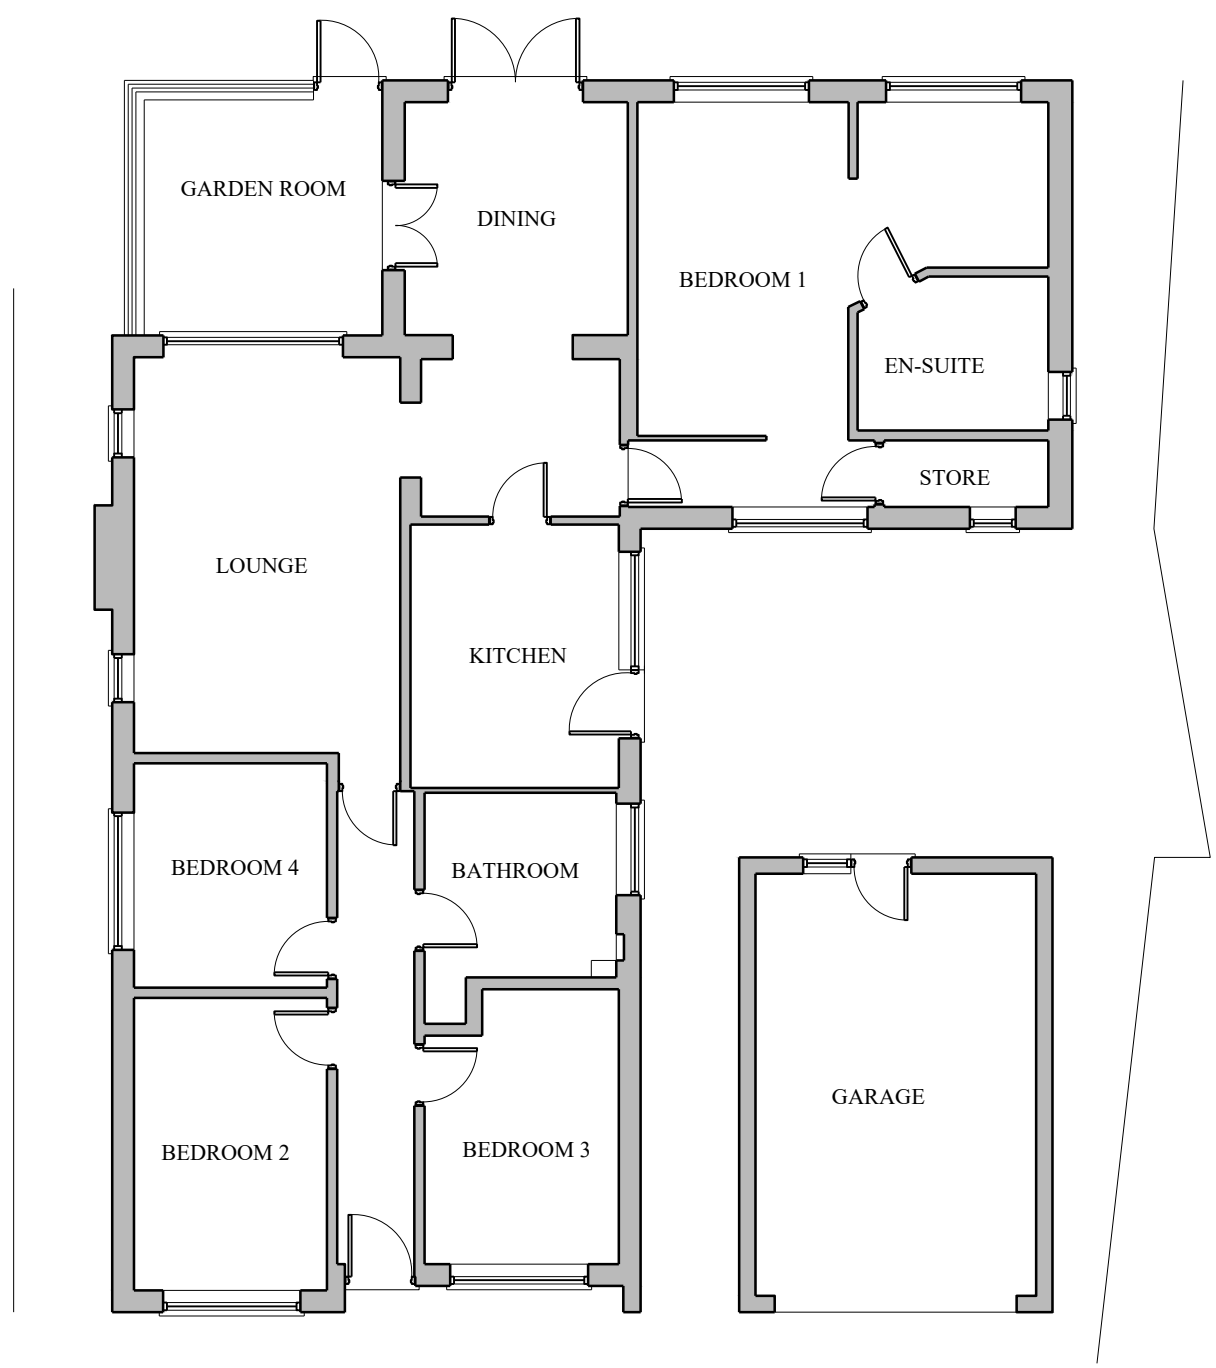
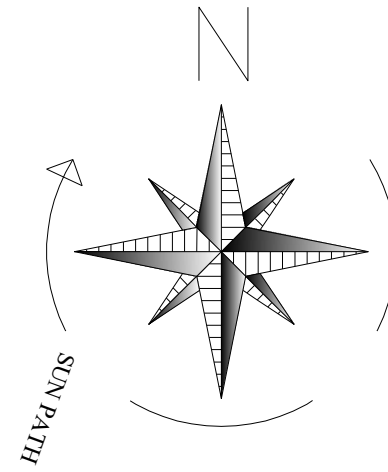


This drawing and the building works depicted are the copyright of Code 6 Developments Limited and may not be reproduced or otherwise used by written permission. No liability will be accepted for amendments made by other persons.


Written dimensions only to be taken from this drawing.

Contractor must check and verify all building levels and site dimensions, all sewer invert levels and road levels at connection points prior to start of works.

All works to comply with the latest revision of the building regulations.

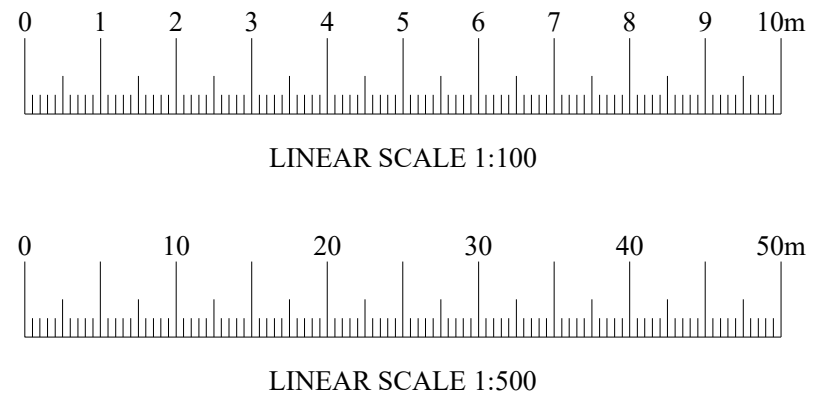


EXISTING GROUND FLOOR PLAN

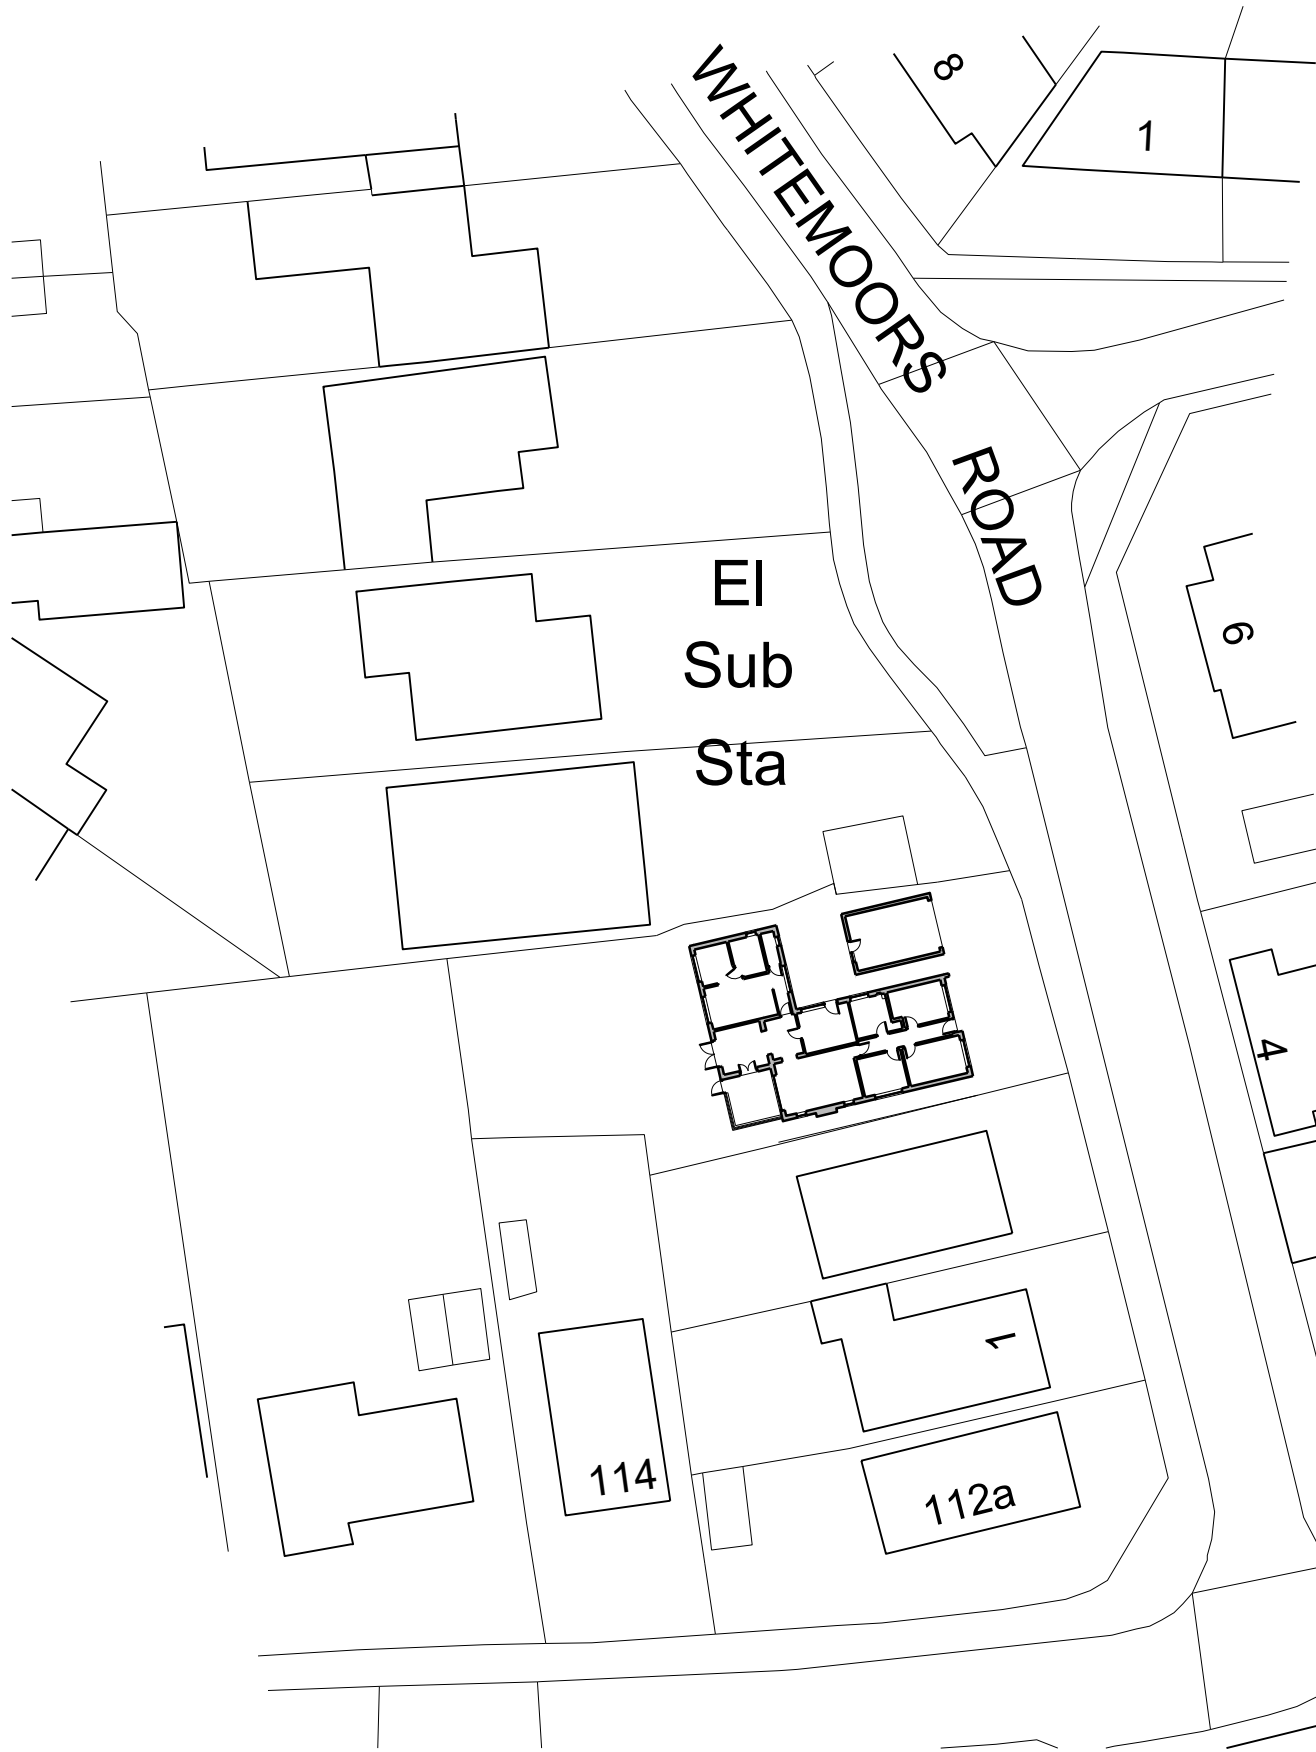

EXISTING BLOCK PLAN



EXISTING FRONT ELEVATION

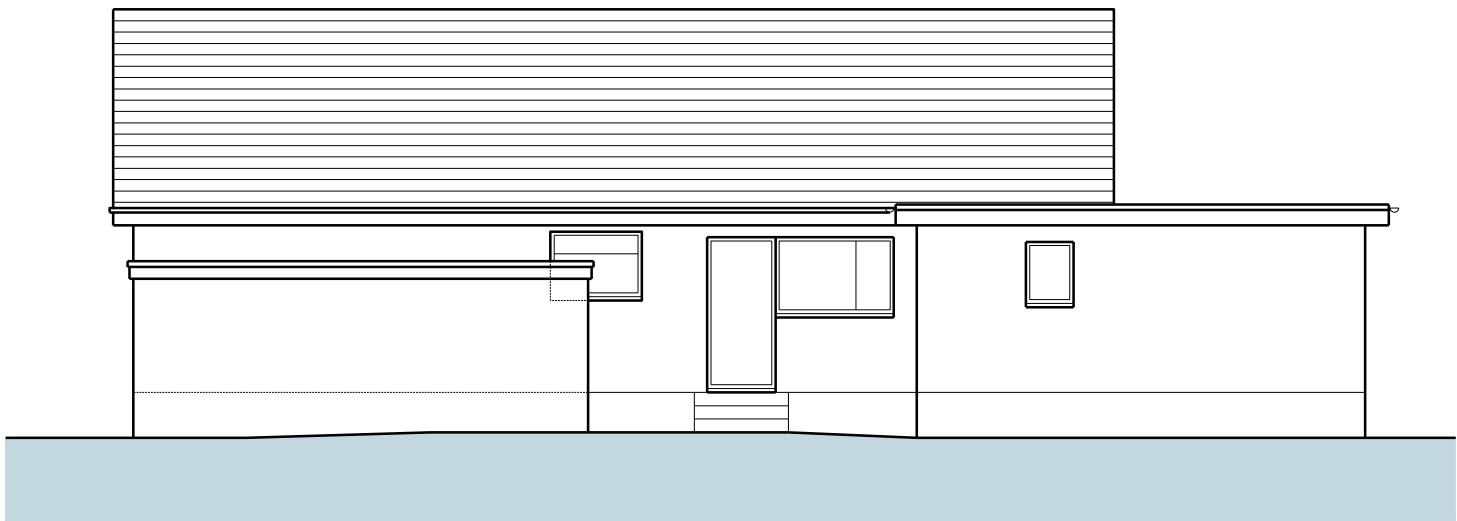

EXISTING SIDE A ELEVATION



EXISTING SIDE B ELEVATION



EXISTING REAR ELEVATION

Existing

REVISIONS		
CLIENT		
Mr & Mrs Challis		
 Code 6 Developments Limited 16 Fox's Cover, Fenny Drayton, CV13 6BG mark@code6developments.co.uk 01827 721653		
PROJECT		
PROPOSED REAR DORMER ROOF EXTENSION AND INTERNAL MODIFICATIONS TO 5 WHITEMOORS ROAD STOKE GOLDING CV13 6EG		
DRAWING TITLE		
EXISTING PLANS, ELEVATIONS & BLOCK PLAN		
SCALE	DATE	
1:100 1:500	JUNE 2023	
DRAWN	STAGE	
	PLANNING	
DRAWING NUMBER	1337_04	REV.