



This drawing and the building works depicted are the copyright of Code 6 Developments Limited and may not be reproduced or otherwise used without written permission. No liability will be accepted for omissions made by other persons.
Written dimensions only to be taken from this drawing.
Contractor must check and verify all building levels and site dimensions, all sewer invert levels and road levels at connection points prior to start of works.
All works to comply with the latest revision of the building regulations.

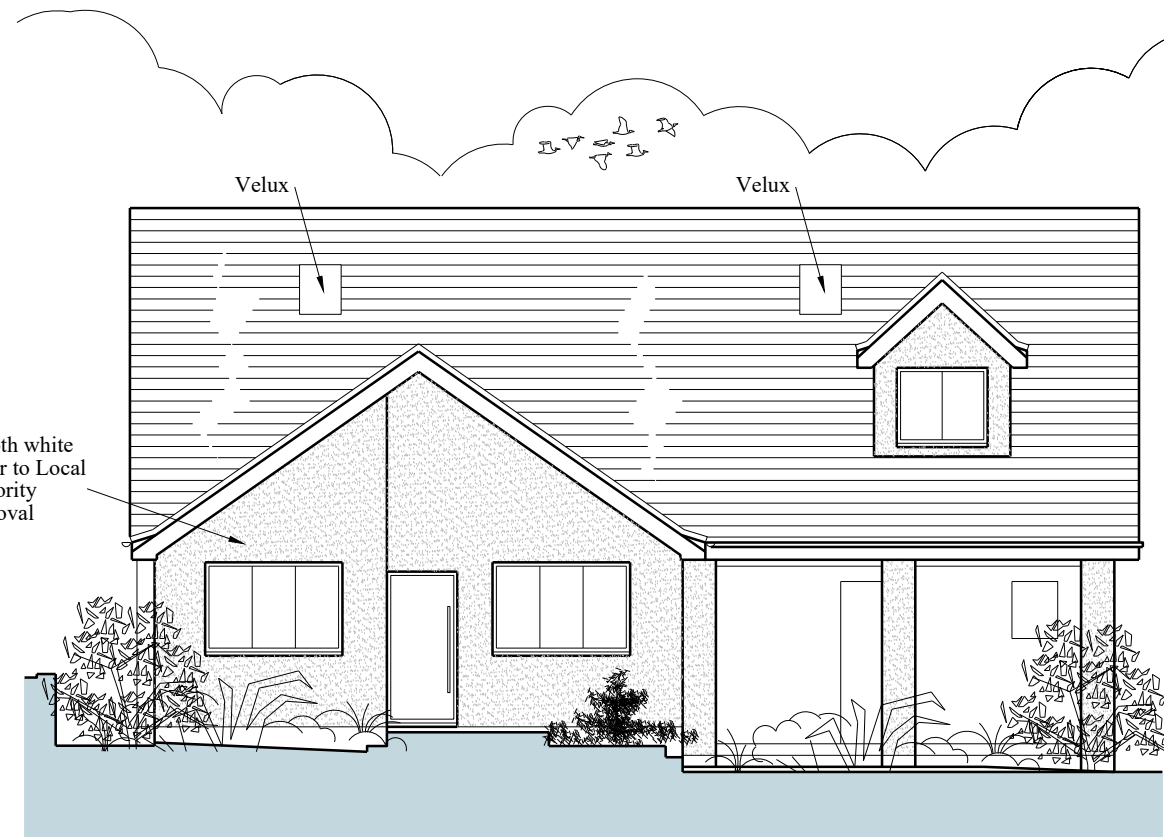


PROPOSED FRONT ELEVATION

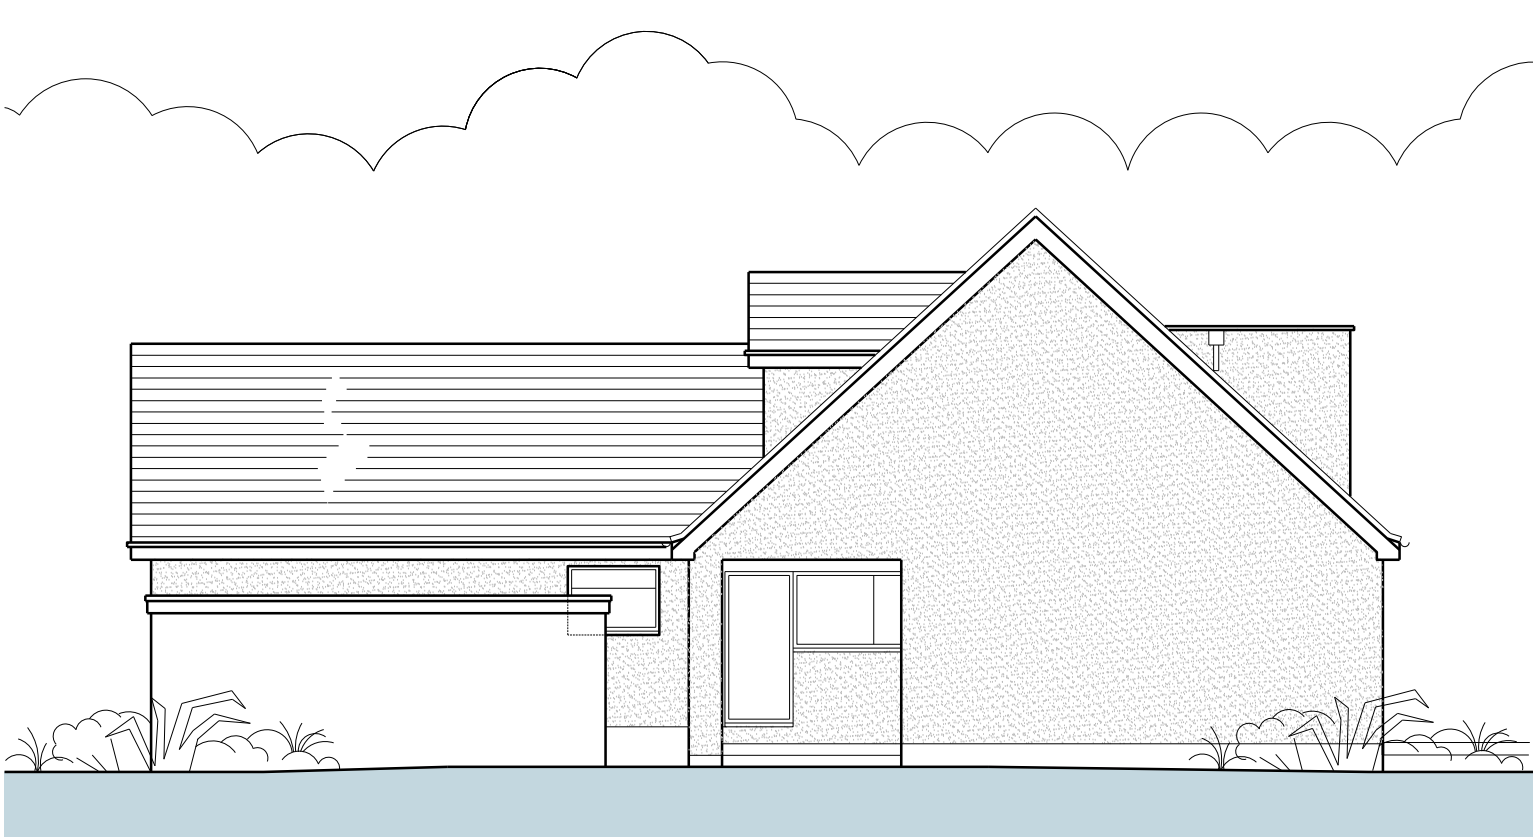

PROPOSED SIDE A ELEVATION




PROPOSED SIDE B ELEVATION

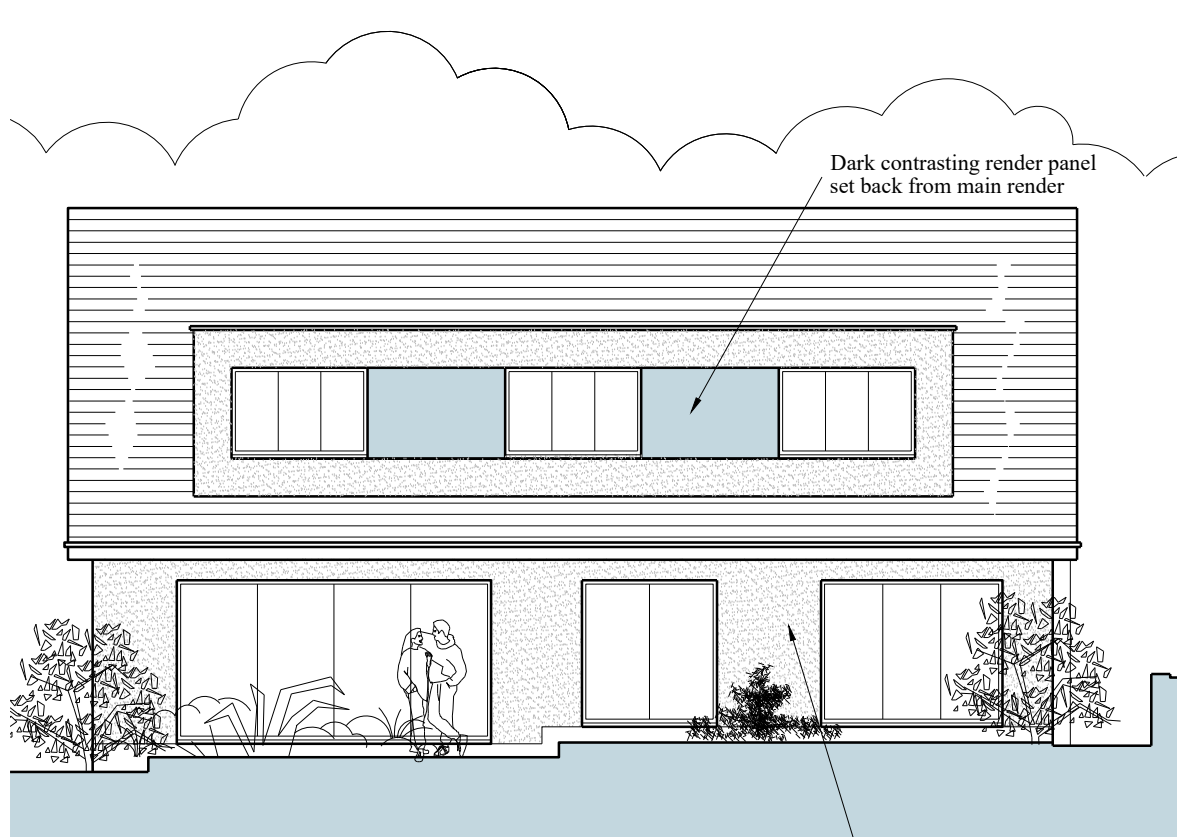


PROPOSED REAR ELEVATION


Smooth white render to Local Authority Approval
Dark contrasting render to Local Authority Approval
Tiles to match existing to Local Authority Approval
Windows and doors to be UPVC/Aluminium type to Local Authority Approval
Soffits and fascias to match existing to Local Authority Approval
Rainwater down pipes and gutters to match existing to Local Authority Approval

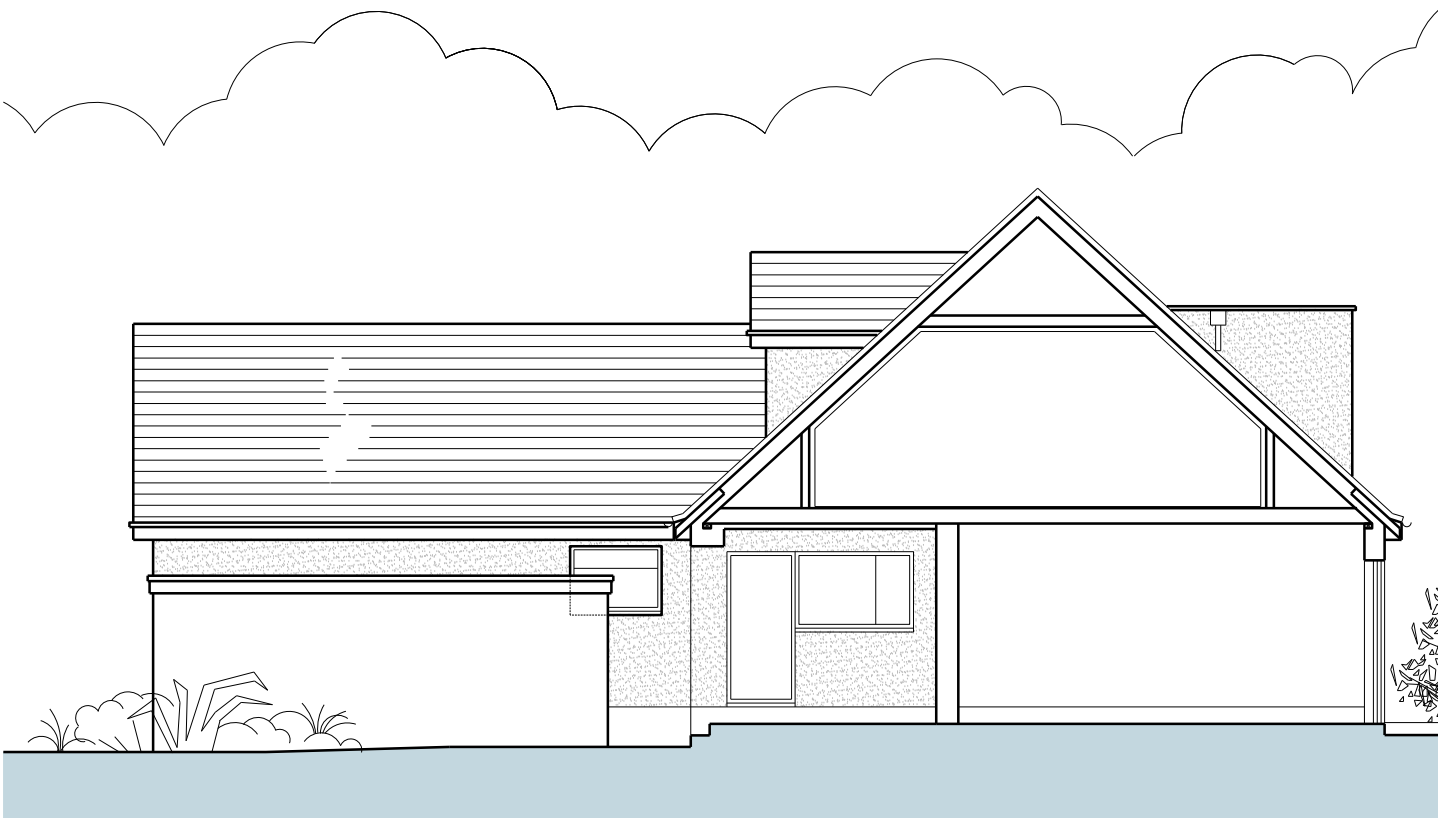



PROPOSED SECTION

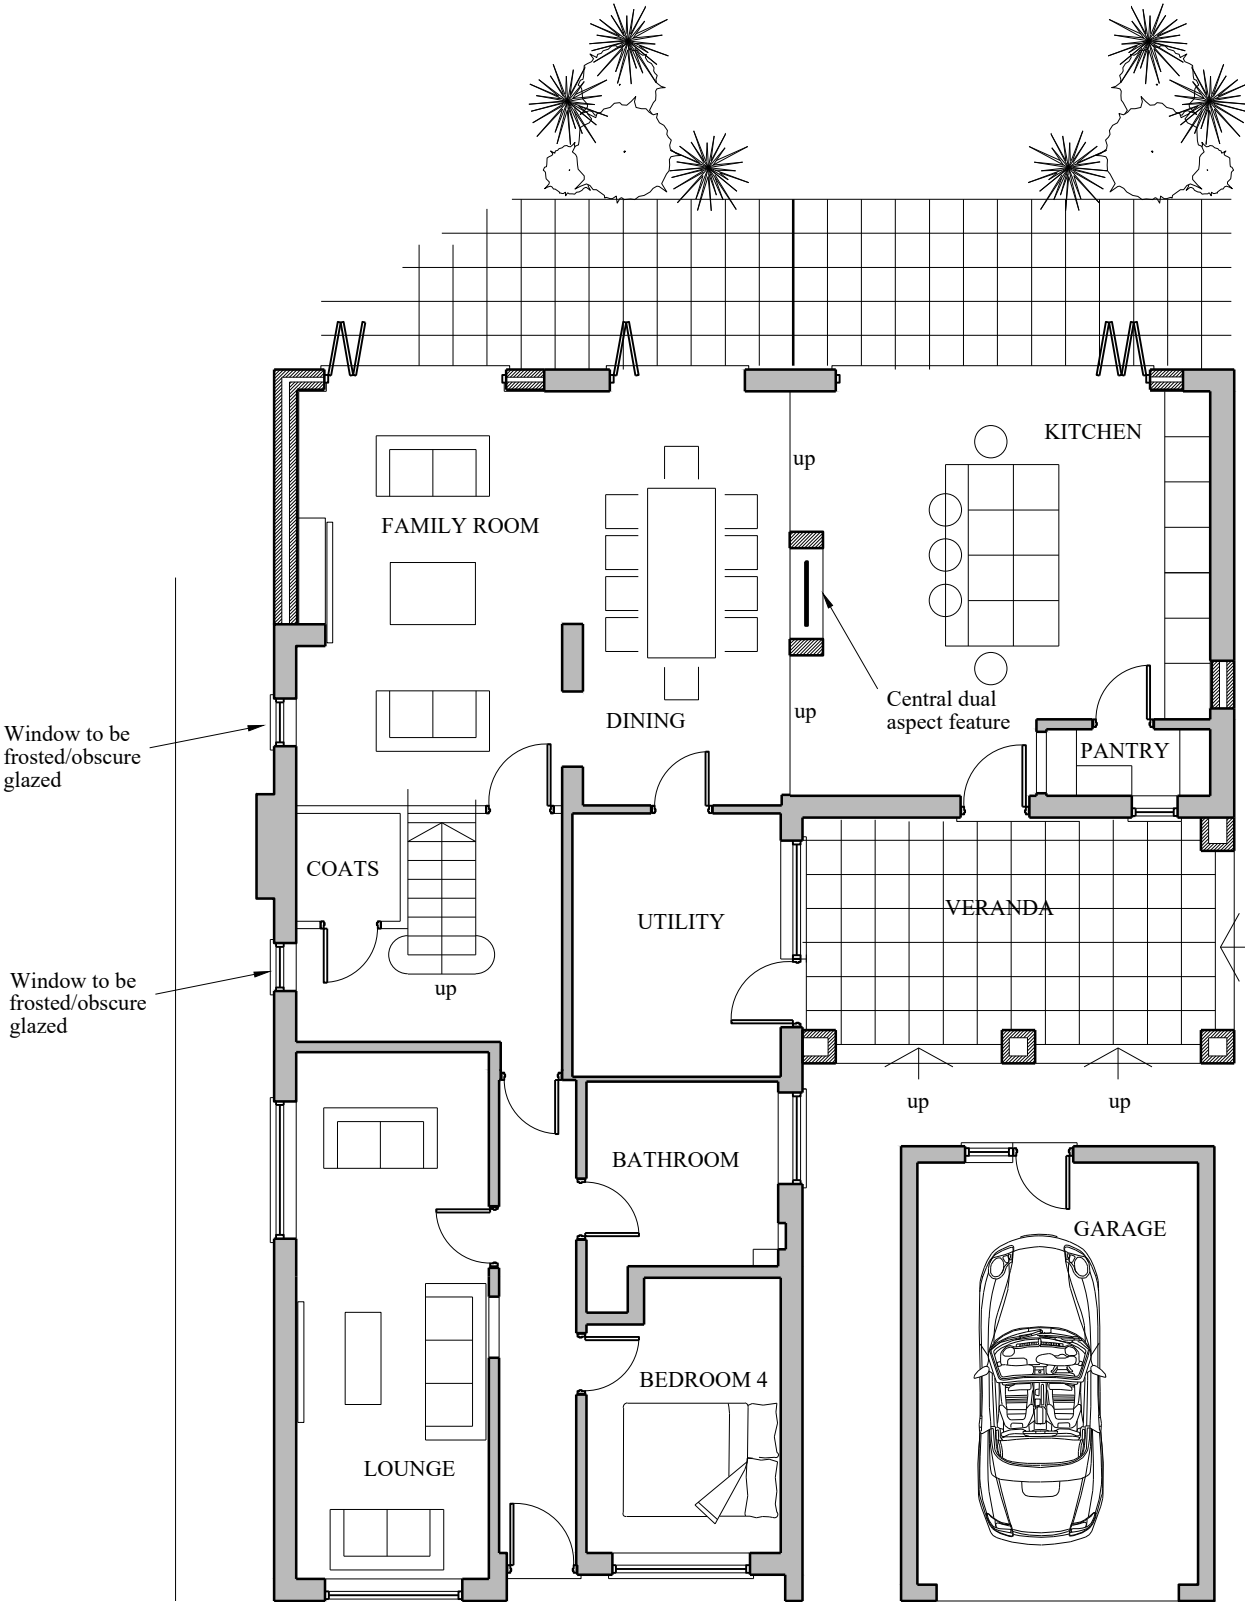


PROPOSED GROUND FLOOR PLAN

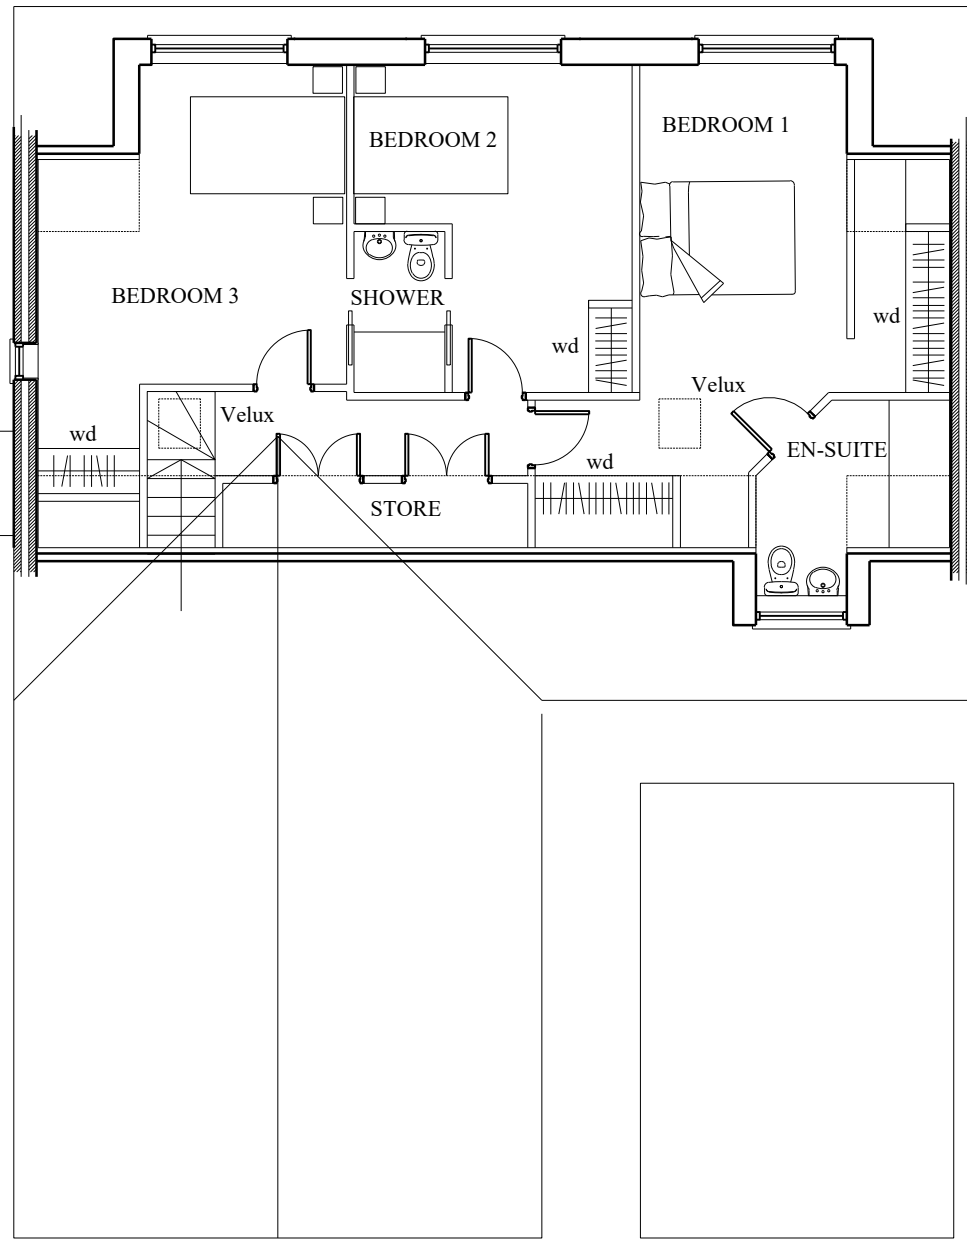

PROPOSED LOFT FLOOR PLAN

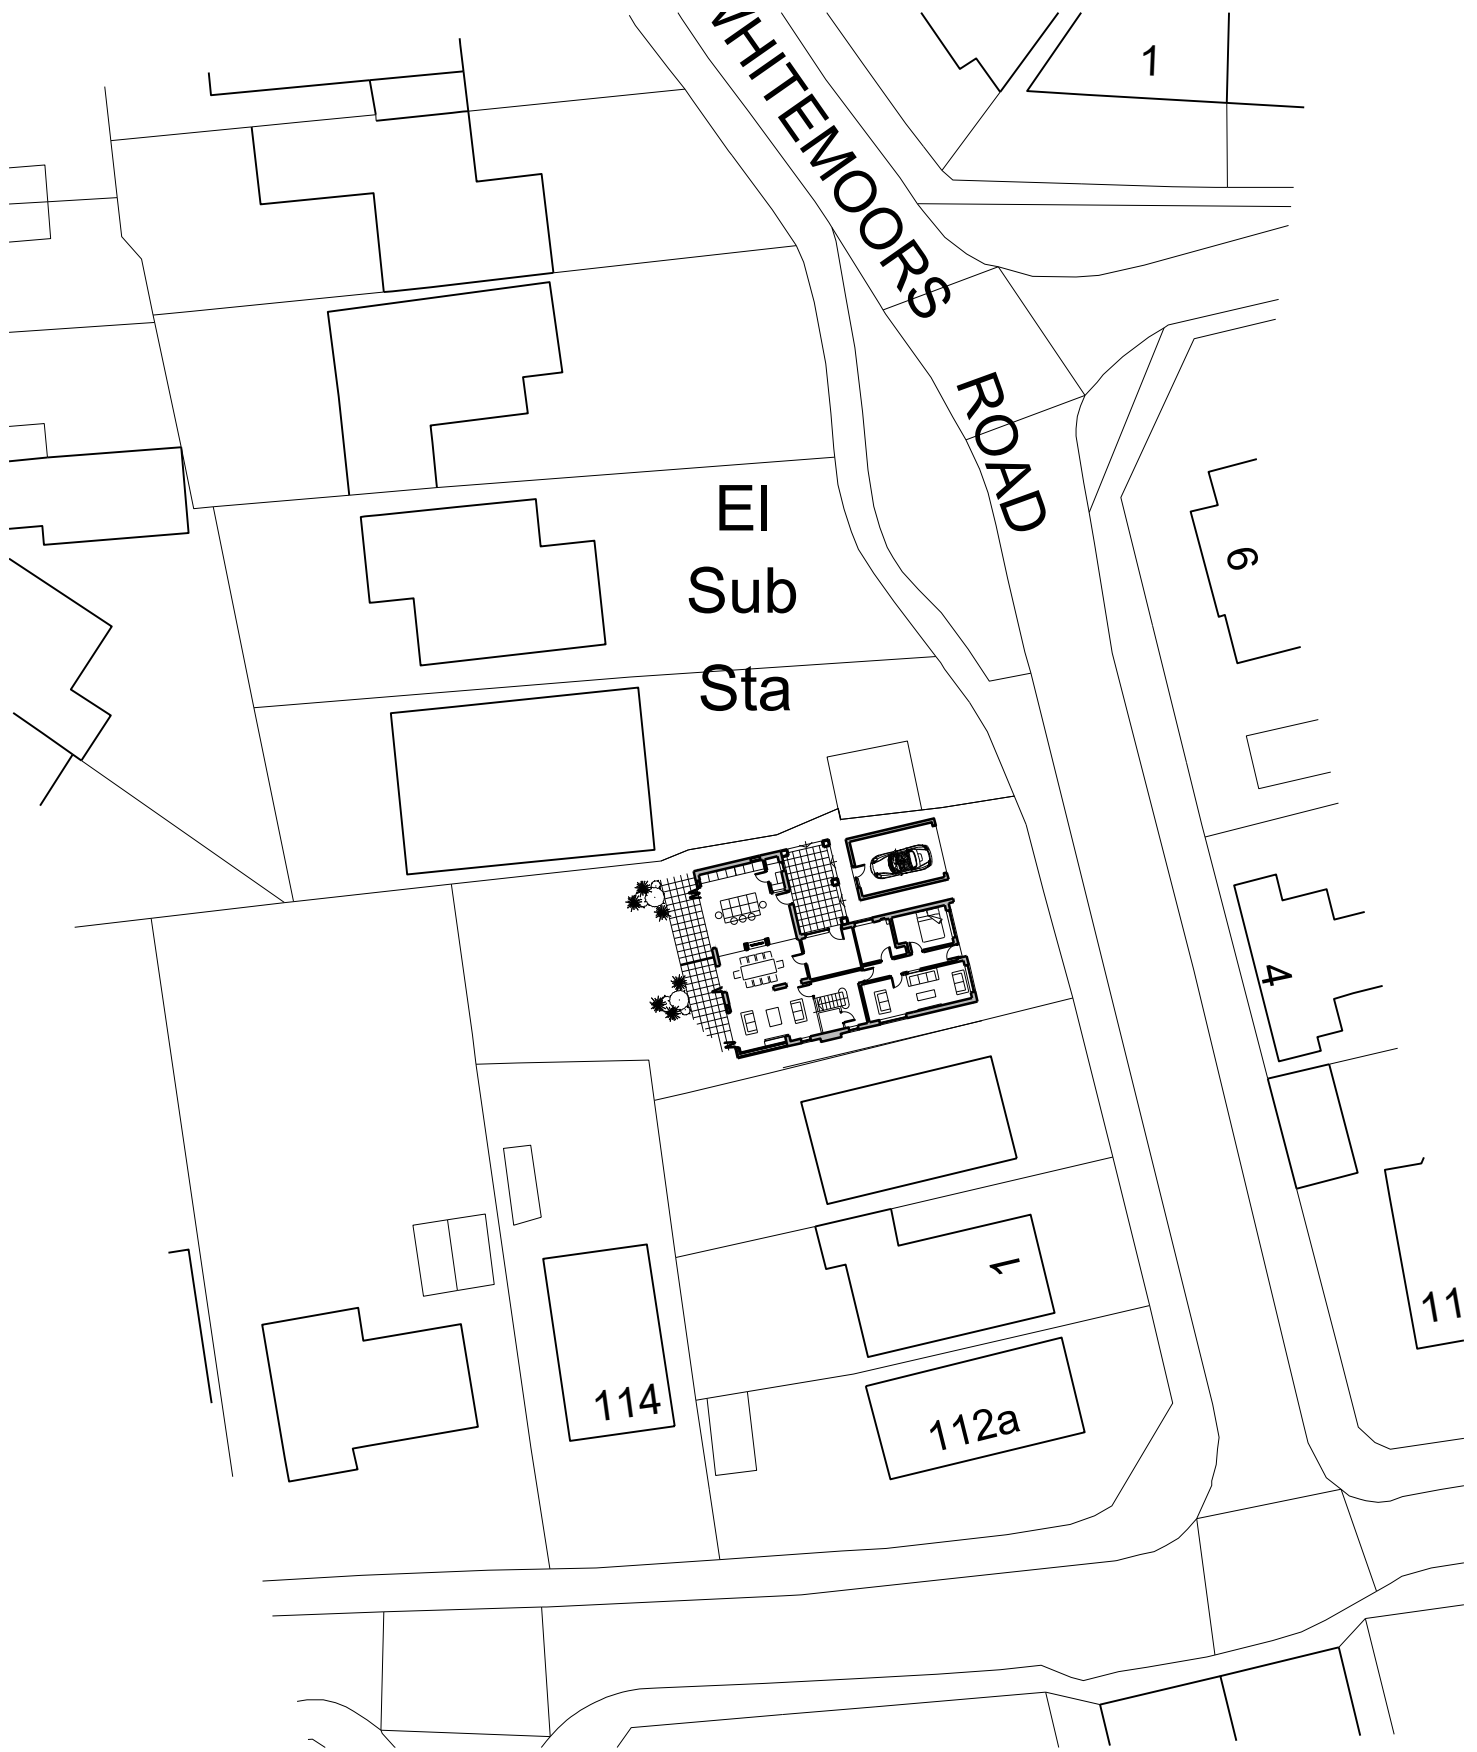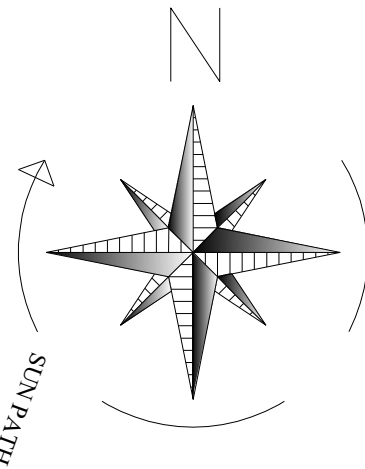

PROPOSED BLOCK PLAN

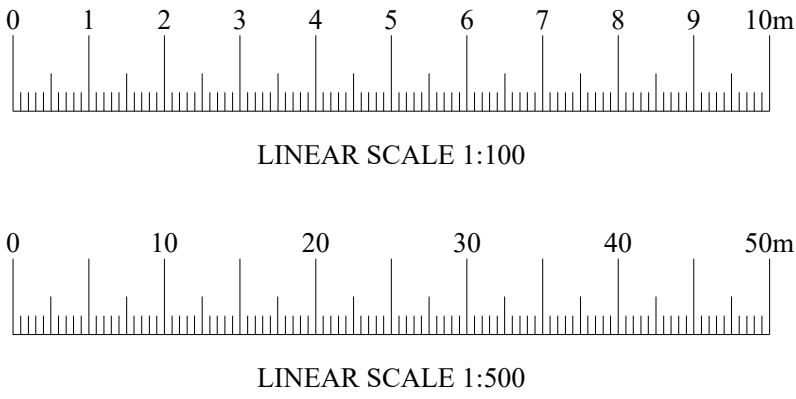

REVISIONS			
CLIENT	Mr & Mrs Challis		
 Code 6 Developments Limited 16 Fox's Court, Fenny Drayton, CV13 6BG mark@code6developments.co.uk 01827 721653			
PROJECT	PROPOSED REAR DORMER ROOF EXTENSION AND INTERNAL MODIFICATIONS TO 5 WHITEMOORS ROAD STOKE GOLDING CV13 6EG		
DRAWING TITLE			
PROPOSED PLANS, ELEVATIONS & BLOCK PLAN			
SCALE 1:100 1:500	DATE JUNE 2023		
DRAWN	STAGE PLANNING		
DRAWING NUMBER 1337_05			REV.

Proposed