



Do not scale from this drawing, work to given dimensions.
All dimensions to be checked on site. Any discrepancies with this drawing to be reported and clarified prior to commencing work on site. If in doubt - Ask.
Corporate Architecture Ltd accept no responsibility for works not undertaken fully in accordance with this drawing and relevant specifications.
Copyright © Corporate Architecture Limited

North point:

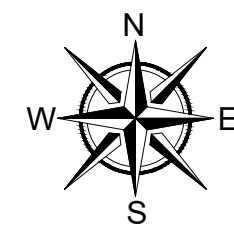

Notes:

519m² Total Floor Area for D2 Use.

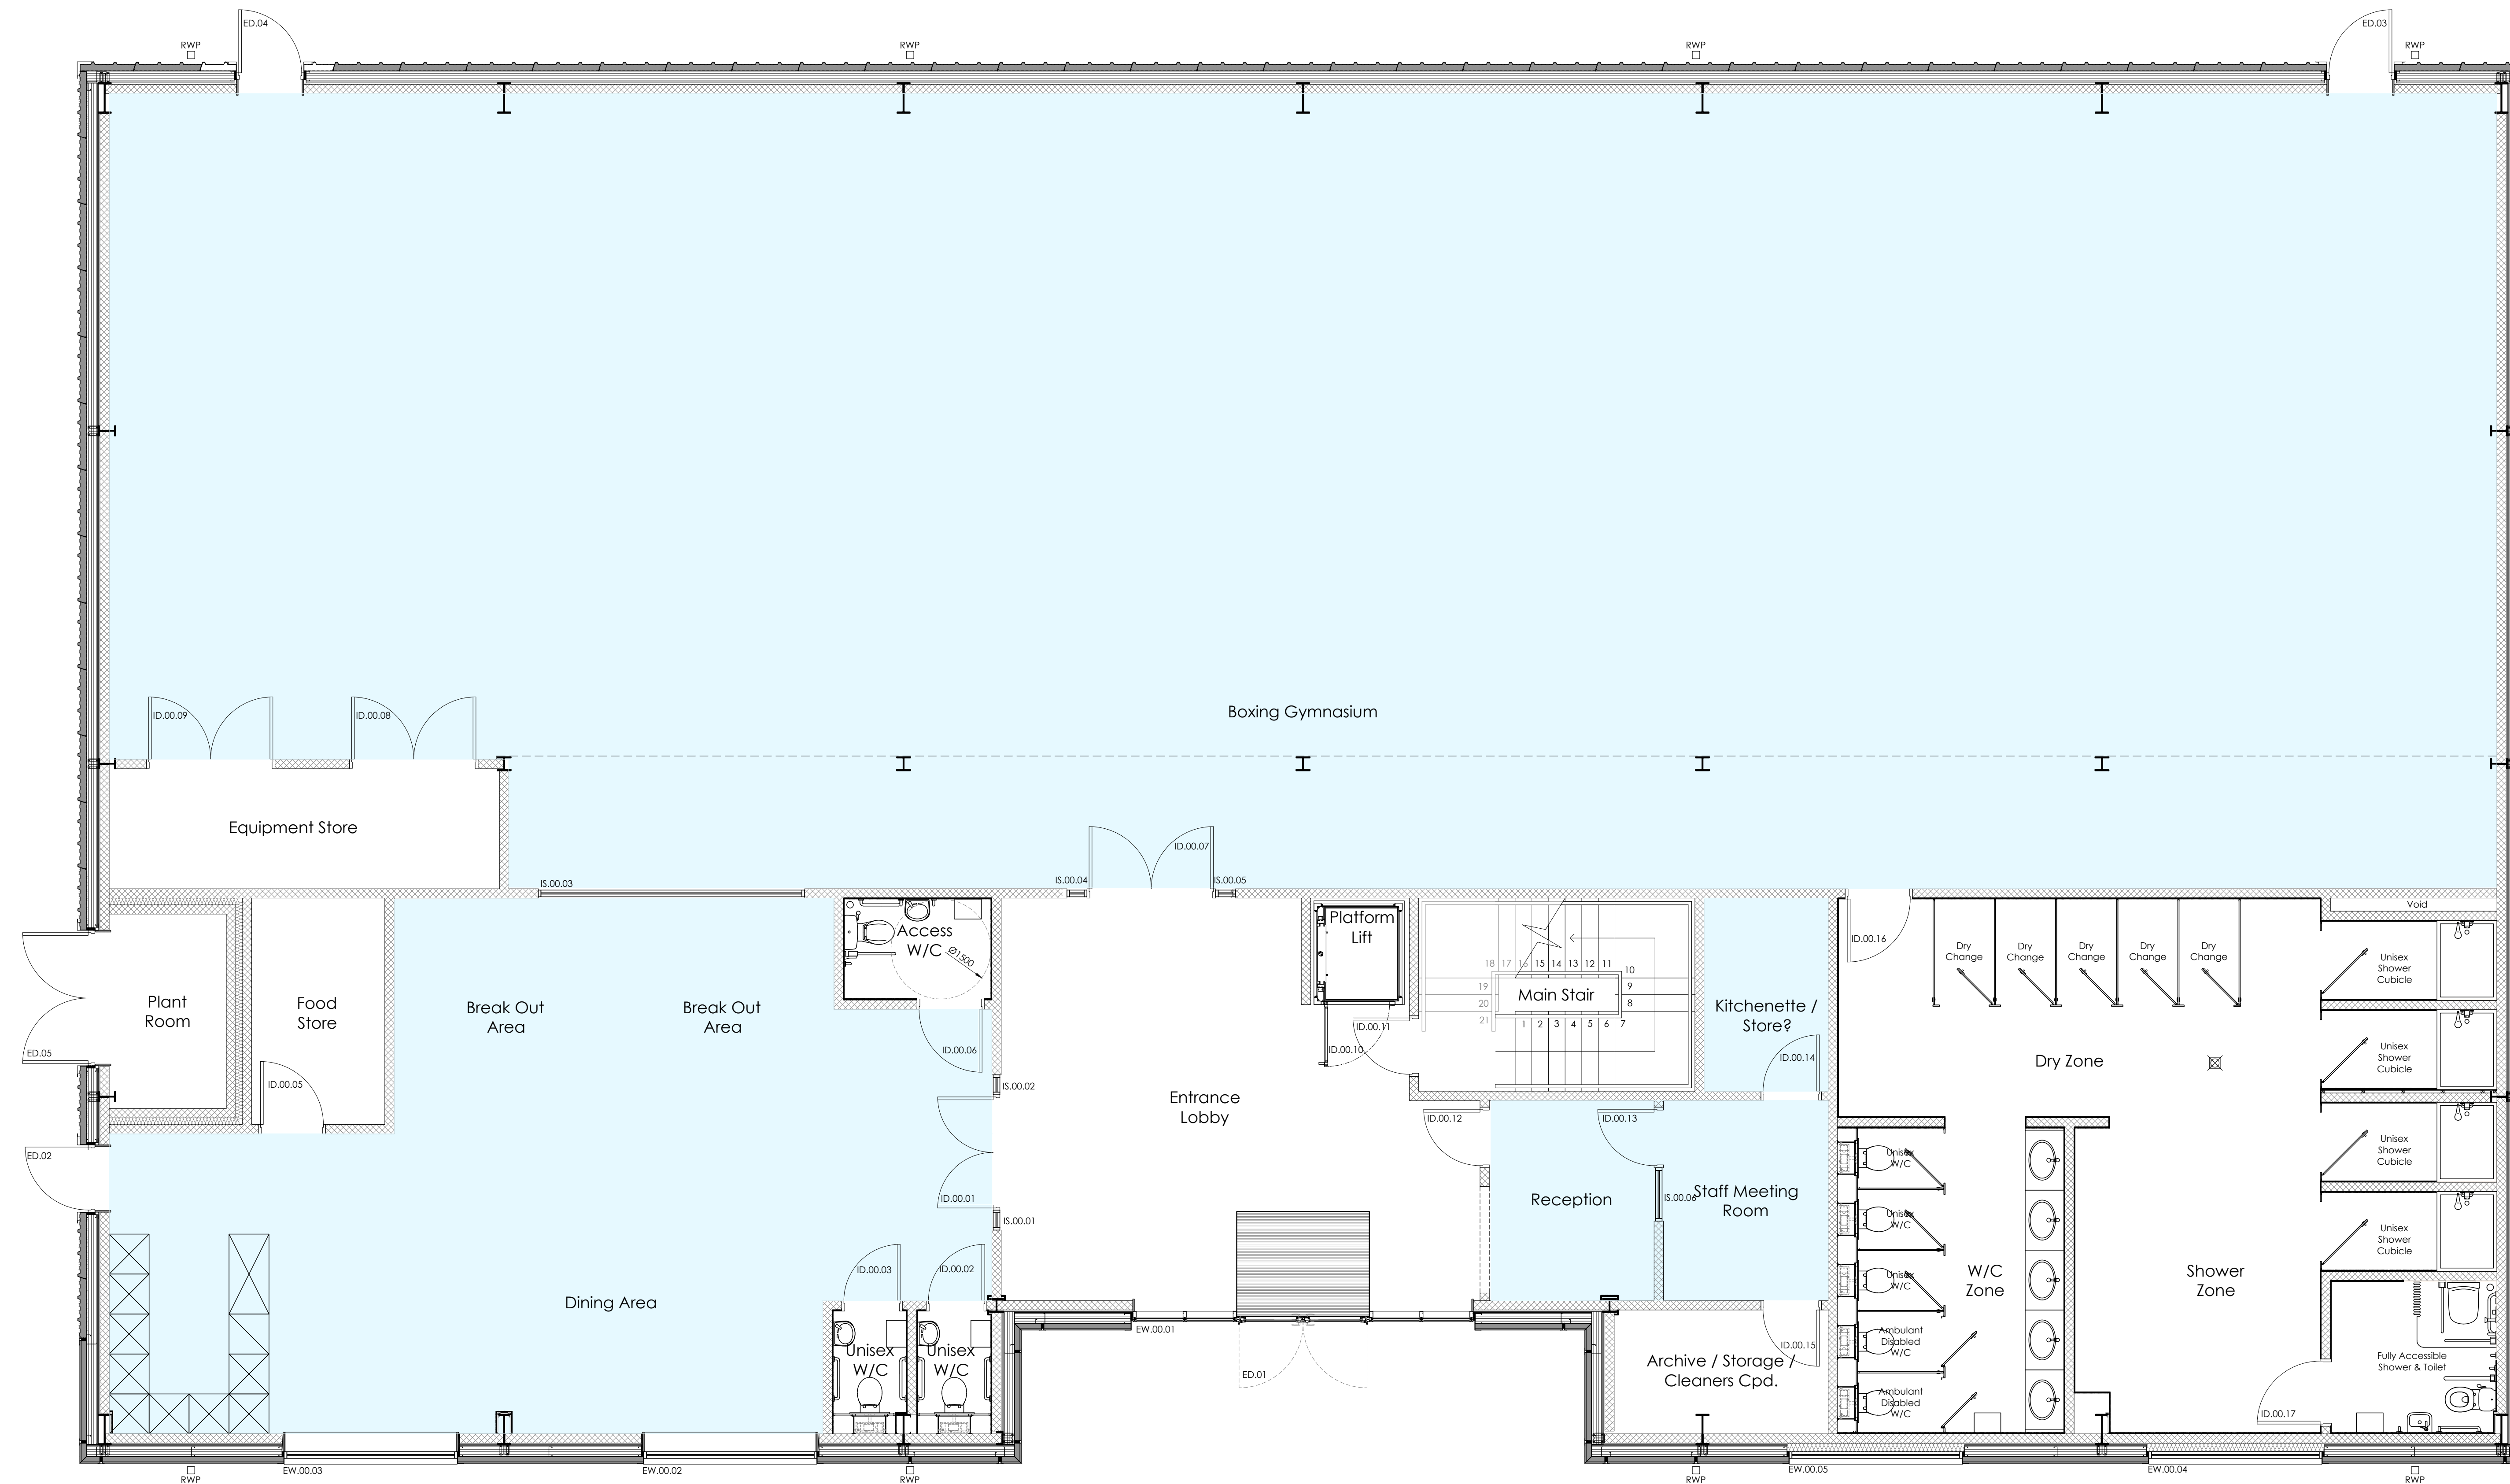

Proposed Ground Floor Plan - Internal Area for D2 Use

0 0.5m 1m 1.5m 2m 2.5m 3m 1:50

Revision Log:

T1	Drawing updated to Tender. Drawing number altered. Tender Issue.	JG	-
----	--	----	---

Rev: Description: By: Date:

Project:
Land Adjacent to Hinckley Rugby Club
Hinckley
Leicestershire

Client:
Heart of England Boxing Club
Louise & Caspar Hobbs

"The Christian Hobbs Boxing Gym"

Scale:
0 0.5m 1m 1.5m 2m 2.5m 3m 1:50

Drawn by: JG Checked: Date: April 2022 Paper Size: A0

Drawing Title:
Proposed Ground Floor Plan - Internal Areas
D2 Use.

Drawing Status:
TENDER ISSUE

Drawing Number: 4594/HOEBEC/21/1070 Revision Number: T1