



North point:

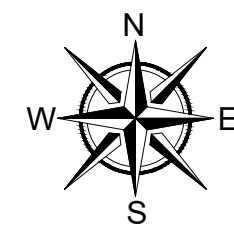

Notes:

258m² Total Floor Area for D2 Use.

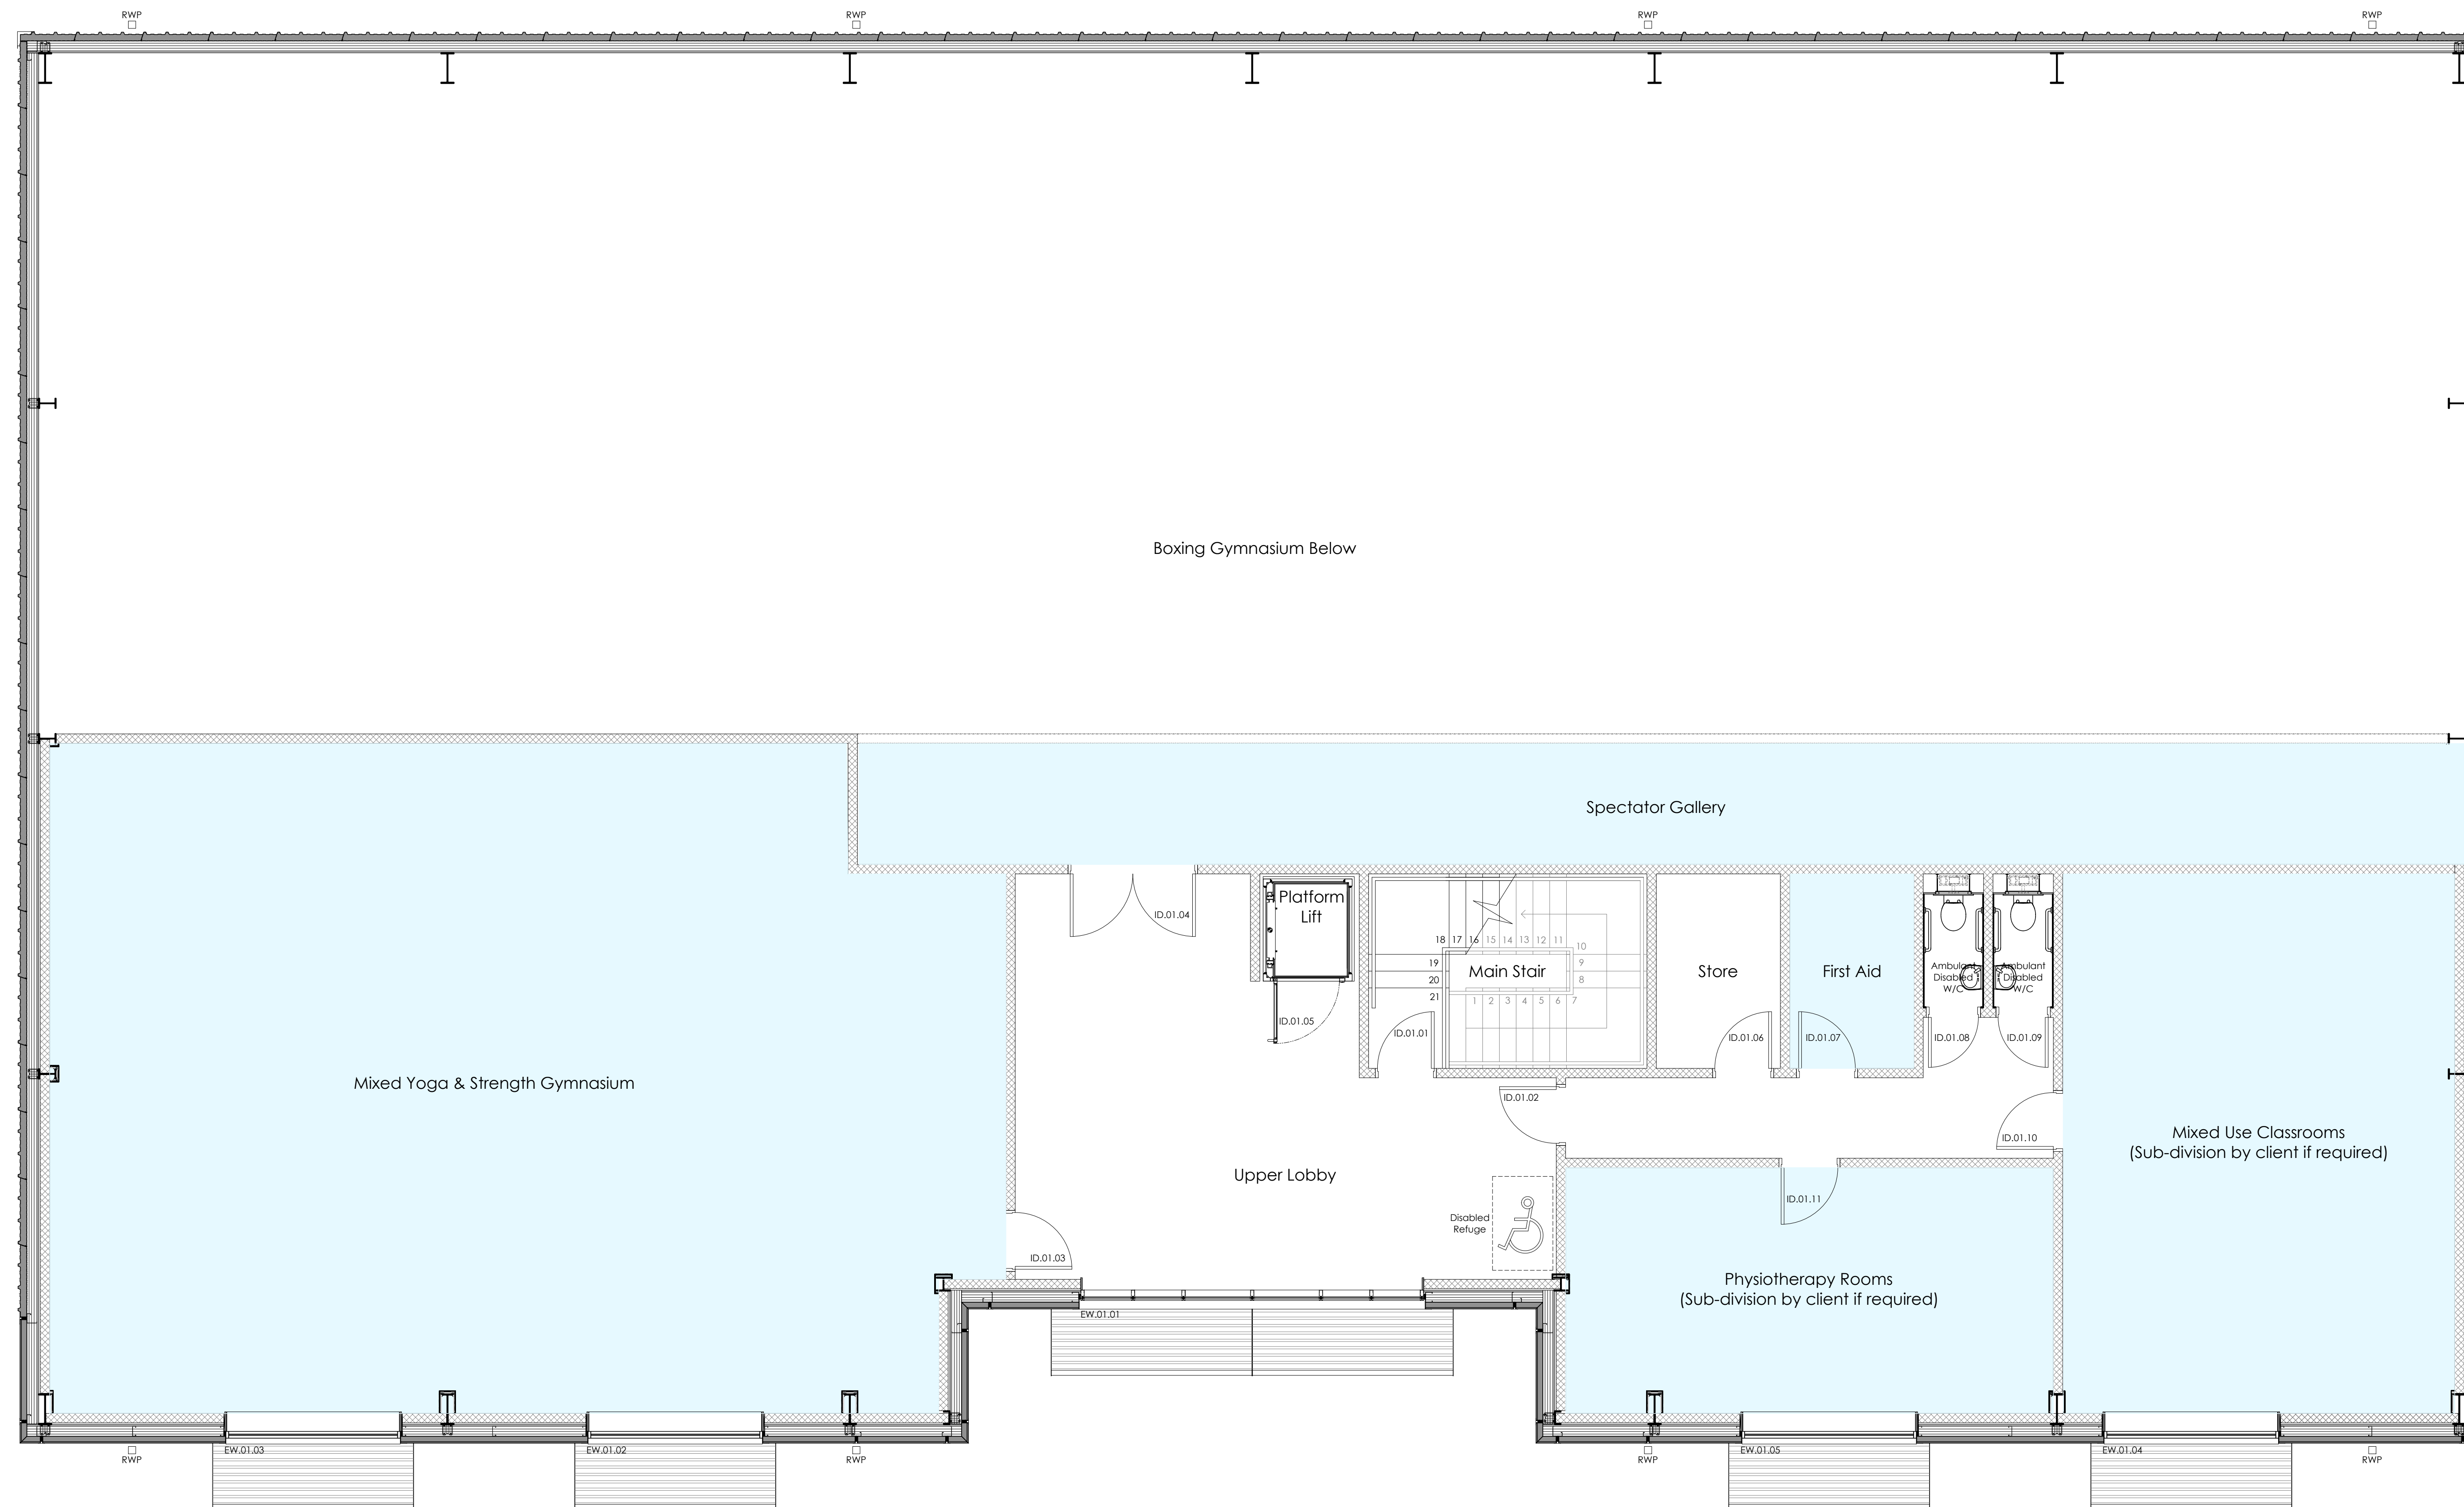

Proposed First Floor Plan - Internal Areas for D2 Use

0 0.5m 1m 1.5m 2m 2.5m 3m 1:50

Revision Log:

Rev.	Description:	By:	Date:
T1	Drawing updated to Tender. Drawing number altered. Tender Issue.	JG	-

Project:

Land Adjacent to Hinckley Rugby Club
Hinckley
Leicestershire

Client:

Heart of England Boxing Club
Louise & Caspar Hobbs

"The Christian Hobbs Boxing Gym"

Scale:

0 0.5m 1m 1.5m 2m 2.5m 3m 1:50

Drawn by:

JG

Checked:

April 2022

Date:

April 2022

Paper Size:

A0

Drawing Title:

Proposed First Floor Plan - Internal Areas
D2 Use.

Drawing Status:

TENDER ISSUE

Drawing Number:

4594/HOEB/C/21/1080

Revision Number:

T1



CORPORATE ARCHITECTURE LIMITED
CHARTERED ARCHITECTS

HEAD OFFICE

Vernal House, 111 High Road Way,

Market Harborough,

Leicestershire, LE15 7AY

tel: 01538 427474

ISO 9001

office@corporatearchitecture.co.uk

www.corporatearchitecture.co.uk

RIBA

Chartered Member