



A3		RevNo		Revision note		Date	Signature	Checked
		A		ROOF DESIGN AMENDED TO HIP AS PER PLANNING REQUIREMENTS		17/01/2024	RM	AN

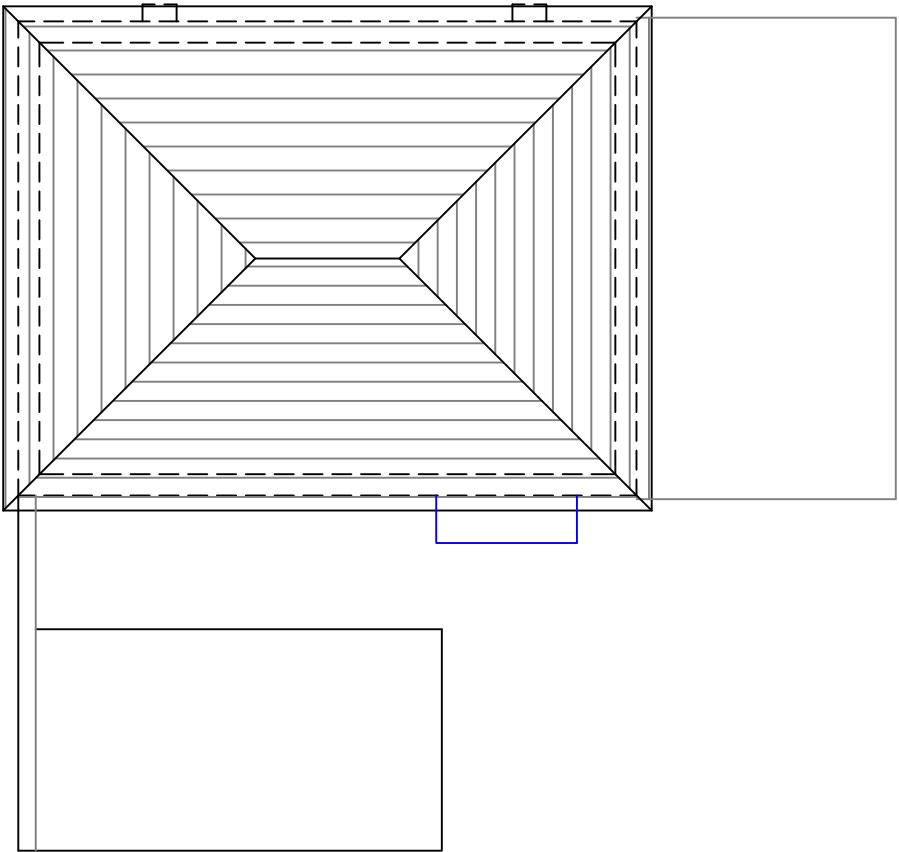

EXISTING ROOF PLAN
SCALE 1:100

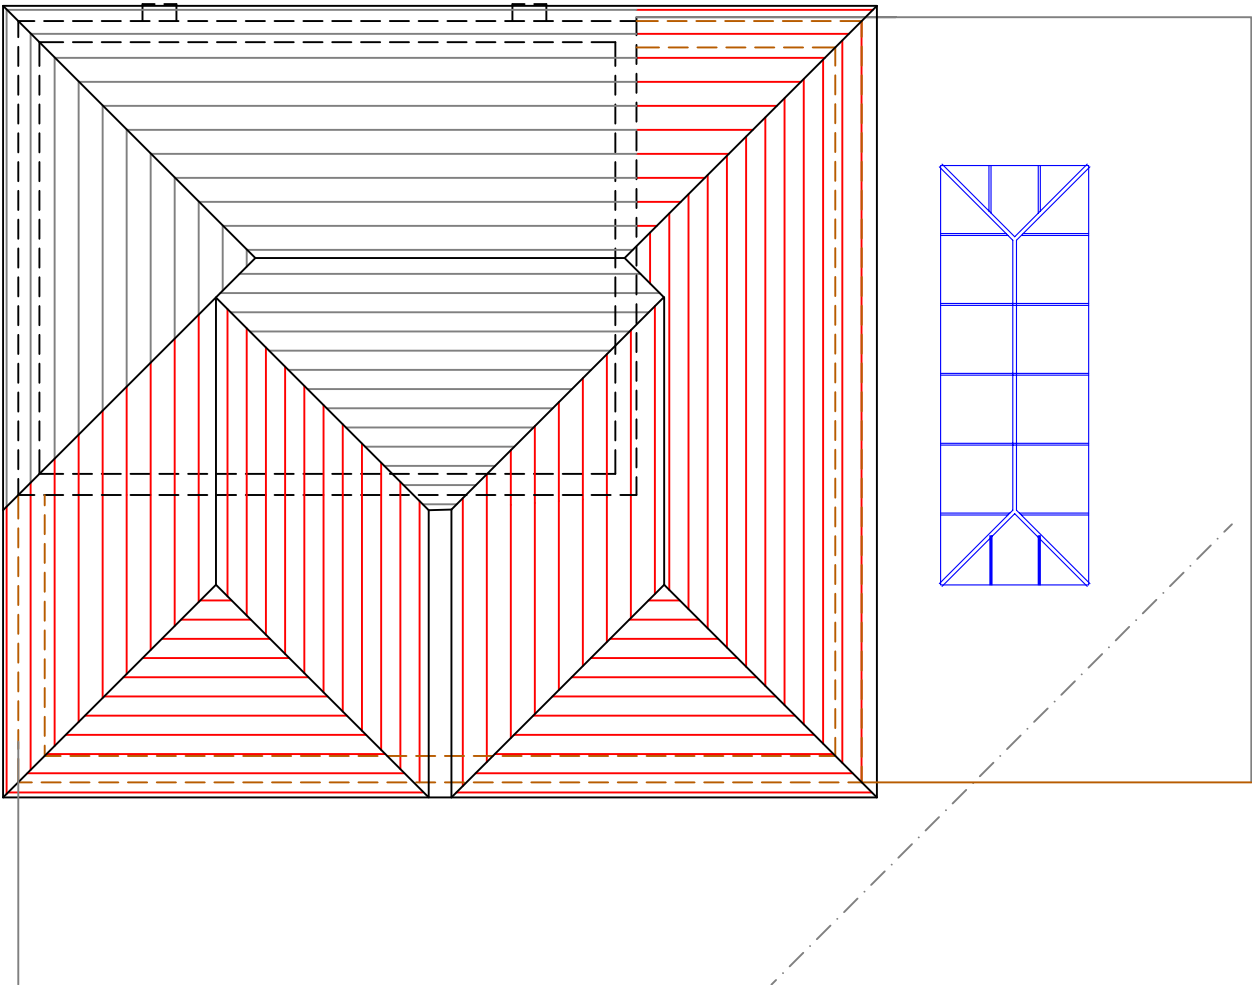

PROPOSED ROOF PLAN
SCALE 1:100



Consultant



AMA UK CONSULTANCY LTD
Civil/Structural and planning Consultants
1 Ensign Business Centre, Westwood Way,
Westwood Business Park, Coventry, CV4 8JA
Tel: 02476 982010, Mob: 07852125530
info@ama-consultancy.com

Address

192 KIRKBY ROAD
BARWELL
LEICESTERSHIRE
LE9 8FS

Title

ROOF PLANS

Drawn	Checked	Approved
RM	AN	AN

Dwg No.

AMA 783-006

Scale	Date	Revision
1:100	11.01.23	A

PLANNING