


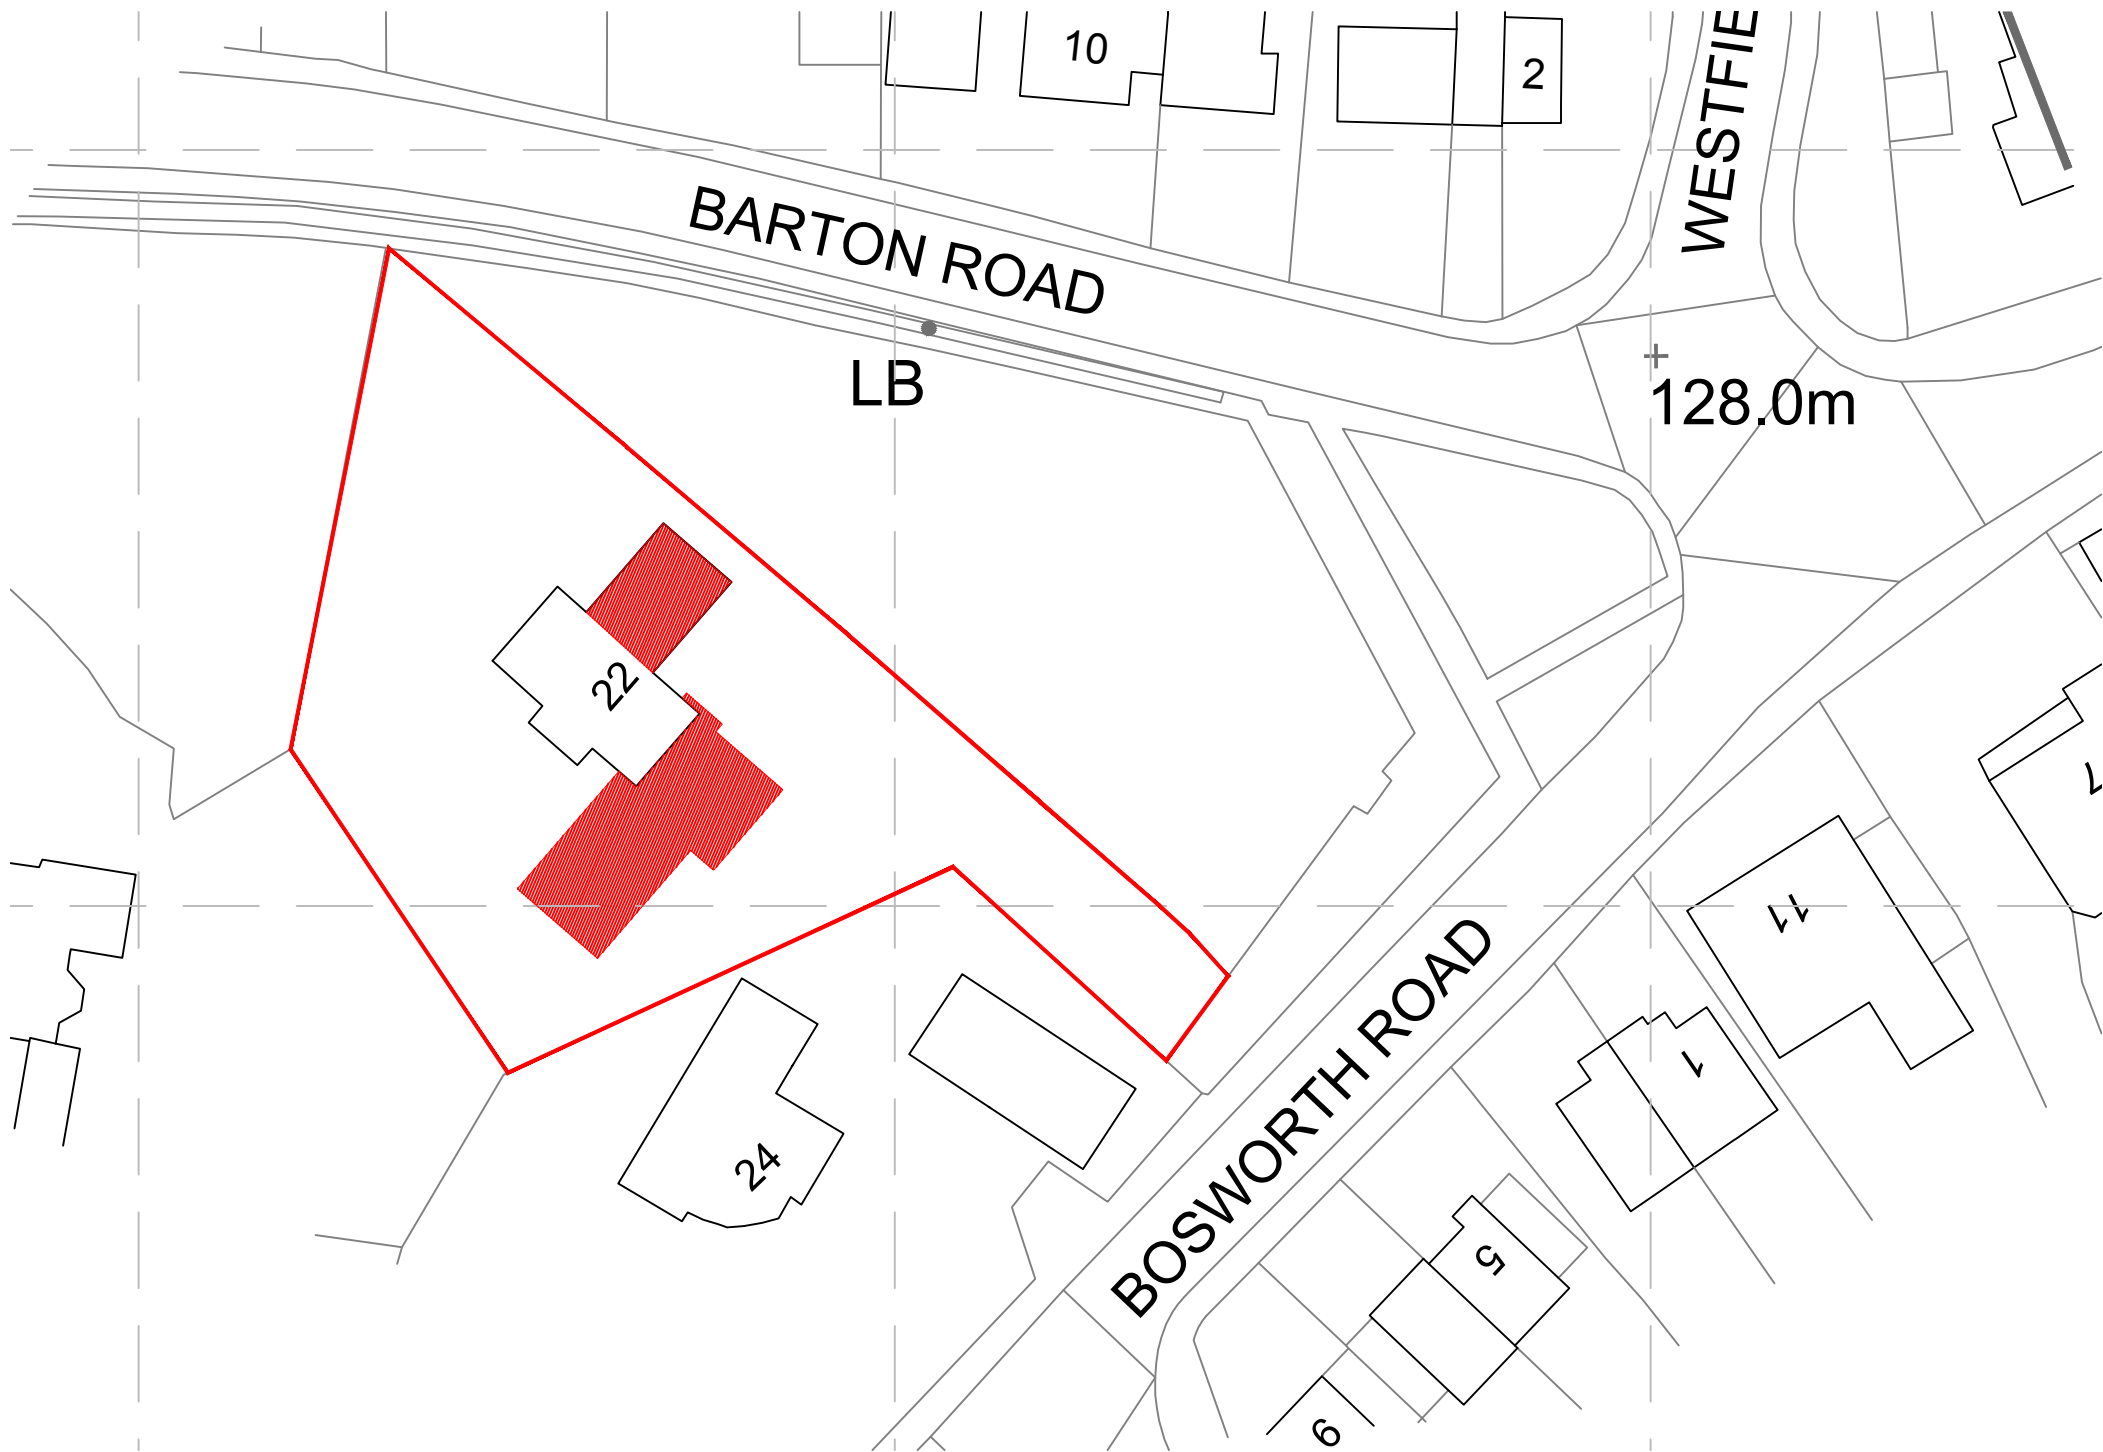

GENERAL NOTES.


ALL CONTRACTORS MUST VISIT THE SITE AND BE RESPONSIBLE FOR FAMILIARISING THEMSELVES WITH THE FULL EXTENT OF THE WORKS AS INDICATED AND / OR TAKING AND CHECKING DIMENSIONS RELATIVE TO THE WORKS SHOWN.

DO NOT SCALE FROM THIS DRAWING, USE FIGURED DIMENSIONS ONLY.

ALL DIMENSIONS TO BE AGREED WITH CLIENT ON SITE.

SPECIFICATION.

REFER TO PLANNING APPLICATION.

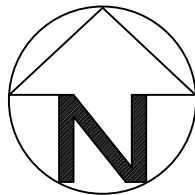

Site plan (1:500)



PROPOSED EXTENSION SHOWN
HATCHED IN RED

BOUNDARY SHOWN IN RED

CLIENT Mr T Prime	
PROJECT 22 Bosworth rd Barlestone CV13 0EL	
DESCRIPTION OF WORKS PROPOSED TWO STOREY SIDE EXTENSION AND SINGLE STOREY REAR EXTENSION TO FORM EXTRA LIVING SPACE	
SHEET TITLE SITE PLAN	
SCALE 1:500@A3	
DATE JAN 2024	DWG No. 006



612 PROPERTIES LTD.
REGISTERED COMPANY NO 10006212.
Tel: 01530 600612
Website: www.612properties.co.uk

© THIS DRAWING IS COPYRIGHT.

THIS DRAWING AND THE BUILDING WORKS DEPICTED ARE THE COPYRIGHT OF 612 PROPERTIES LIMITED AND MAY NOT BE REPRODUCED OR AMENDED EXCEPT BY WRITTEN PERMISSION. NO LIABILITY WILL BE ACCEPTED FOR AMENDMENTS MADE BY OTHER PERSONS.