


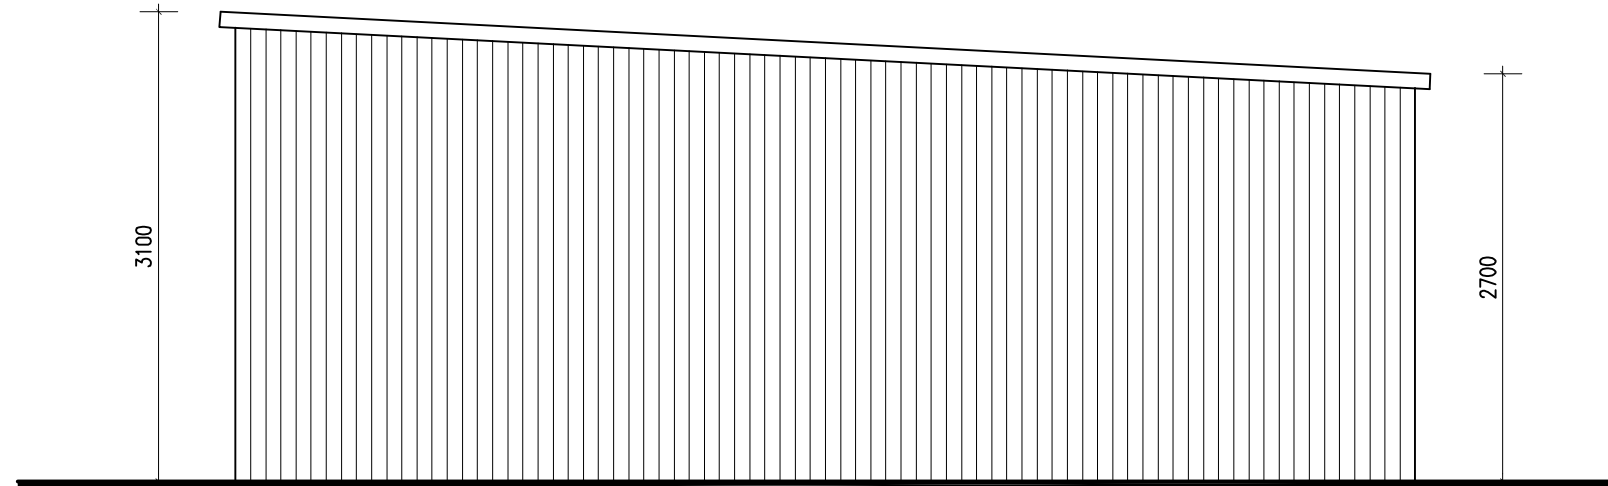
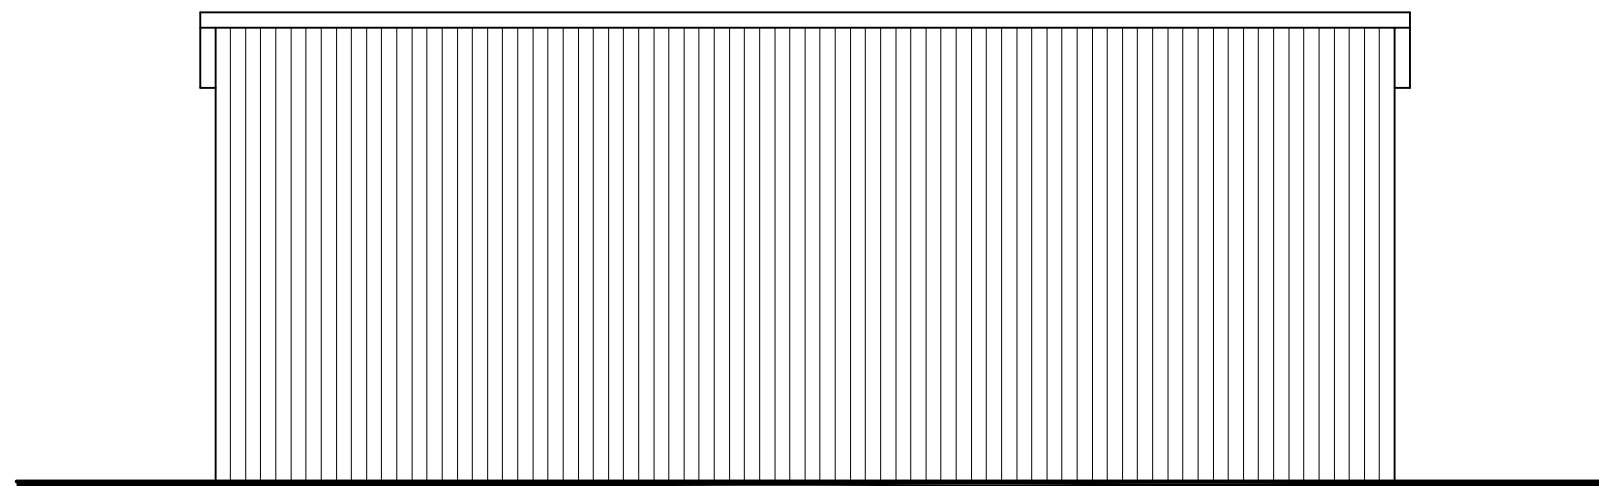


 


Existing Structure - Side Elevation
Scale 1:50

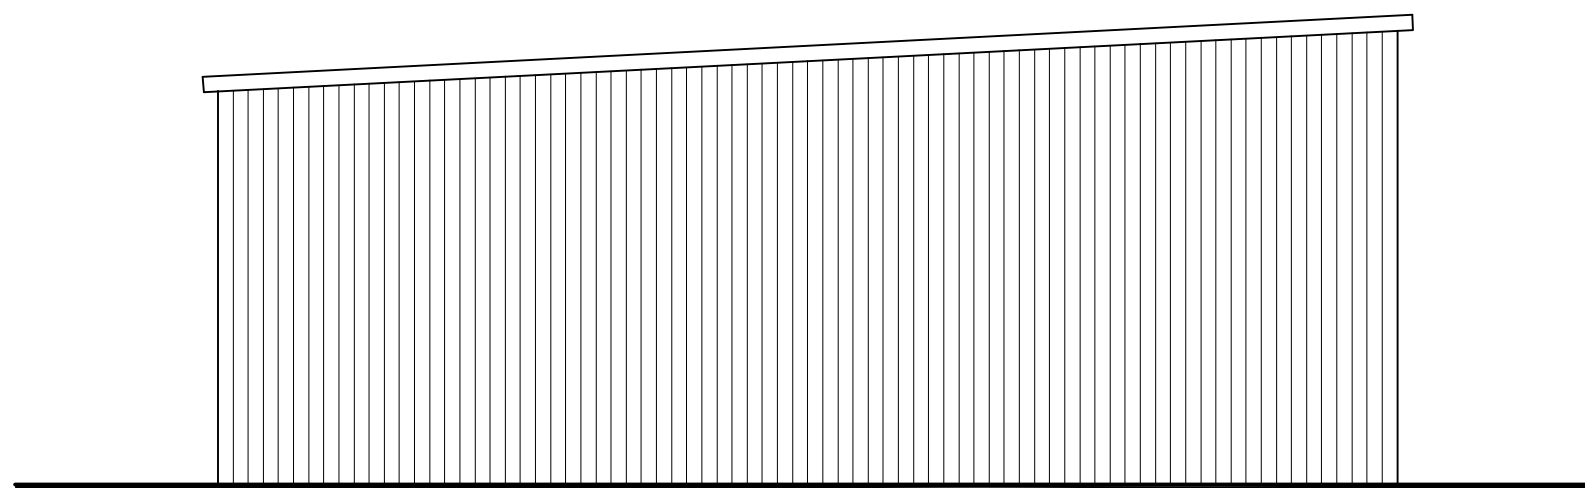


Existing Structure - Front Elevation
Scale 1:50

 

Existing Structure - Side Elevation
Scale 1:50

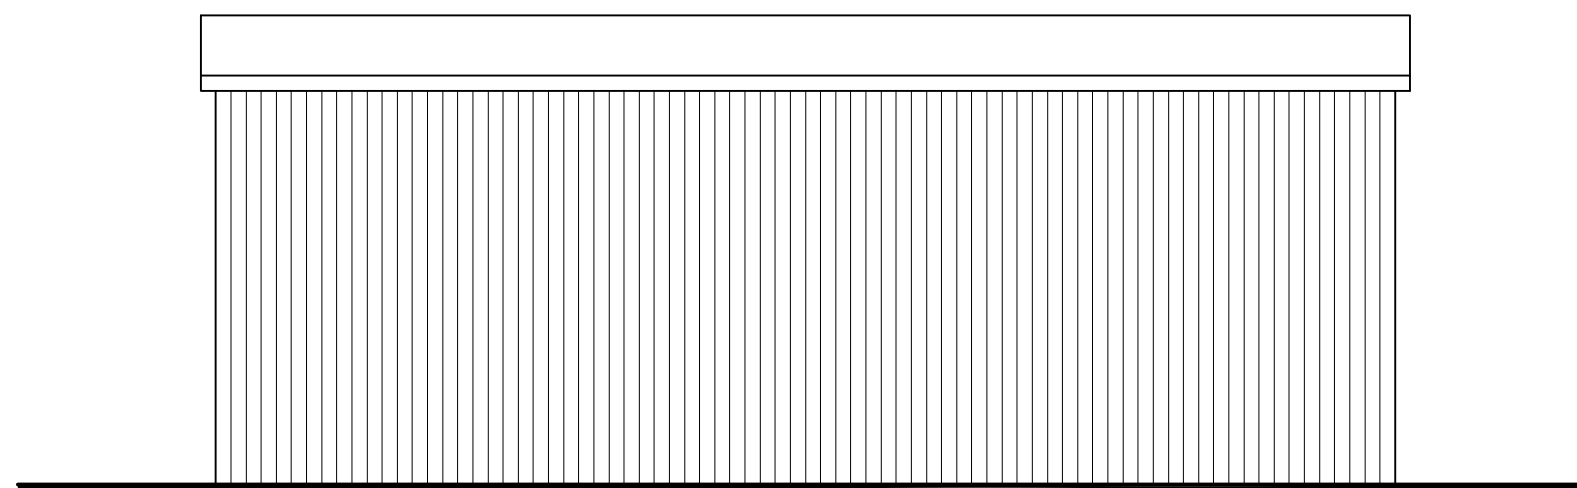

Existing Structure - Rear Elevation
Scale 1:50

 

Revisions :

Figured dimensions must be taken in preference to scaled dimensions and any discrepancies are to be referred to David Granger Architectural Design Limited. Contractors, subcontractors and suppliers must verify all dimensions on site before commencing any work or making any workshop drawings. All drawings are copyright of David Granger Architectural Design Limited. Ordnance Survey Data © Crown Copyright, All rights reserved. Licence No. AR100020449. Landmark Ref. LIG0816



DAVID GRANGER
ARCHITECTURAL DESIGN LIMITED

Project
65A Newbold Road
Barlestone
Nuneaton
Warwickshire

Drawing Title
Existing Details
Sheet 1 of 1

Client
Mr A. Gibson

Drawing No.
11.2679.24

Date
August 2023

Drawn by
HT

Scale (A2 Size)
As Shown

Checked by
SM

The Old Cottage Hospital, Leicester Road,
Ashby-de-la-Zouch, Leicestershire, LE65 1DB

Tel: 01530 560939
www.davidgrangerdesign.com
Company Reg. No. 5068912

EXISTING DETAILS

PROPOSED EXTENSIONS & ALTERATIONS ~ 65A NEWBOLD ROAD ~ BARLESTONE ~ NUNEATONE ~ WARWICKSHIRE