


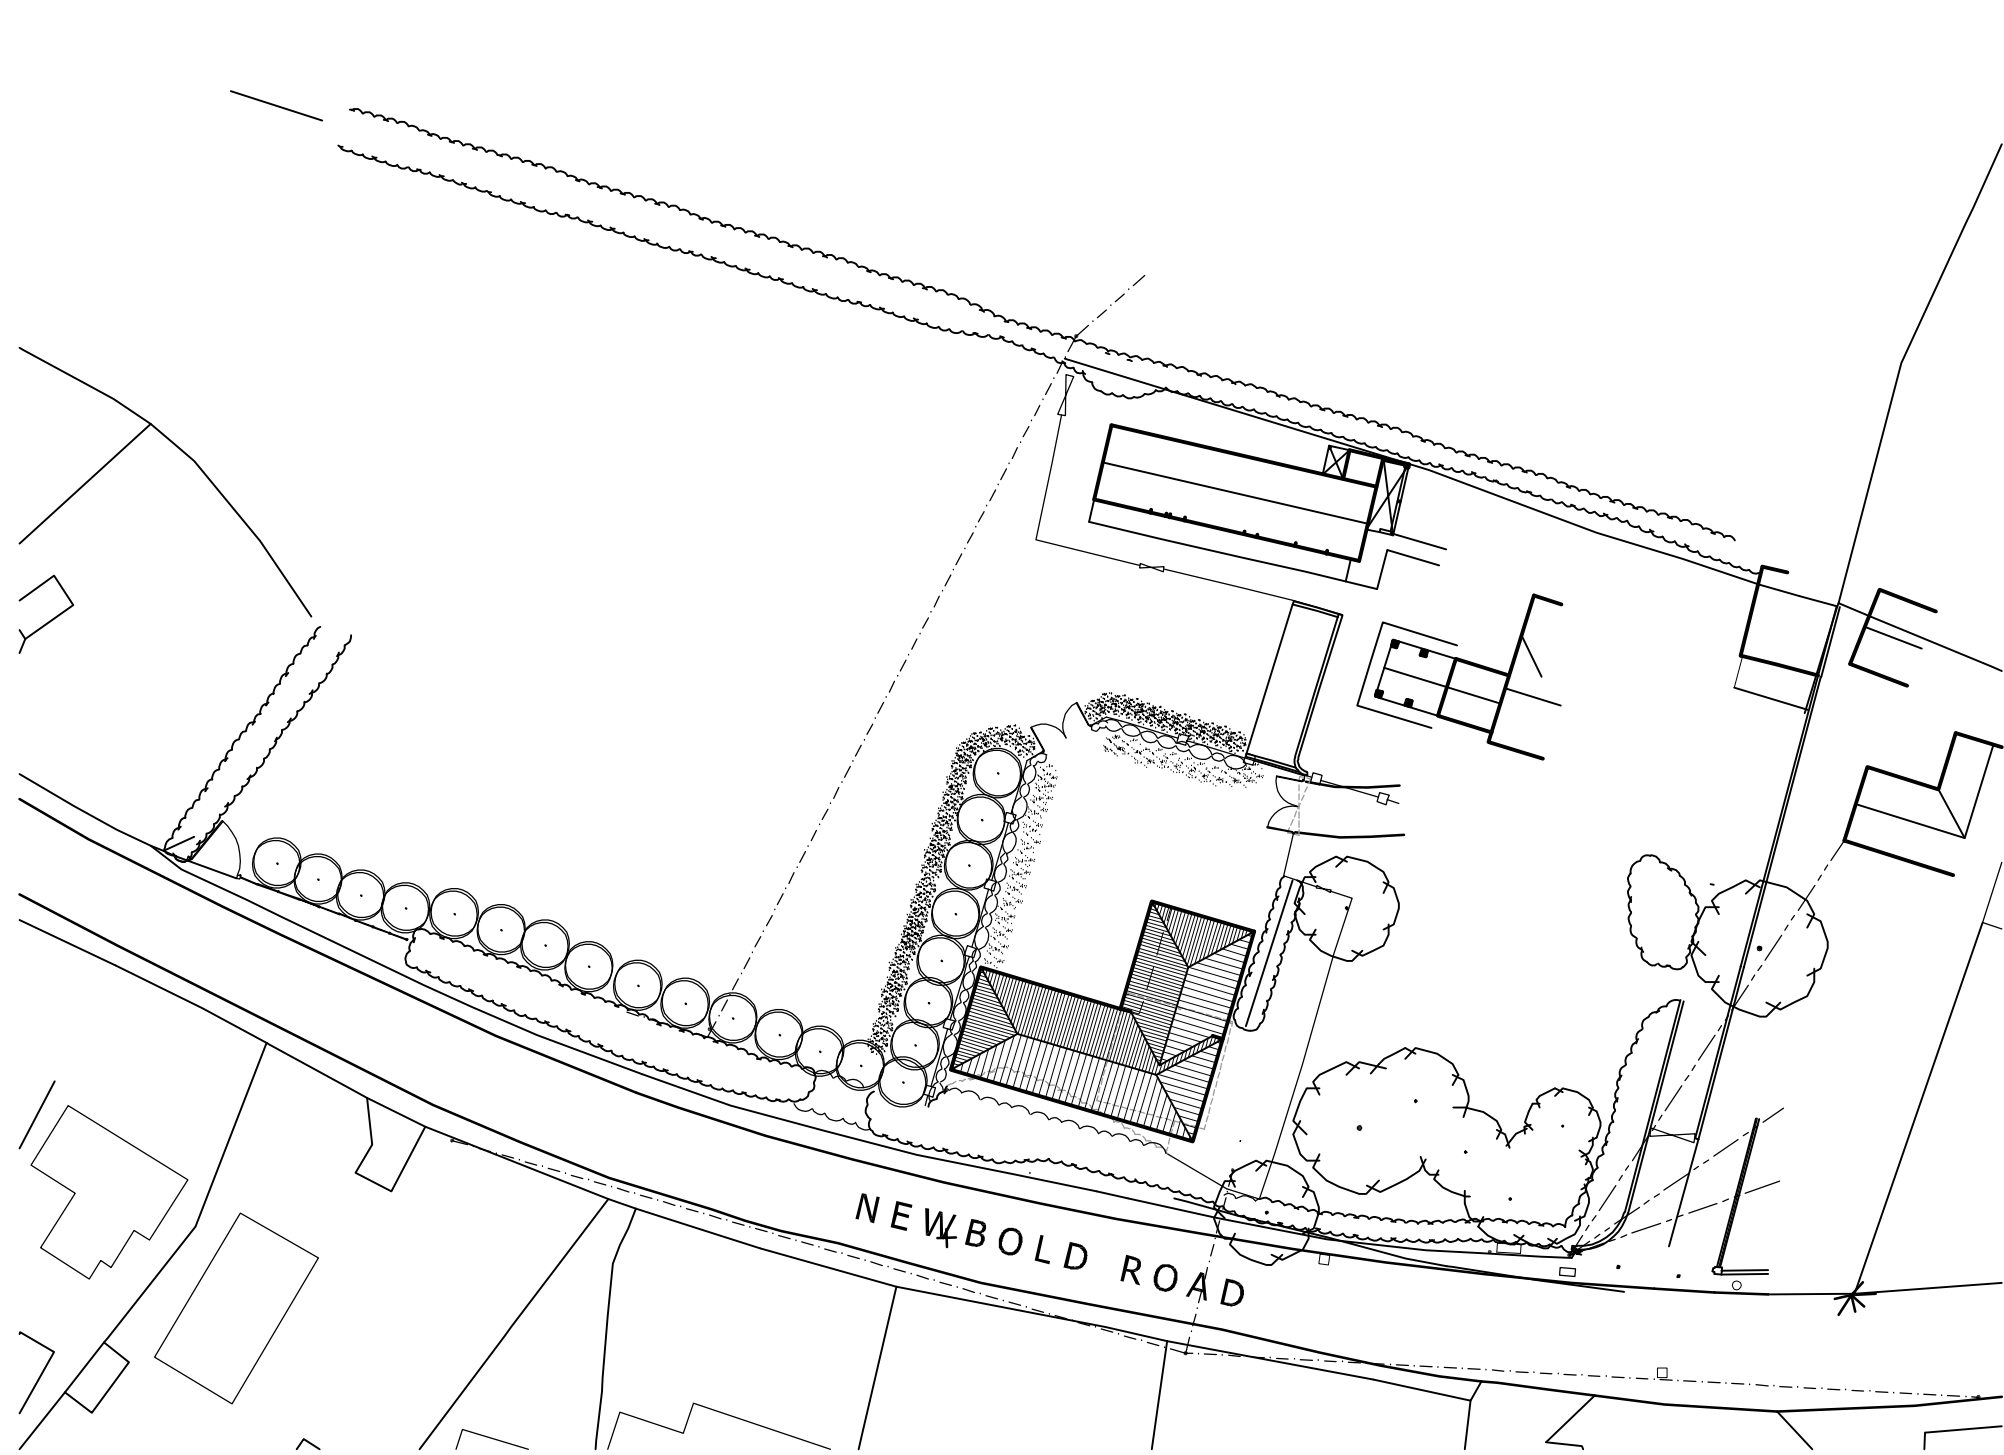


Proposed Block Plan
Scale 1:500




LANDSCAPING SPECIFICATION


- Denotes new tree planting.
- Denotes extg. tree planting.
- Denotes extg. hedgerow planting.
- Indicates new hedgerow planting.
- Denotes new boundary hedgerow planting.
- Hedgerow trees, 60 - 120cm whips planted in staggered rows (5no. plants per linear metre).
- All driveway and courtyard finishes as indicated.
- Indicates new turfed areas.
- All planting and seeding or turfing shall be carried out in the first planting and seeding seasons following the occupation of the buildings or the completion of the development, whichever is the sooner, and any plants or trees which within the period of five years from the completion of the development die, are removed or are seriously damaged or diseased shall be replaced within the next planting season with others of similar size and species.
- All (other) site boundary treatments as indicated.
- Prior to the commencement of works on site all extg. trees to be retained shall be securely fenced off by the erection of a tree protection barrier (to coincide with RPA's) to BS3837: 2012 comprising vertical and horizontal framework of scaffold tubes driven into the ground at max 3.0m centres with weld mesh panel fencing or boards securely attached with scaffold damps.
- The area inside the protective barrier must remain undisturbed during development as a construction exclusion zone. No change in level, storage of materials and use of fuels and chemicals, equipment or vehicles are permitted in the exclusion zone.
- The barrier must be in place before ANY building work commences and not be removed until work is completed on site.

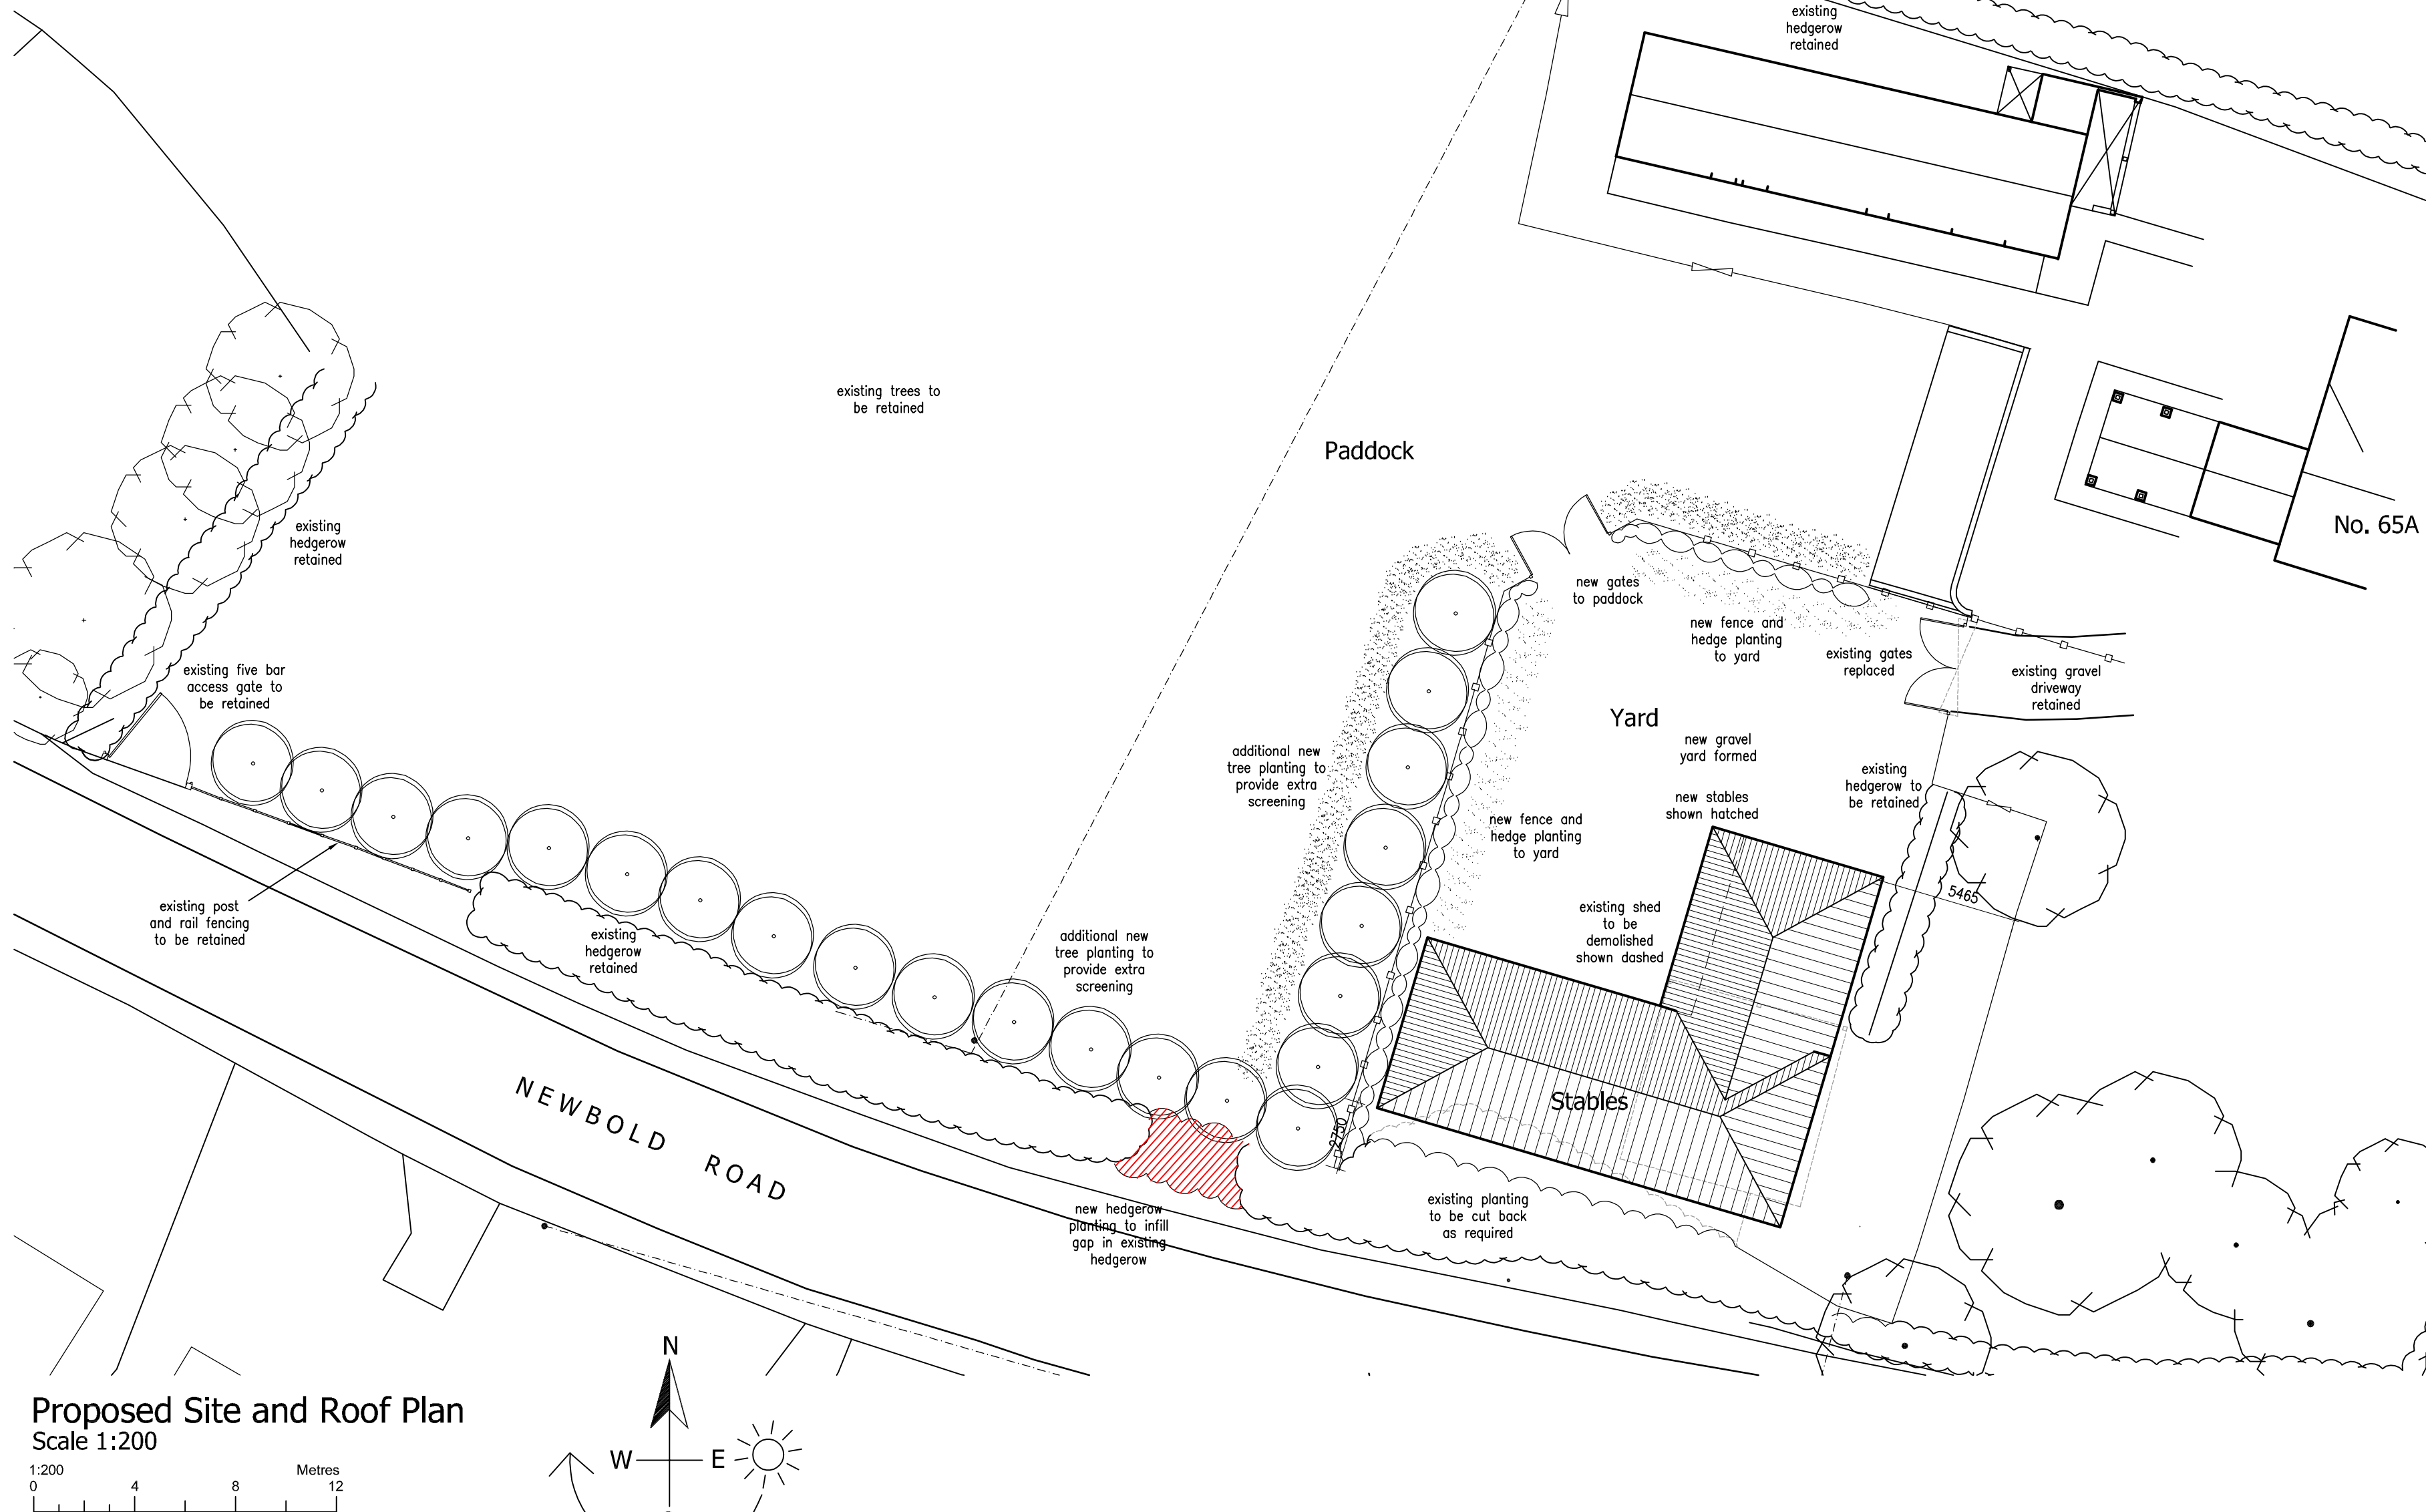

Proposed Site and Roof Plan
Scale 1:200

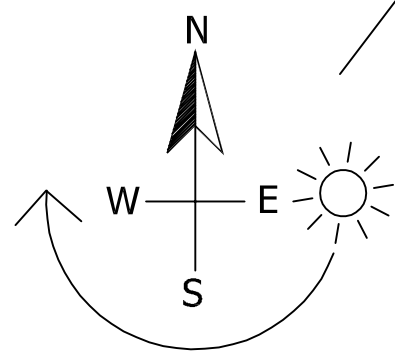

Indicative Street Scene From Newbold Road
Scale 1:100

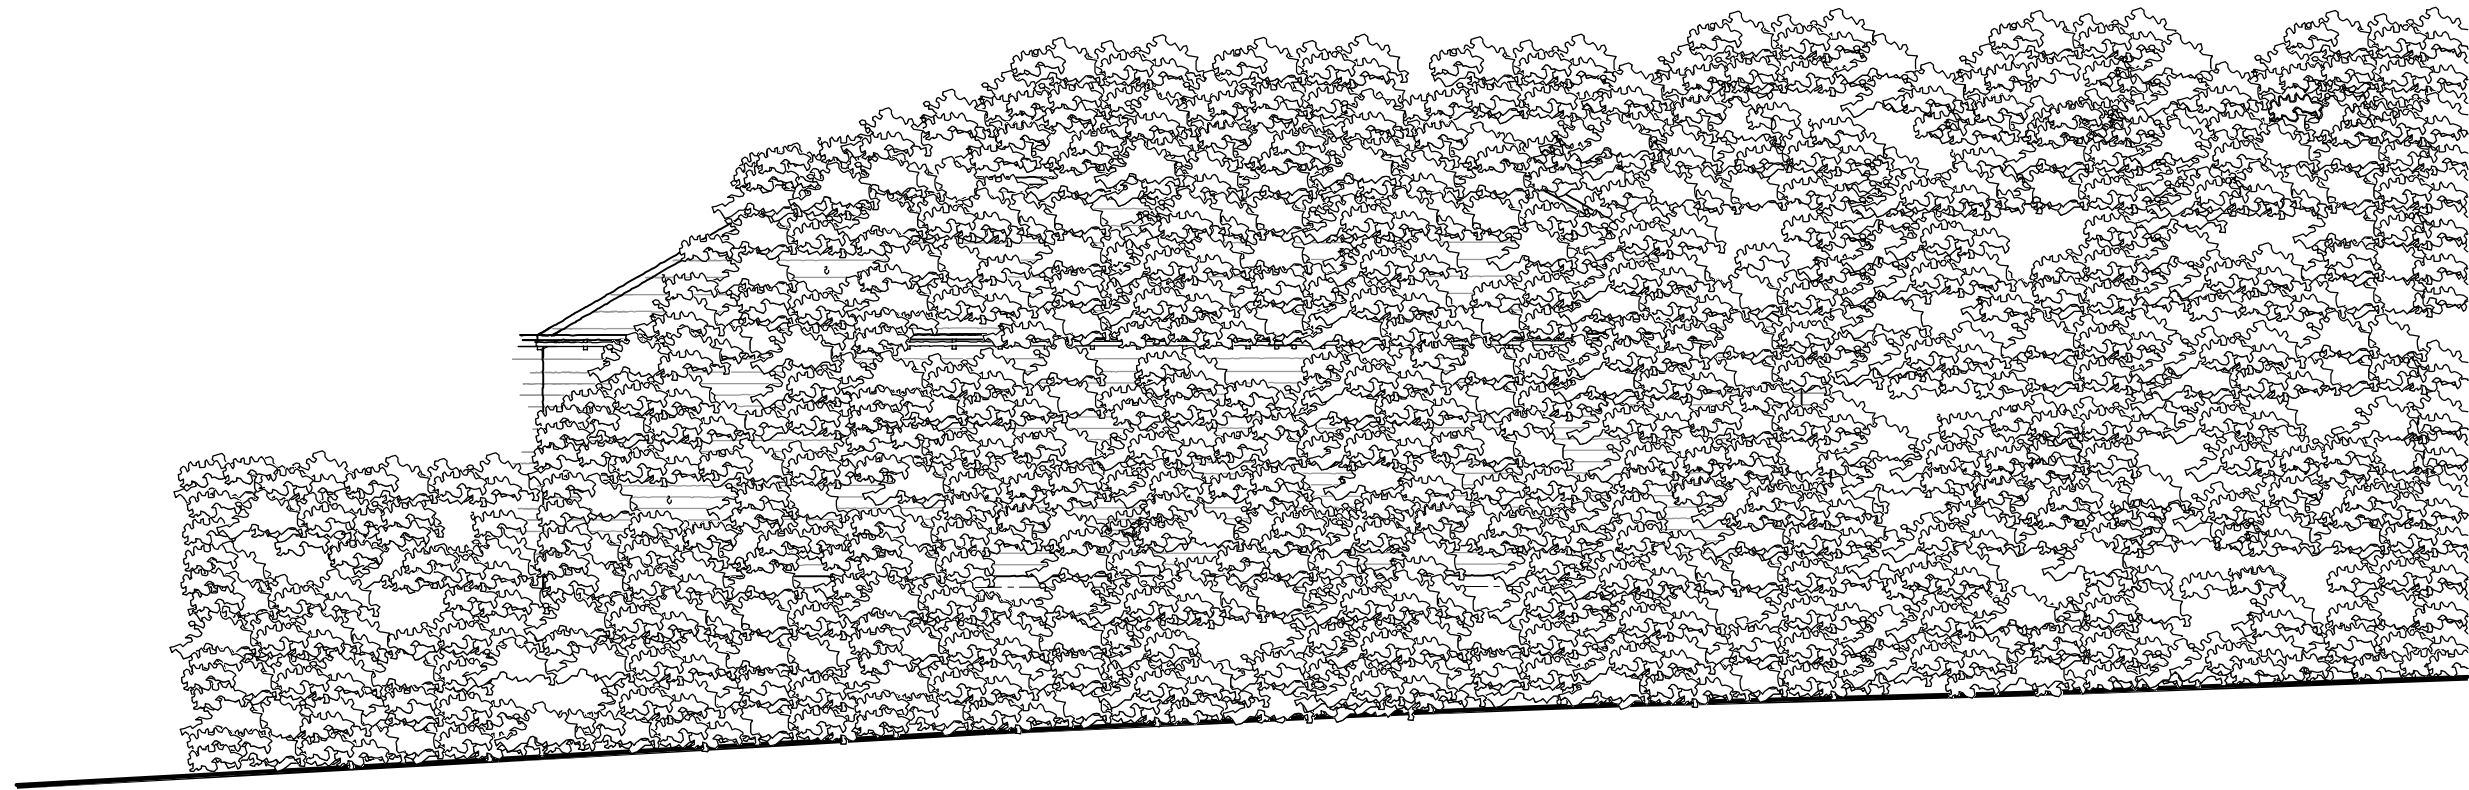

This drawing is to be read in conjunction with
Drawing No. 11.2679.19 'Topographical Survey'

Revisions : A Drawing Updated 08.12.2023

Figured dimensions must be taken in preference to scaled dimensions and any discrepancies are to be referred to David Granger Architectural Design Limited. Contractors, subcontractors and suppliers must verify all dimensions on site before commencing any work or making any workshop drawings. All drawings are copyright of David Granger Architectural Design Limited. Ordnance Survey Data © Crown Copyright. All rights reserved. Licence No. AR100020449. Landmark Ref. UG8816



DAVID GRANGER
ARCHITECTURAL DESIGN LIMITED

Project
Proposed Extensions & Alterations
65A Newbold Road
Barlestone, Nuneaton
Warwickshire

Drawing Title
Detailed Planning Proposals
Sheet 1 of 2

Client
Mr A. Gibson

Drawing No.
11.2679.25 A

Date
December 2023

Drawn by
JH/HT

Scale (A1 Size)

As Shown

Checked by
SM

The Old Cottage Hospital, Leicester Road,
Ashby-de-la-Zouch, Leicestershire, LE65 1DB

Tel: 01530 560939
www.davidgrangerdesign.com
Company Reg. No. 558912

DETAILED PLANNING PROPOSALS

PROPOSED EXTENSIONS AND ALTERATIONS ~ 65A NEWBOLD ROAD ~ BARLESTONE ~ NUNEATON ~ WARWICKSHIRE