



DETAILED PLANNING PROPOSALS


PROPOSED EXTENSIONS AND ALTERATIONS ~ 65A NEWBOLD ROAD ~ BARLESTONE ~ NUNEATON ~ WARWICKSHIRE

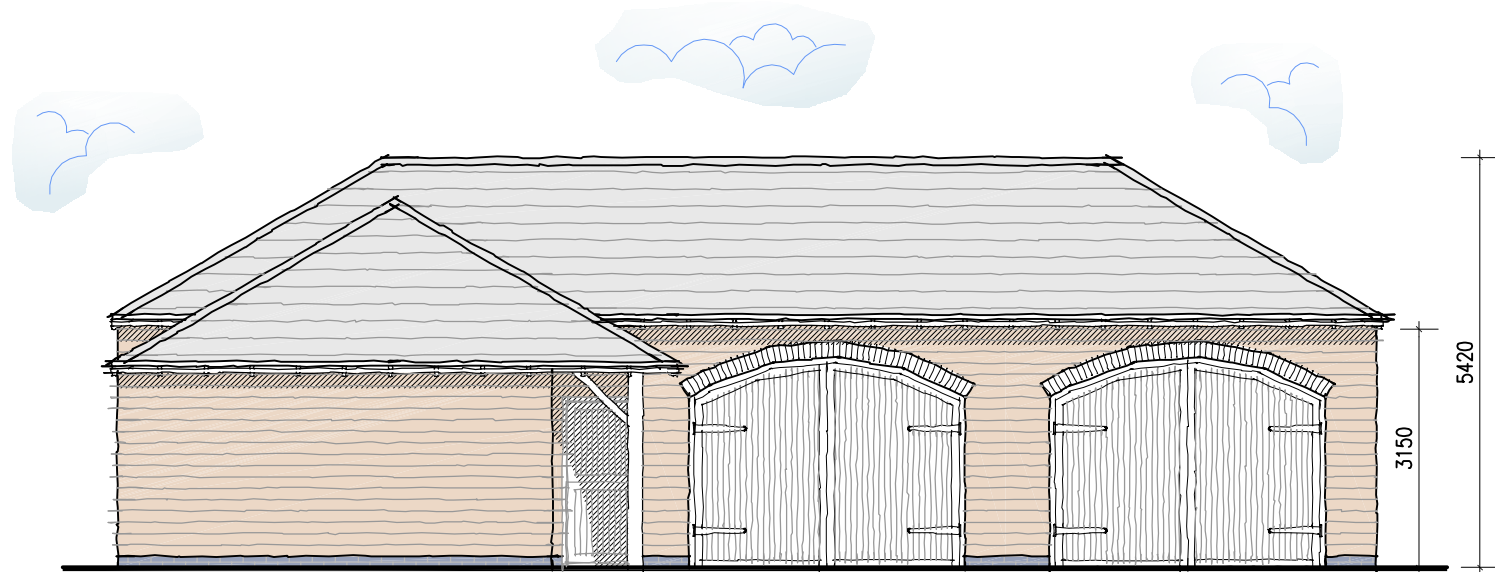


Proposed Front Elevation
Scale 1:100

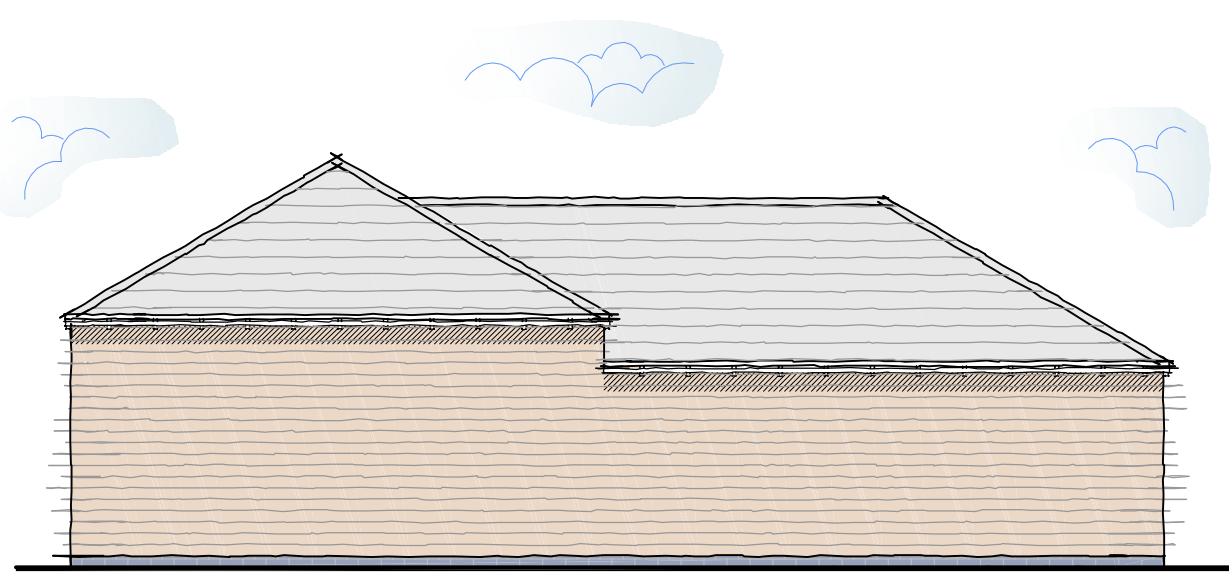


Proposed Side Elevation
Scale 1:100

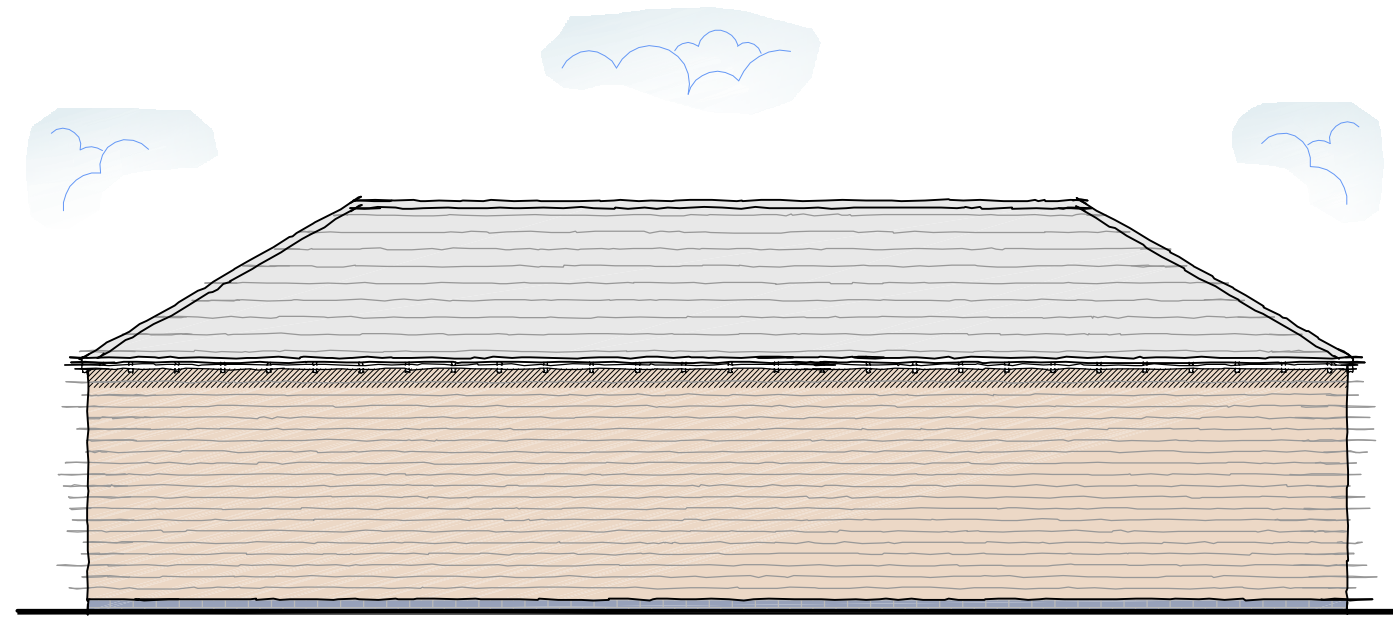

Proposed Rear Elevation
Scale 1:100

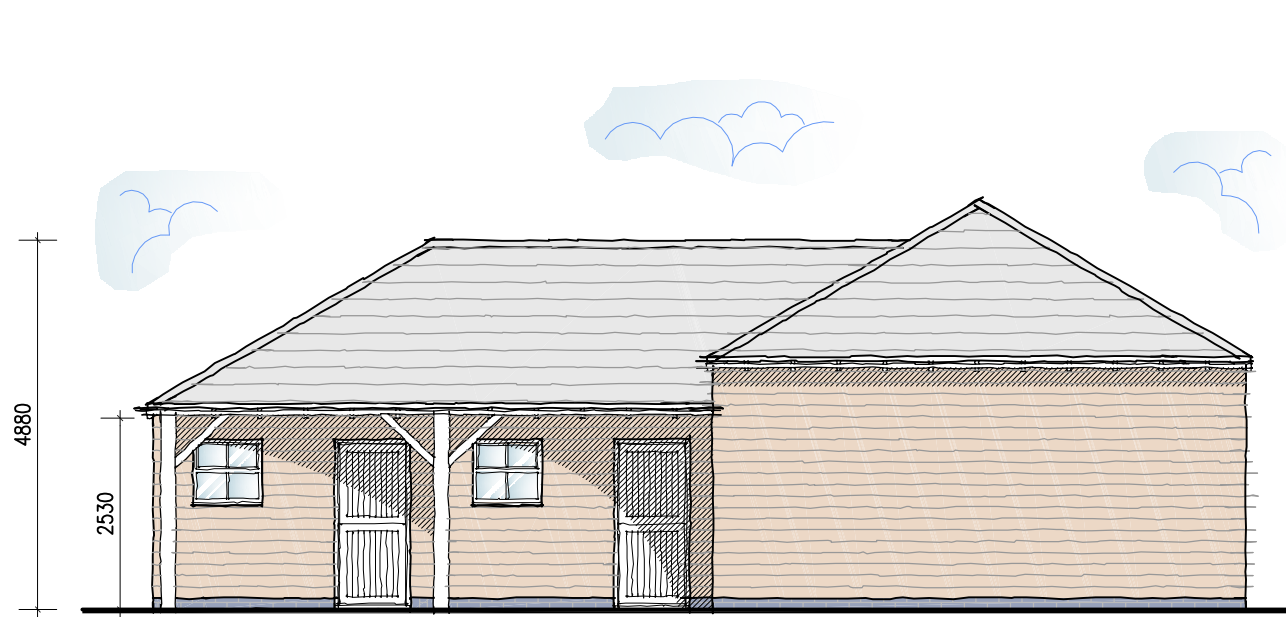

Proposed Side Elevation
Scale 1:100

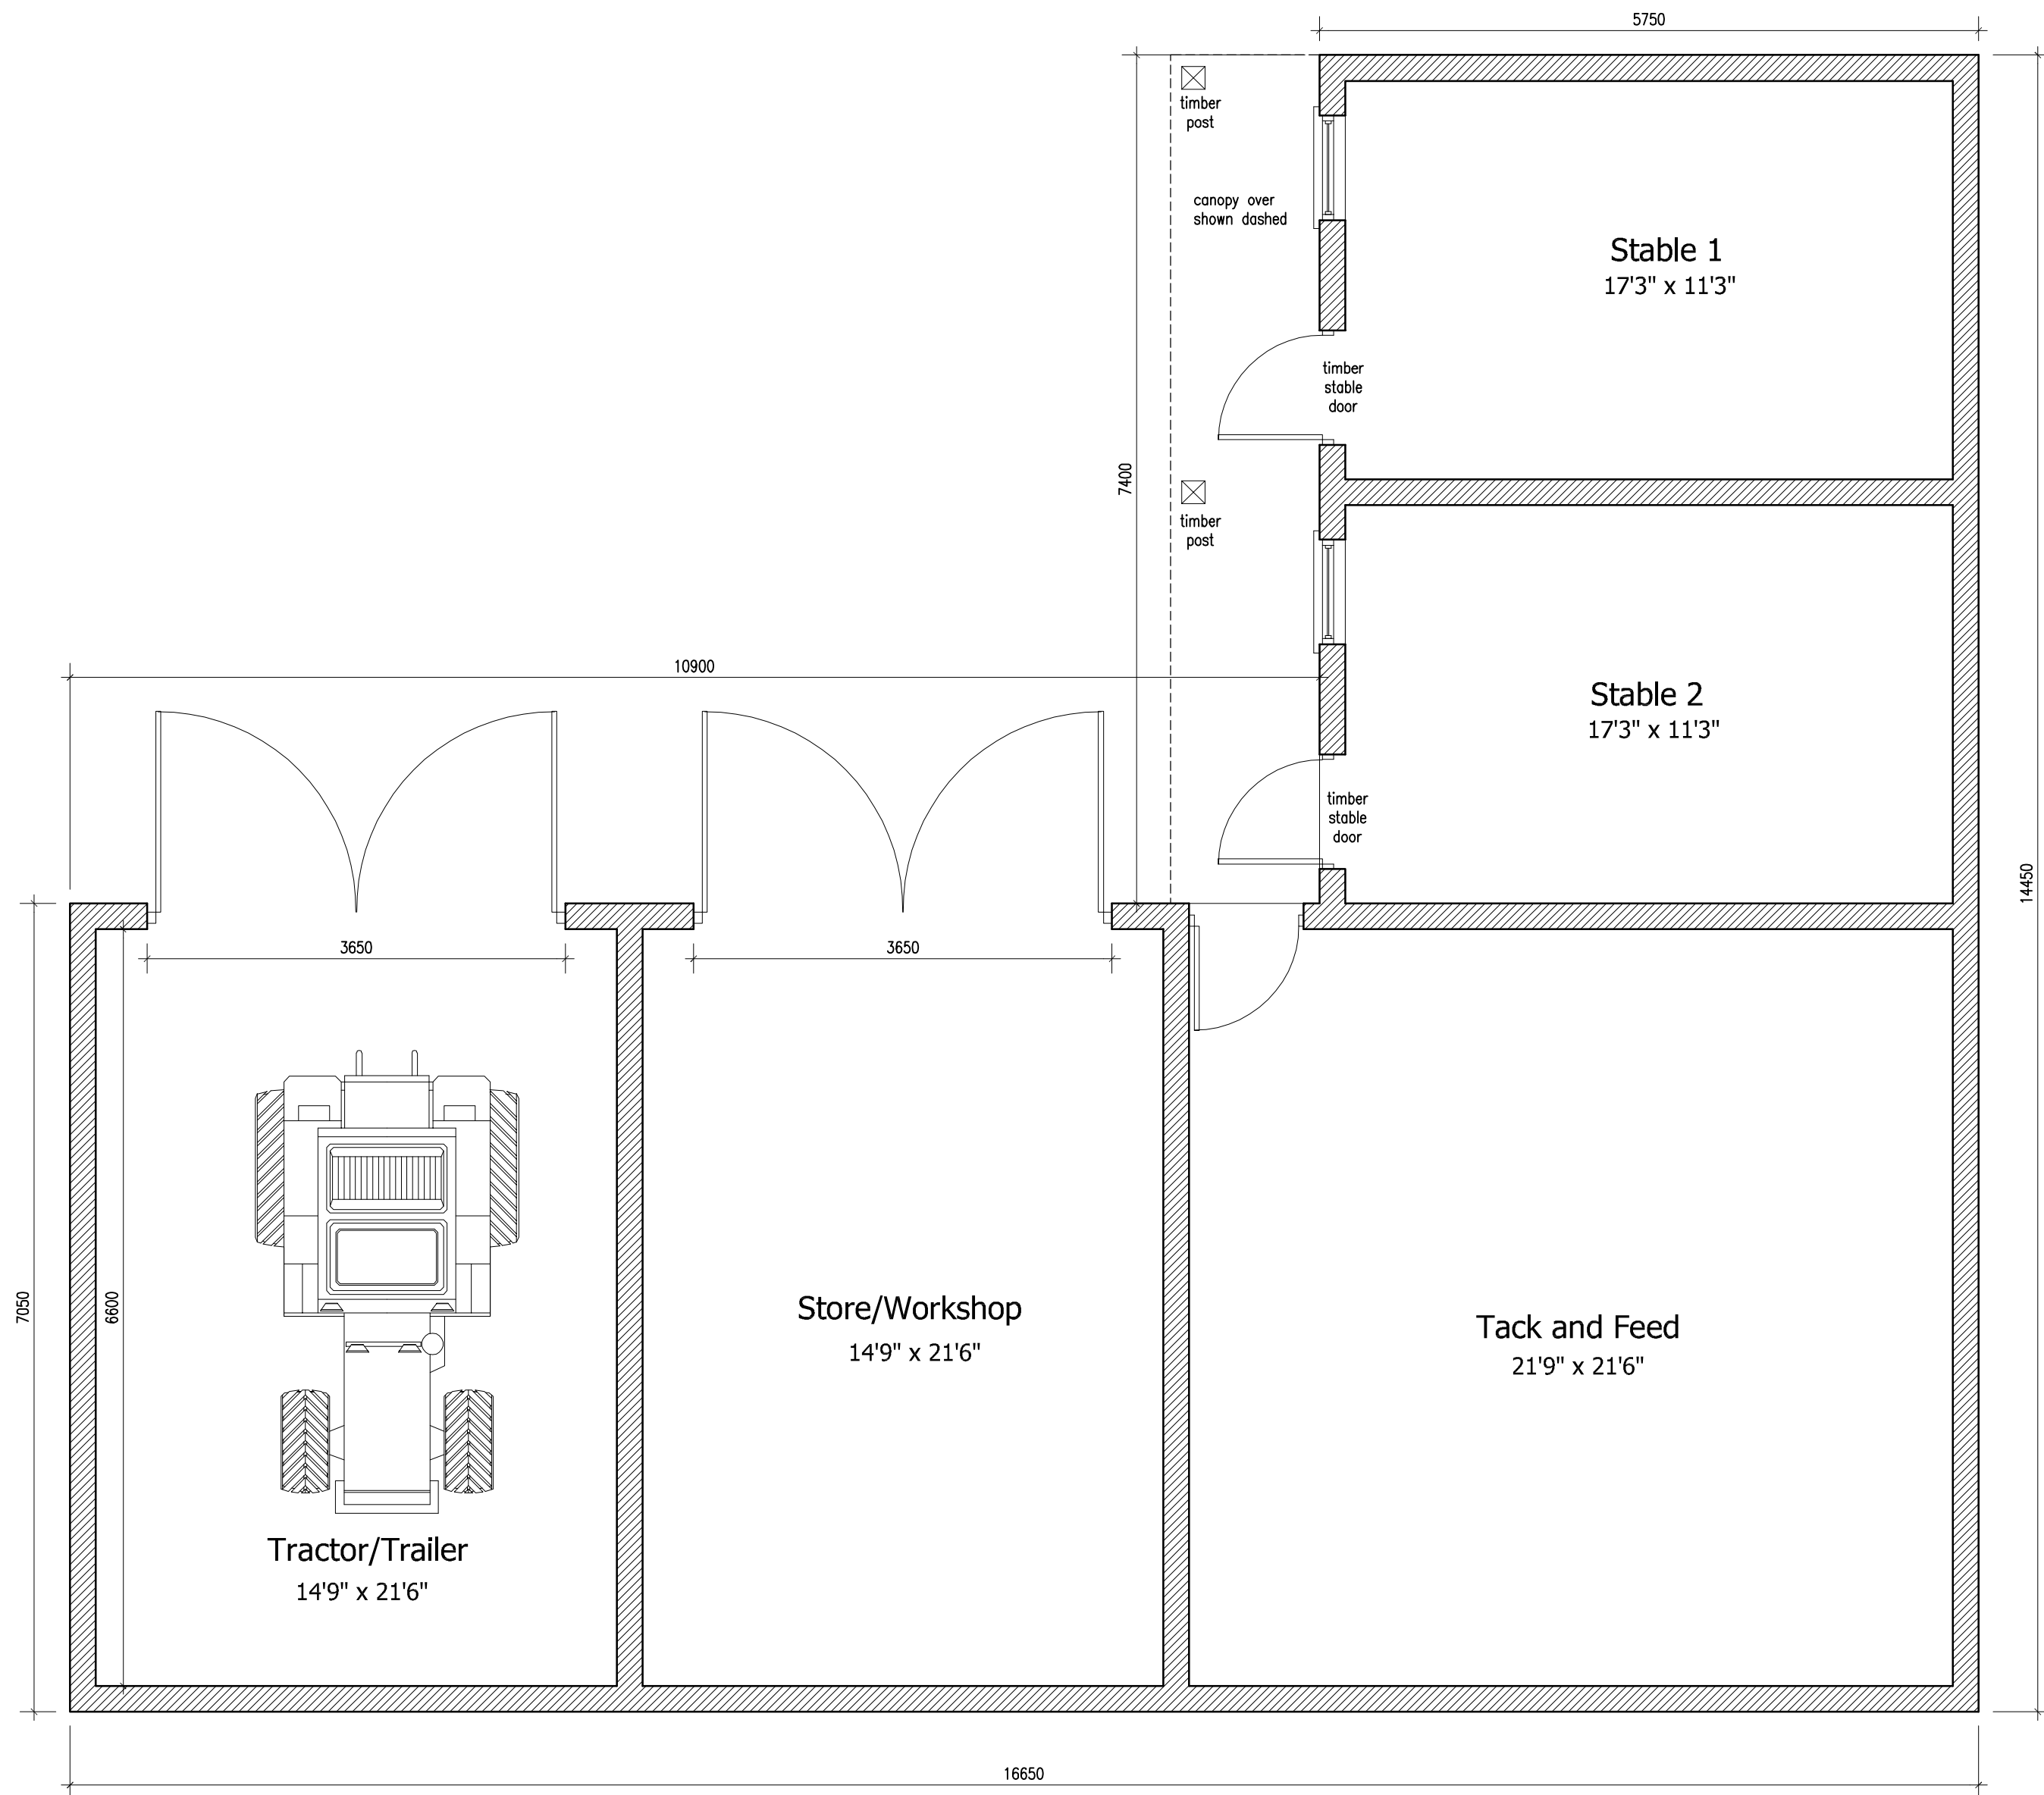

Proposed Ground Floor Plan
Scale 1:50



This drawing is to be read in conjunction with
Drawing No. 11.2679.19 'Topographical Survey'

MATERIALS SCHEDULE:

- Timber cladding
- Timber doors and windows
- Metal roof covering

Revisions :

Figured dimensions must be taken in preference to scaled dimensions and any discrepancies are to be referred to David Granger Architectural Design Limited. Contractors, subcontractors and suppliers must verify all dimensions on site before commencing any work or making any workshop drawings. All drawings are copyright of David Granger Architectural Design Limited. Ordnance Survey Data © Crown Copyright. All rights reserved. Licence No. AR100020449. Landmark Ref. LI68816



DAVID GRANGER
ARCHITECTURAL DESIGN LIMITED

Project
Proposed Extensions & Alterations
65A Newbold Road
Barlestone, Nuneaton
Warwickshire

Drawing Title
Detailed Planning Proposals
Sheet 2 of 2

Client
Mr A. Gibson

Drawing No.
11.2679.26

Date
December 2023

Drawn by
JH/HT

Scale (A1 Size)
As Shown

Checked by
SM

The Old Cottage Hospital, Leicester Road,
Ashby-de-la-Zouch, Leicestershire, LE65 1DB

Tel: 01530 560939
www.davidgrangerdesign.com
Company Reg. No. 558912