






Existing Floor Plan

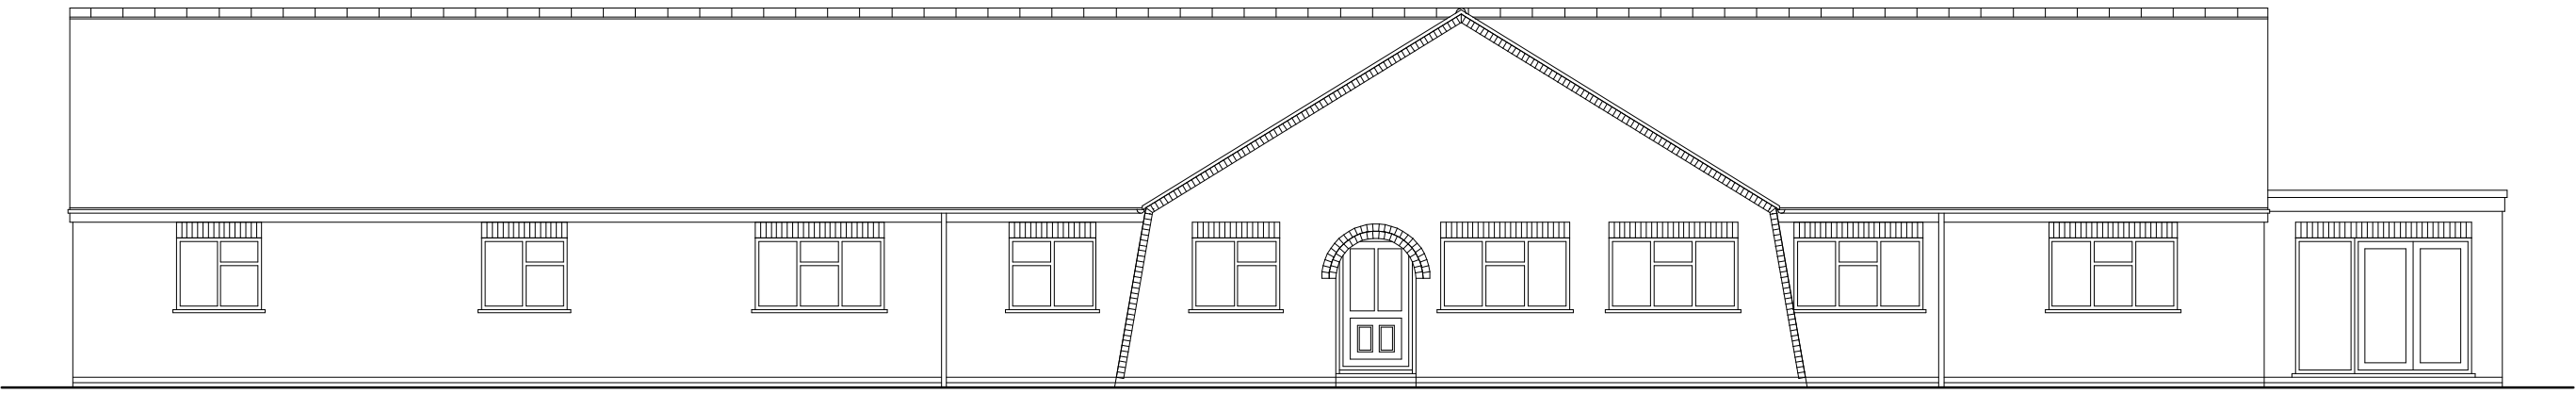


Existing Front Elevation To South

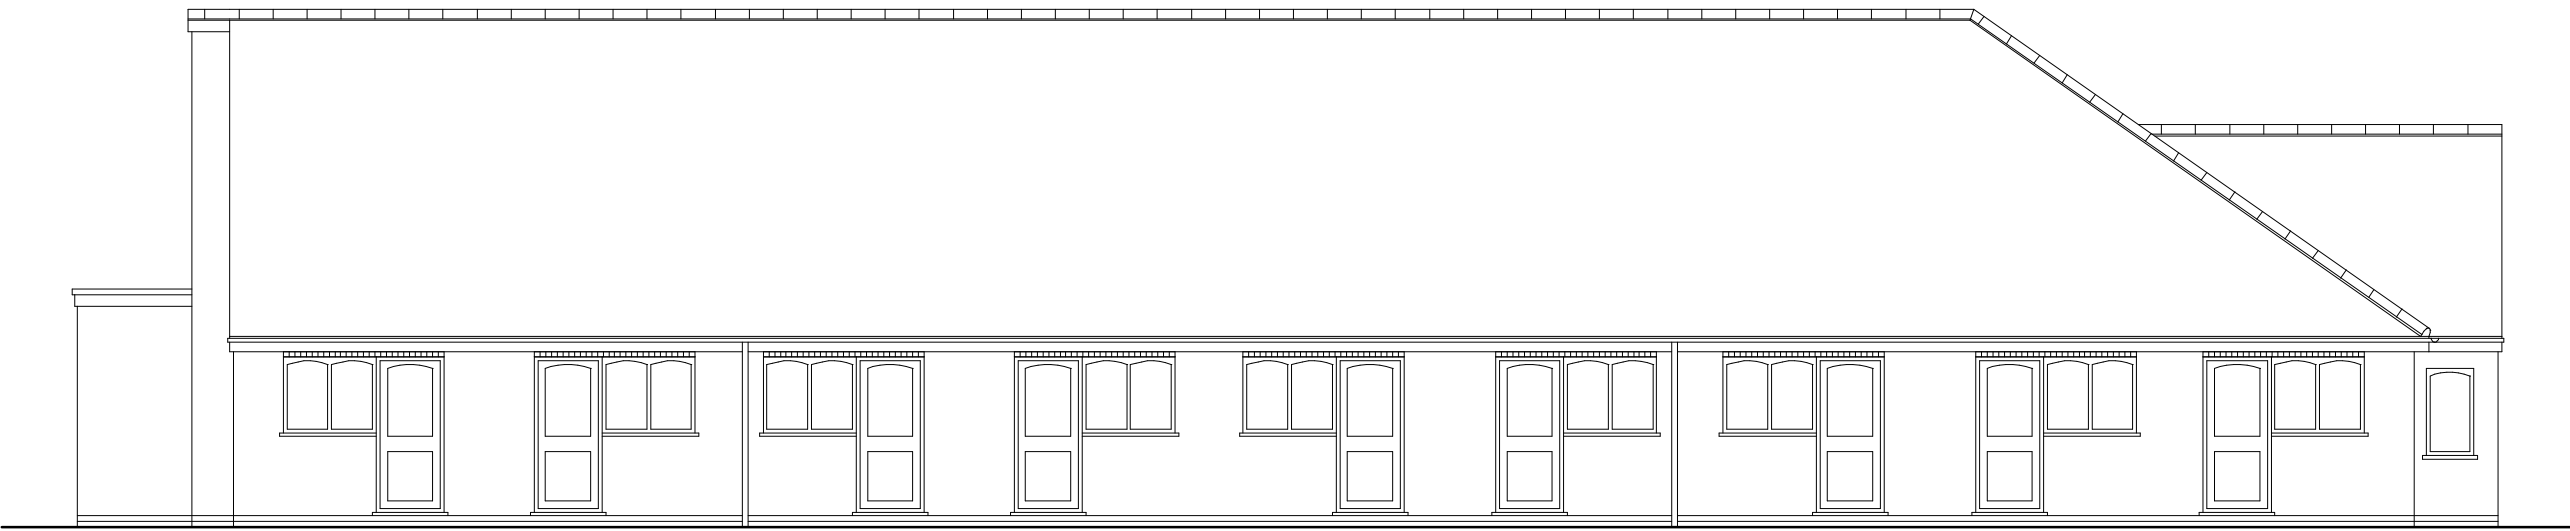


Existing Rear Elevation To North

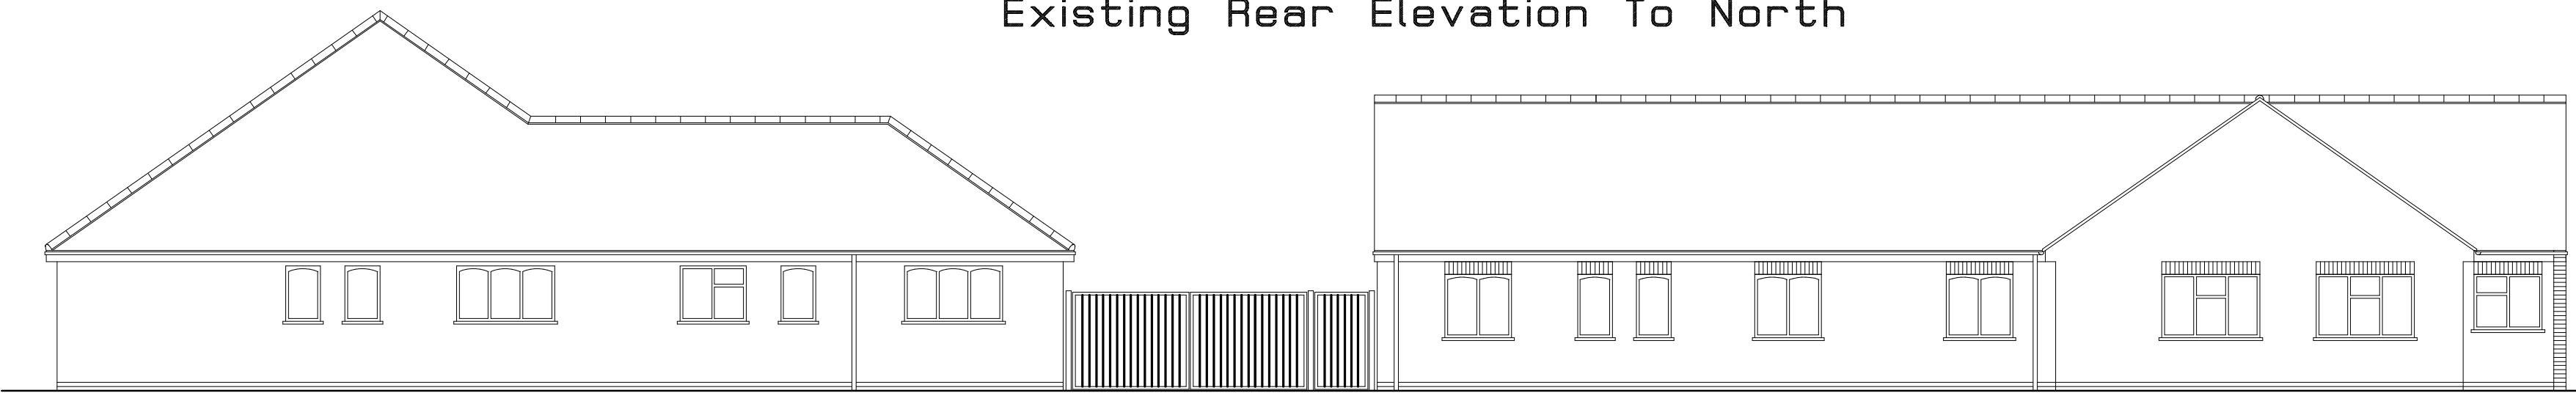


Existing Side Elevation To West

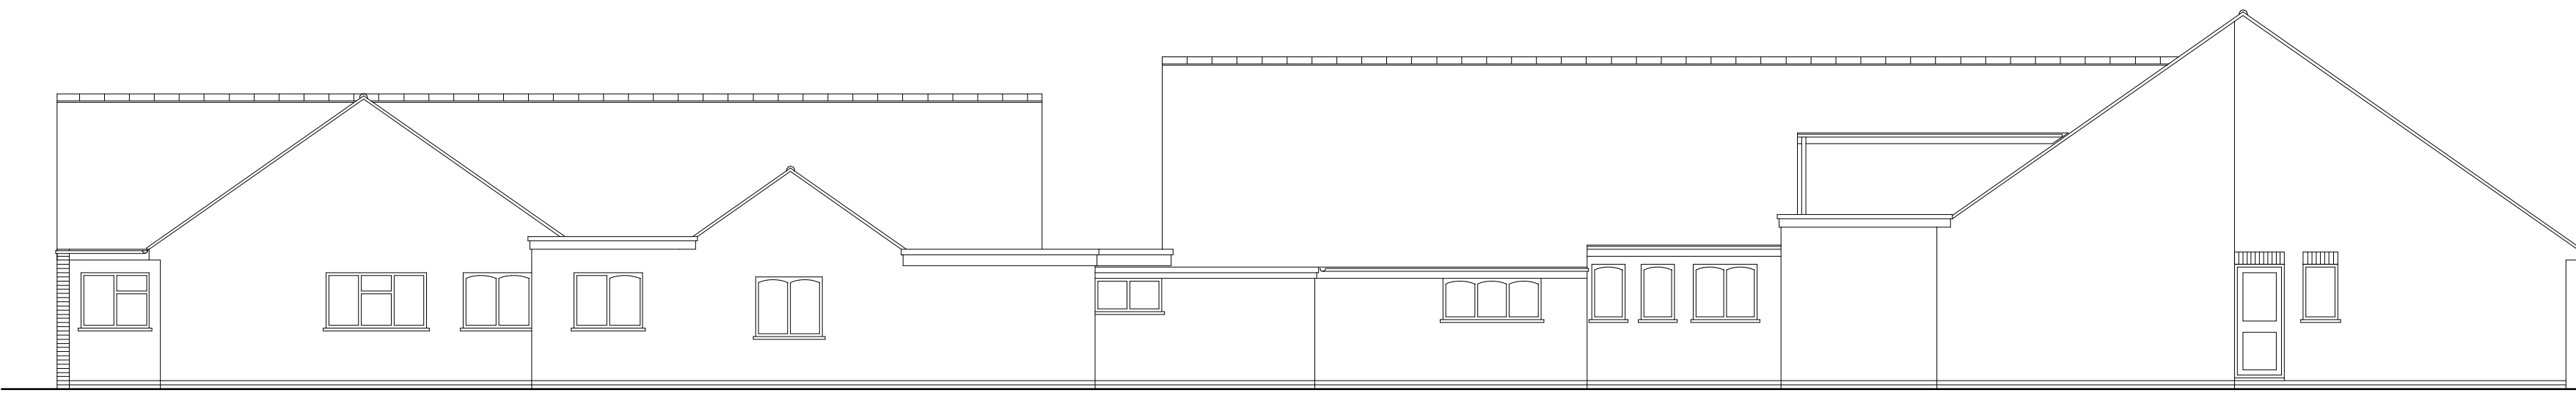

Existing Side Elevation To East

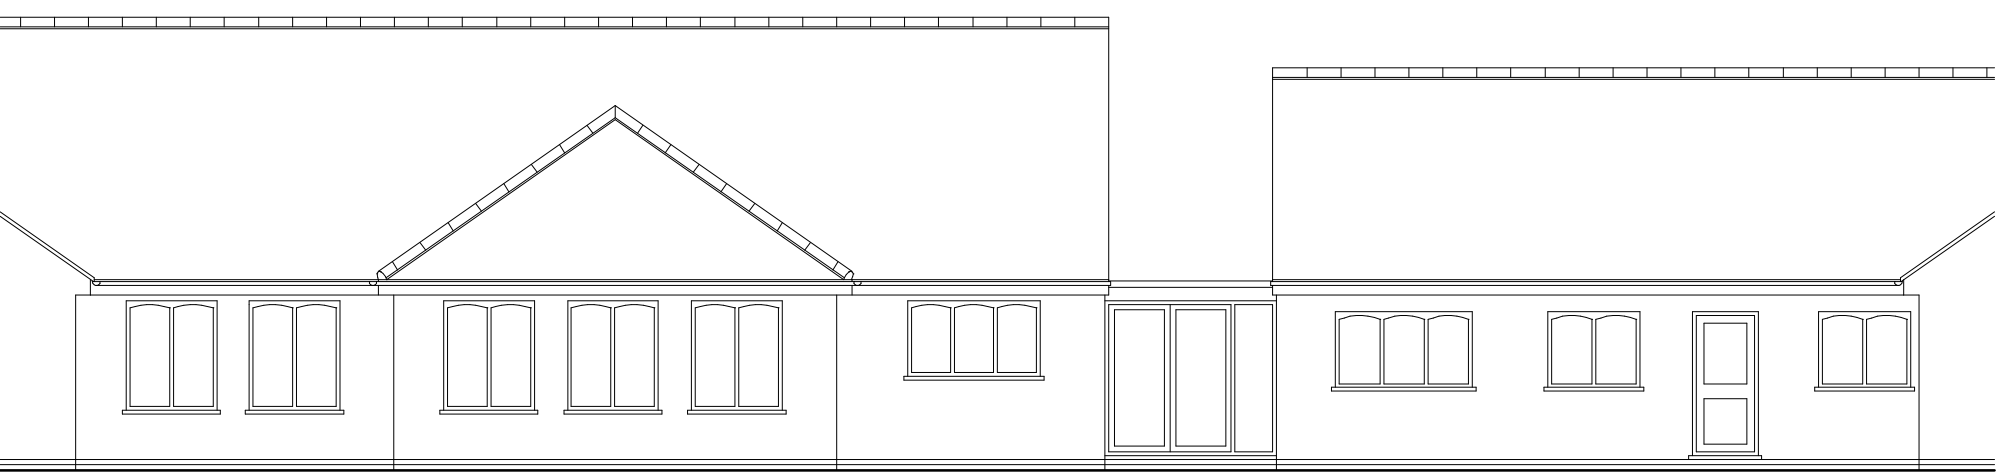

Existing Elevation On Arrow A

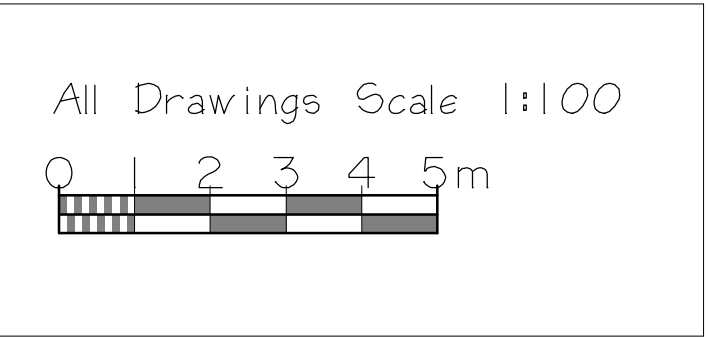

Scale Bar

CLIENT			
Cooper Residential Homes			
JOB TITLE			
Bethel And Bethesda Residential Home			
Equity Road East			
Earl Shilton			
LE9 7FY			
DRAWING TITLE			
Proposed Extensions And Alterations To Existing Residential Home			
SCALE	SHEET	DATE	DRAWN BY
1:100	A1	Oct 2023	A Moore
ANDREW MOORE			
ARCHITECTURAL SERVICES			
Tel; 07973397765			
Email;andrewmoore@workmail.com			
DRG NO		SHEET NO	
1626		1	