


No	Note
1.	ONLY TO BE SCALED WHEN PRINTED AT A1
2.	All dimensions in mm unless indicated.
3.	Plans should be checked by the client, structural engineer and building control, no responsibility will be given to the designer.

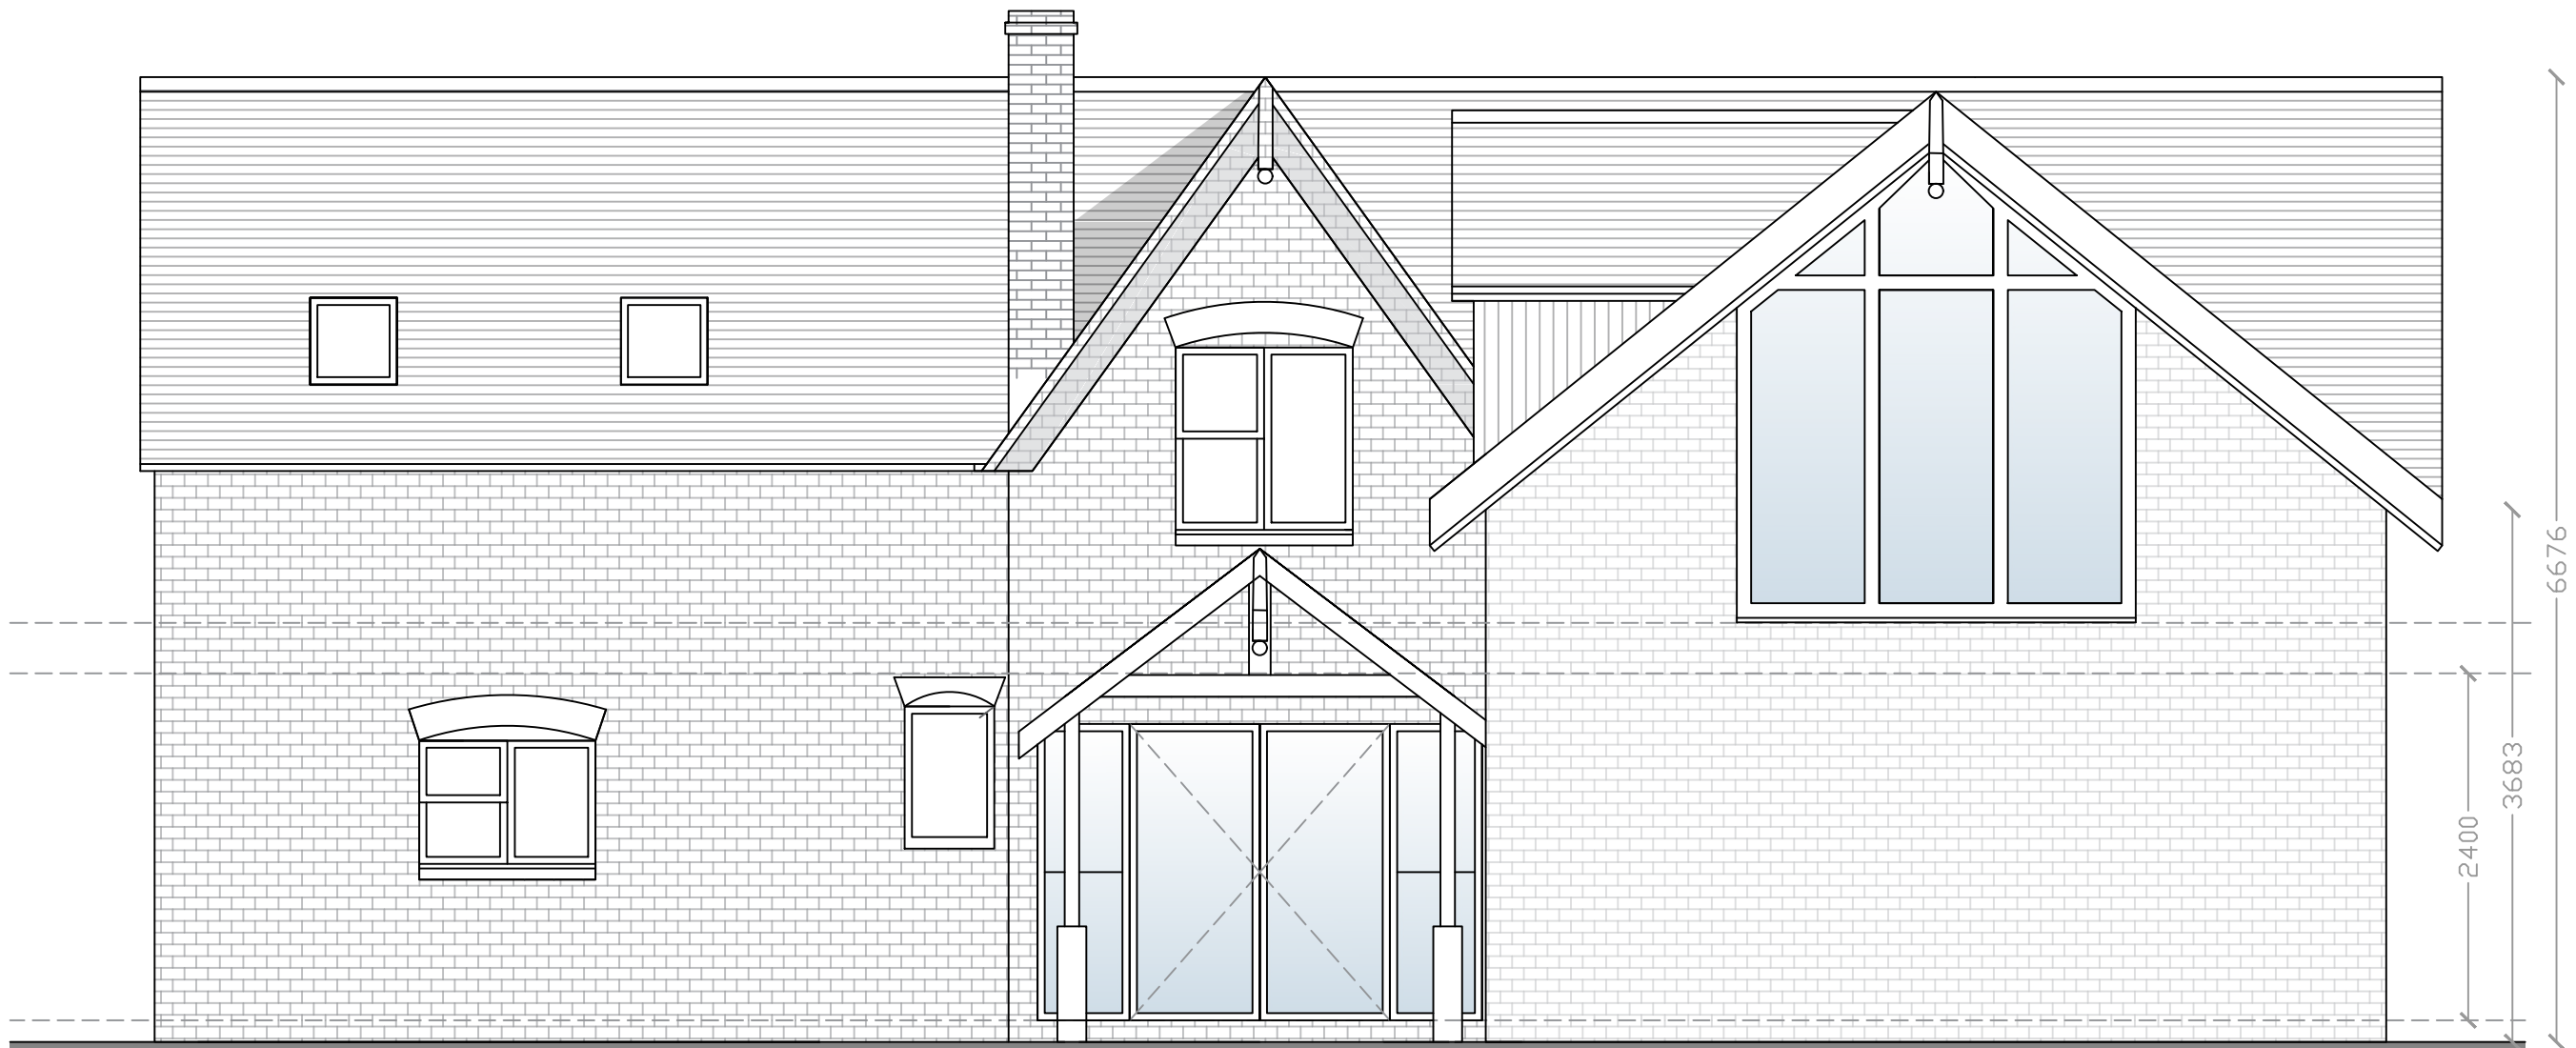

2 kennel Cottages Proposed Front Elevation South


Proposed Roof Finish:
Pitched Roof With Concrete/ Clay Tile
Roof To Match Existing.

Proposed Rainwater Goods:
UPVC Half Round Guttering And
Downpipes, To Match Existing.


Proposed Glazing:
UPVC Windows

Proposed Wall Finish:
Facing Brickwork To Match The Existing

Velux Windows
To Match Existing.

 

2 kennel Cottages Proposed Rear Elevation North

 

Rev	By	Date	Description	Chk'd
Ladbury Architectural Design WILLIAM LADBURY 6 HEREWARD WAY NUNEATON CV10 0FA TEL : 07841354894 ladburyw@gmail.com				
Project:				
2 KENNEL COTTAGES GOPSALL, CV9 3QJ				
Drawing Title:				
PROPOSED ELEVATIONS FRONT & REAR				
A1				
Drawn	Chk'd	Appd	Status	Date
WLADBURY			PLANNING	12.11.2023
DELKERTON			Scale @ A1 1:50	
Drawing No:				Rev
2KENNEL-PS23-08				