



North Elevation

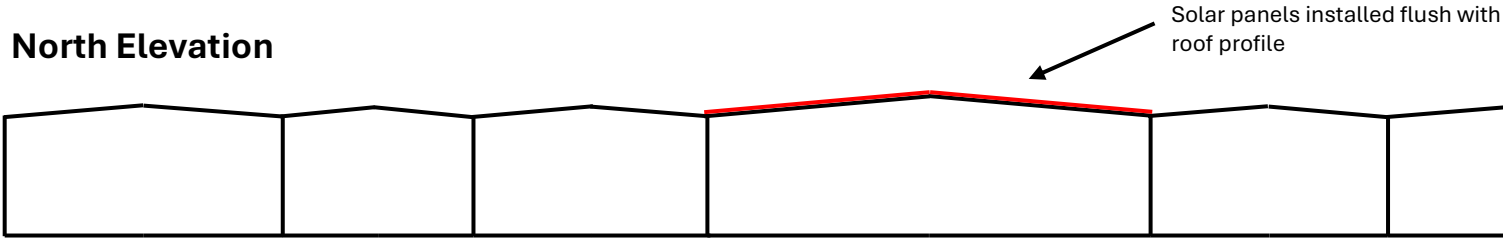

South Elevation

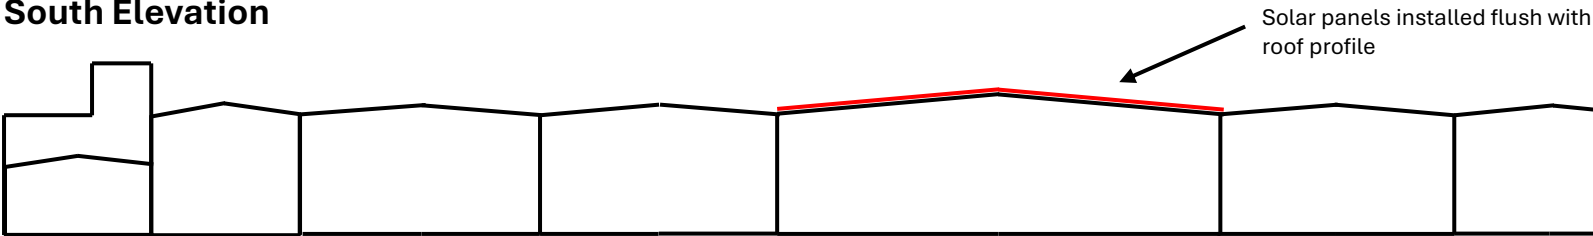

East Elevation



West Elevation



SCALE 1:1000