




AERIAL VIEW 2

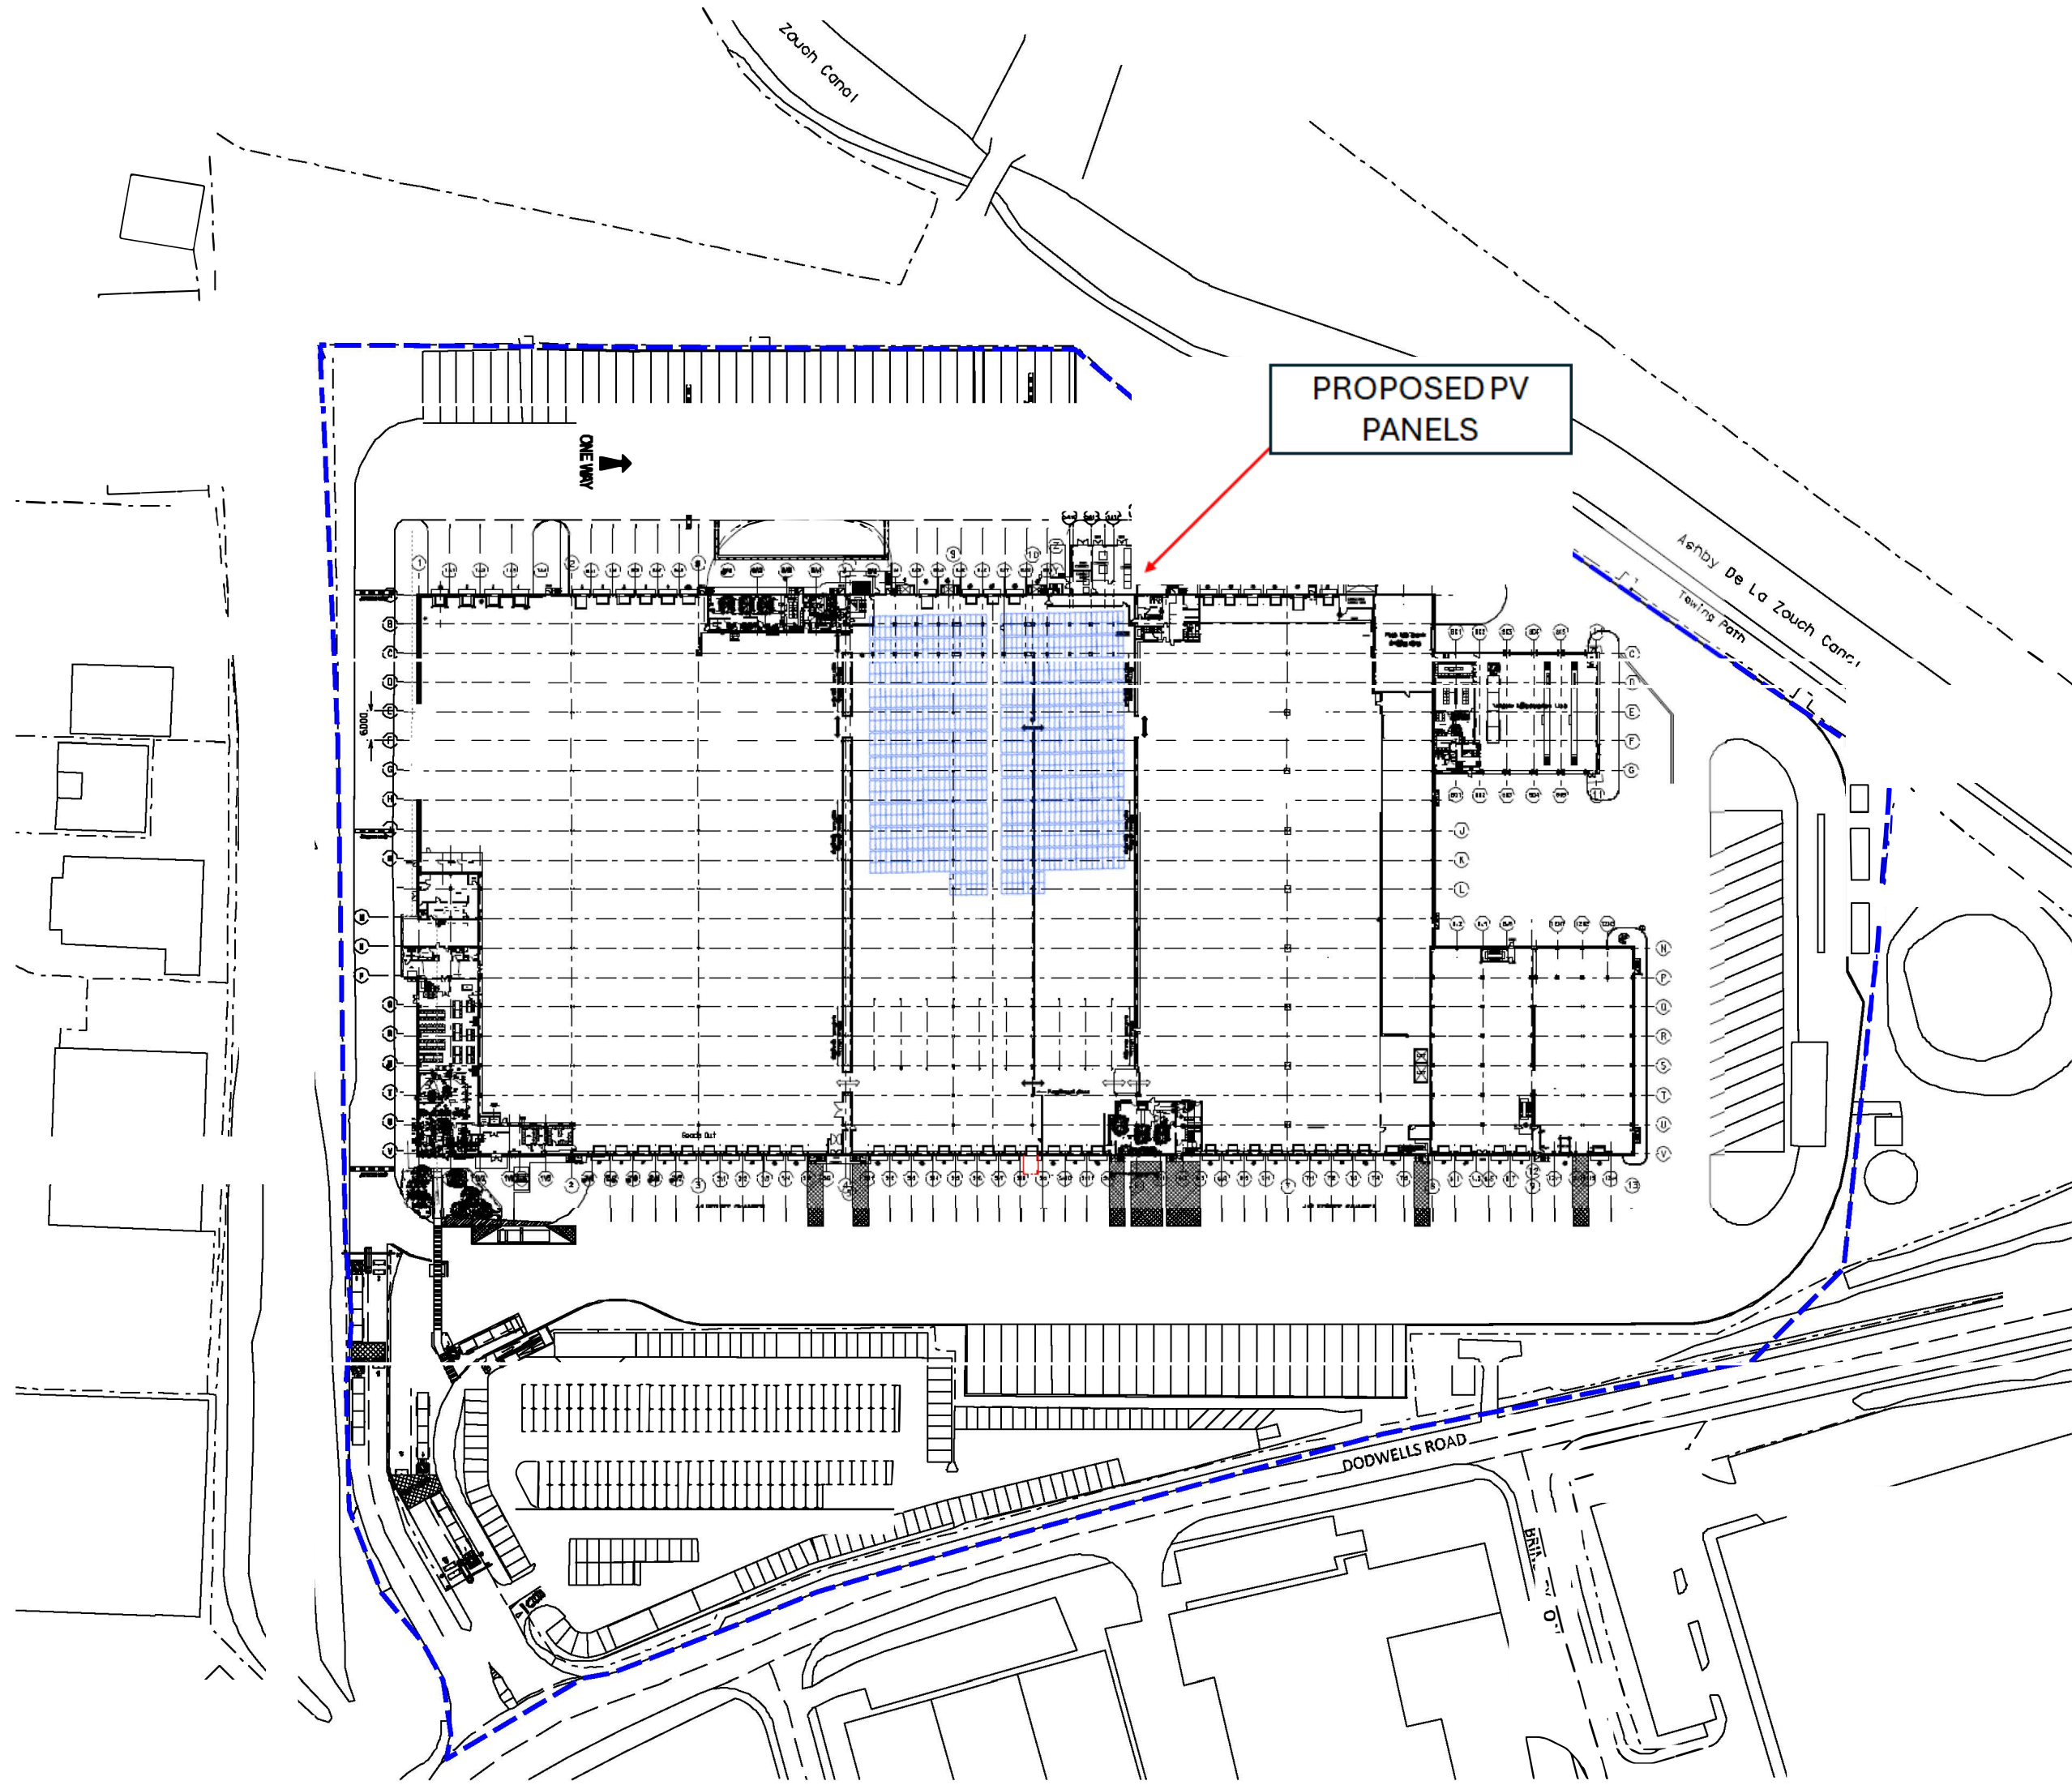

SITE PLAN
1:1250

NORTH

0 50 100 150 200 250

LOCATION PLAN

NOTES

LONGEVITY POWER
Positive Energy



REV	DATE	DESCRIPTION	BY

PROJECT TITLE
HINCKLEY DC

DRAWING TITLE
SITE & LOCATION PLAN

DRAWING NUMBER	REVISION	DATE	SCALE
P01	-		1:1250
SHEET	STATUS		
A1	PLANNING		

Ashton Smith, Baldreth's House, 2 Vicar's Avenue, Harrogate, North Yorkshire HG1 1PL
Tel: 01423 523882 Fax: 01423 565104
www.ashtonsmth.co.uk

B NO.