




Proposed Ground Floor Plan
Scale 1:100

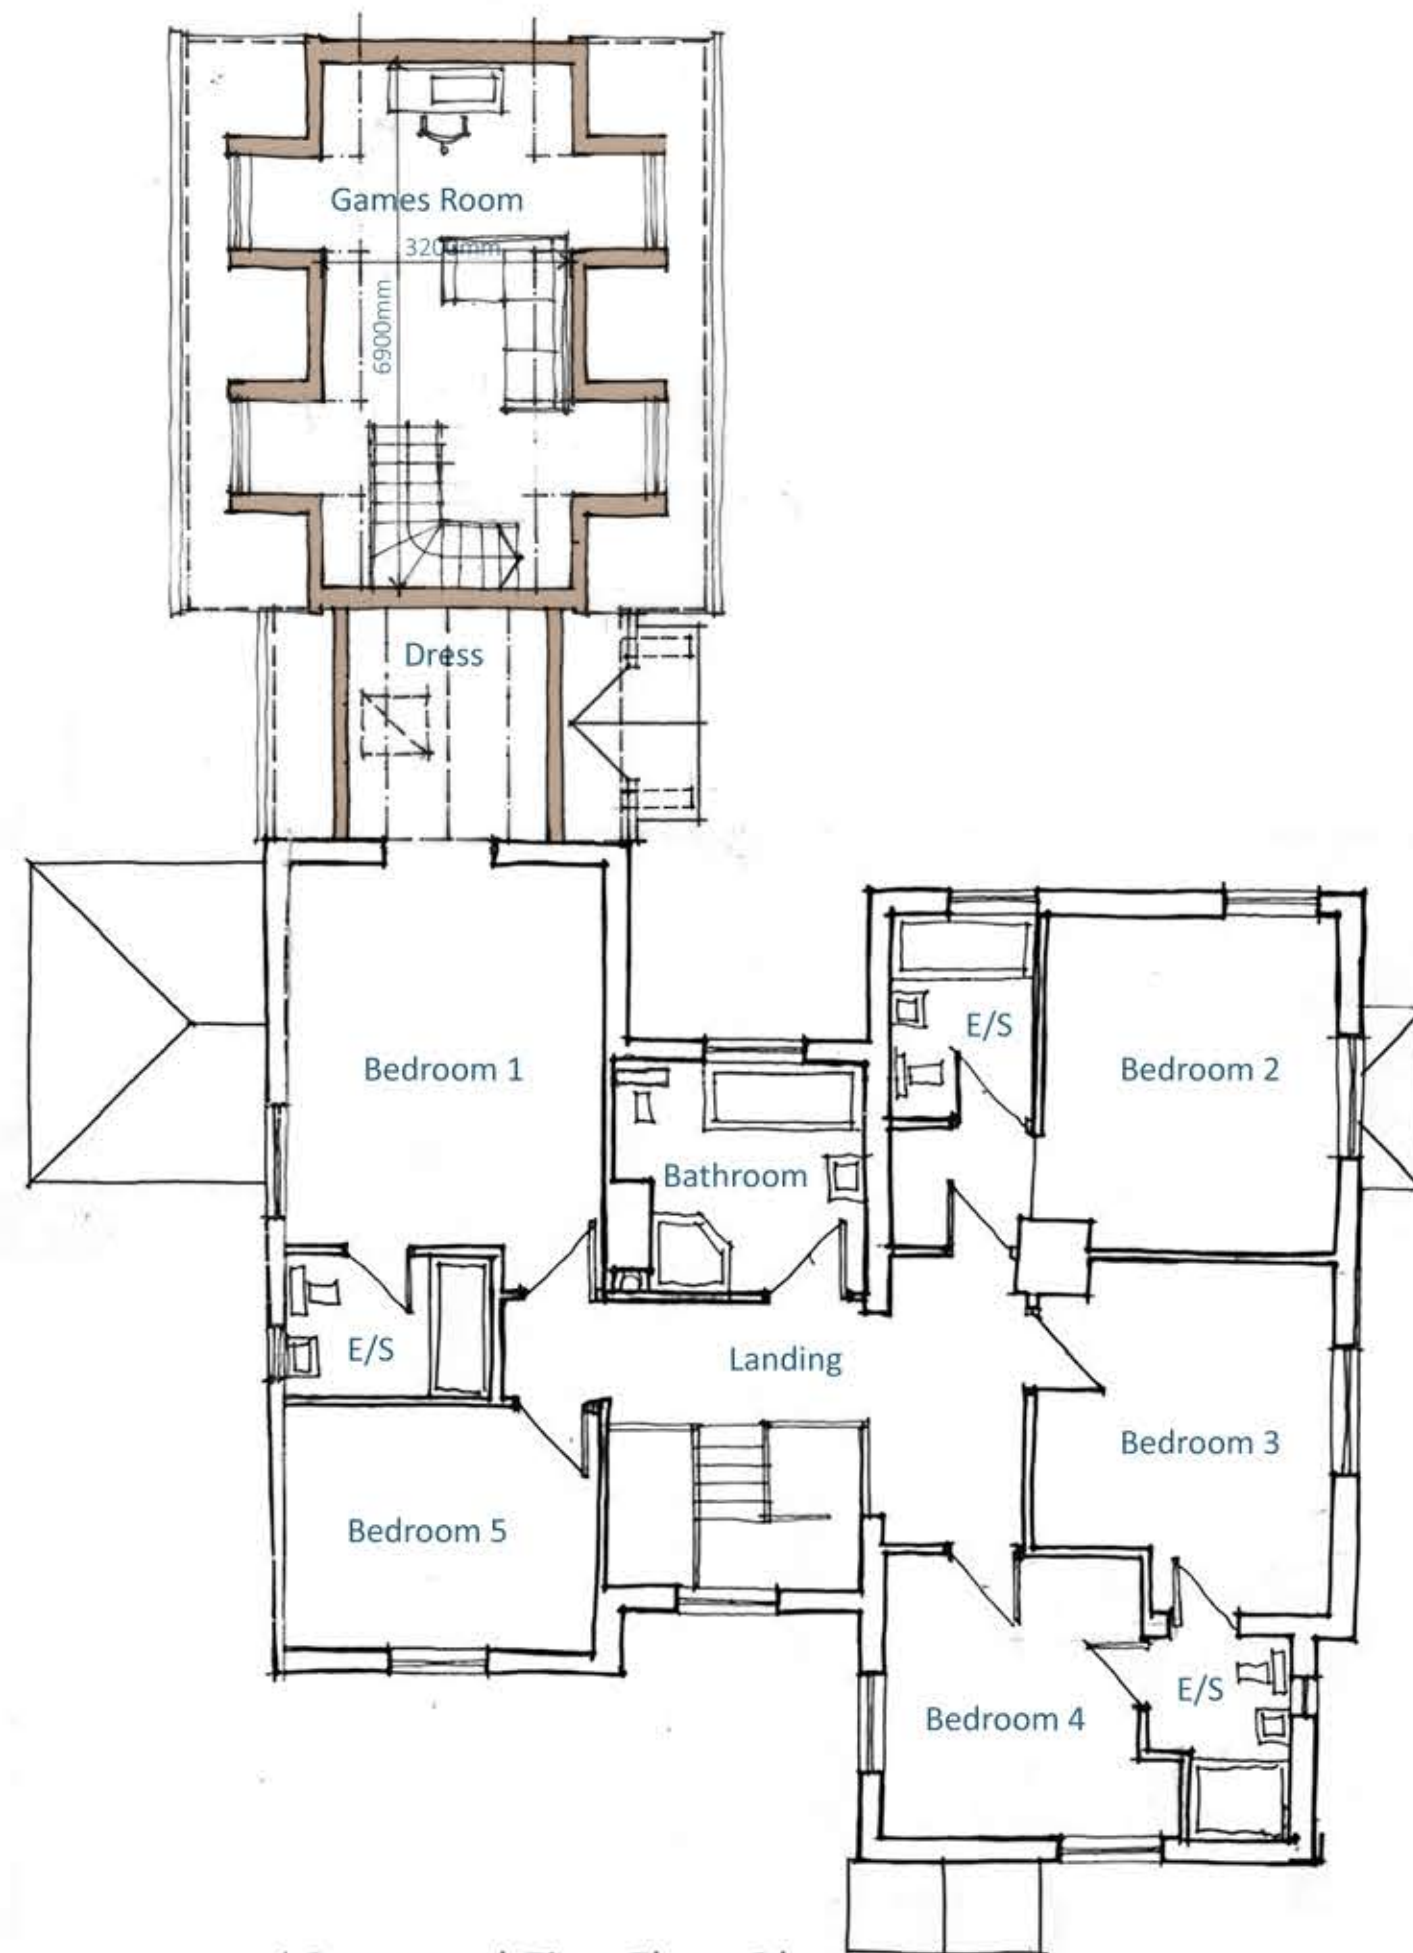

Proposed First Floor Plan
Scale 1:100



Proposed North West [Side] Elevation
Scale 1:100



Proposed North East [Front] Elevation
Scale 1:100



Proposed South East [Side] Elevation
Scale 1:100



Proposed South West [Rear] Elevation
Scale 1:100



0 1 5 10 20

Notes

Original Survey Drawings Supplied by Client.

Disclaimer

© This drawing is the copyright of Lawrence & Finley Architects Ltd. and may not be reproduced or used except by written permission.
Figured dimensions to have precedence over scaling.
Please read this drawing in conjunction with the specification.
Check all site dimensions prior to any construction.
Refer any discrepancies found to the Architects.

Revisions

A	Revised In Line With Clients Comments	22/07/2024
B	Revised In Line With Clients Comments	24/07/2024
C	Revised In Line With Planners Comments	15/04/2025
D	Revised In Line With Planners Comments	02/06/2025

Contact + Location

T 07974 834305
E kristian@lfarchitects.co.uk

Lawrence & Finley Architects Ltd.
27 Templar Road,
Ashby-De-La-Zouch,
Leicestershire, LE65 2AD

Details

Client
Job Title
Job Type
Drawing Title

Job Number
Drawing Number
Scale
Status

Mr & Mrs M Burnham
The Moorings, Odstone
Existing Residential Dwelling
Proposed Plans + Elevations

297
PL-03D
1:100 A1
PLANNING



LAWRENCE | FINLEY
ARCHITECTS