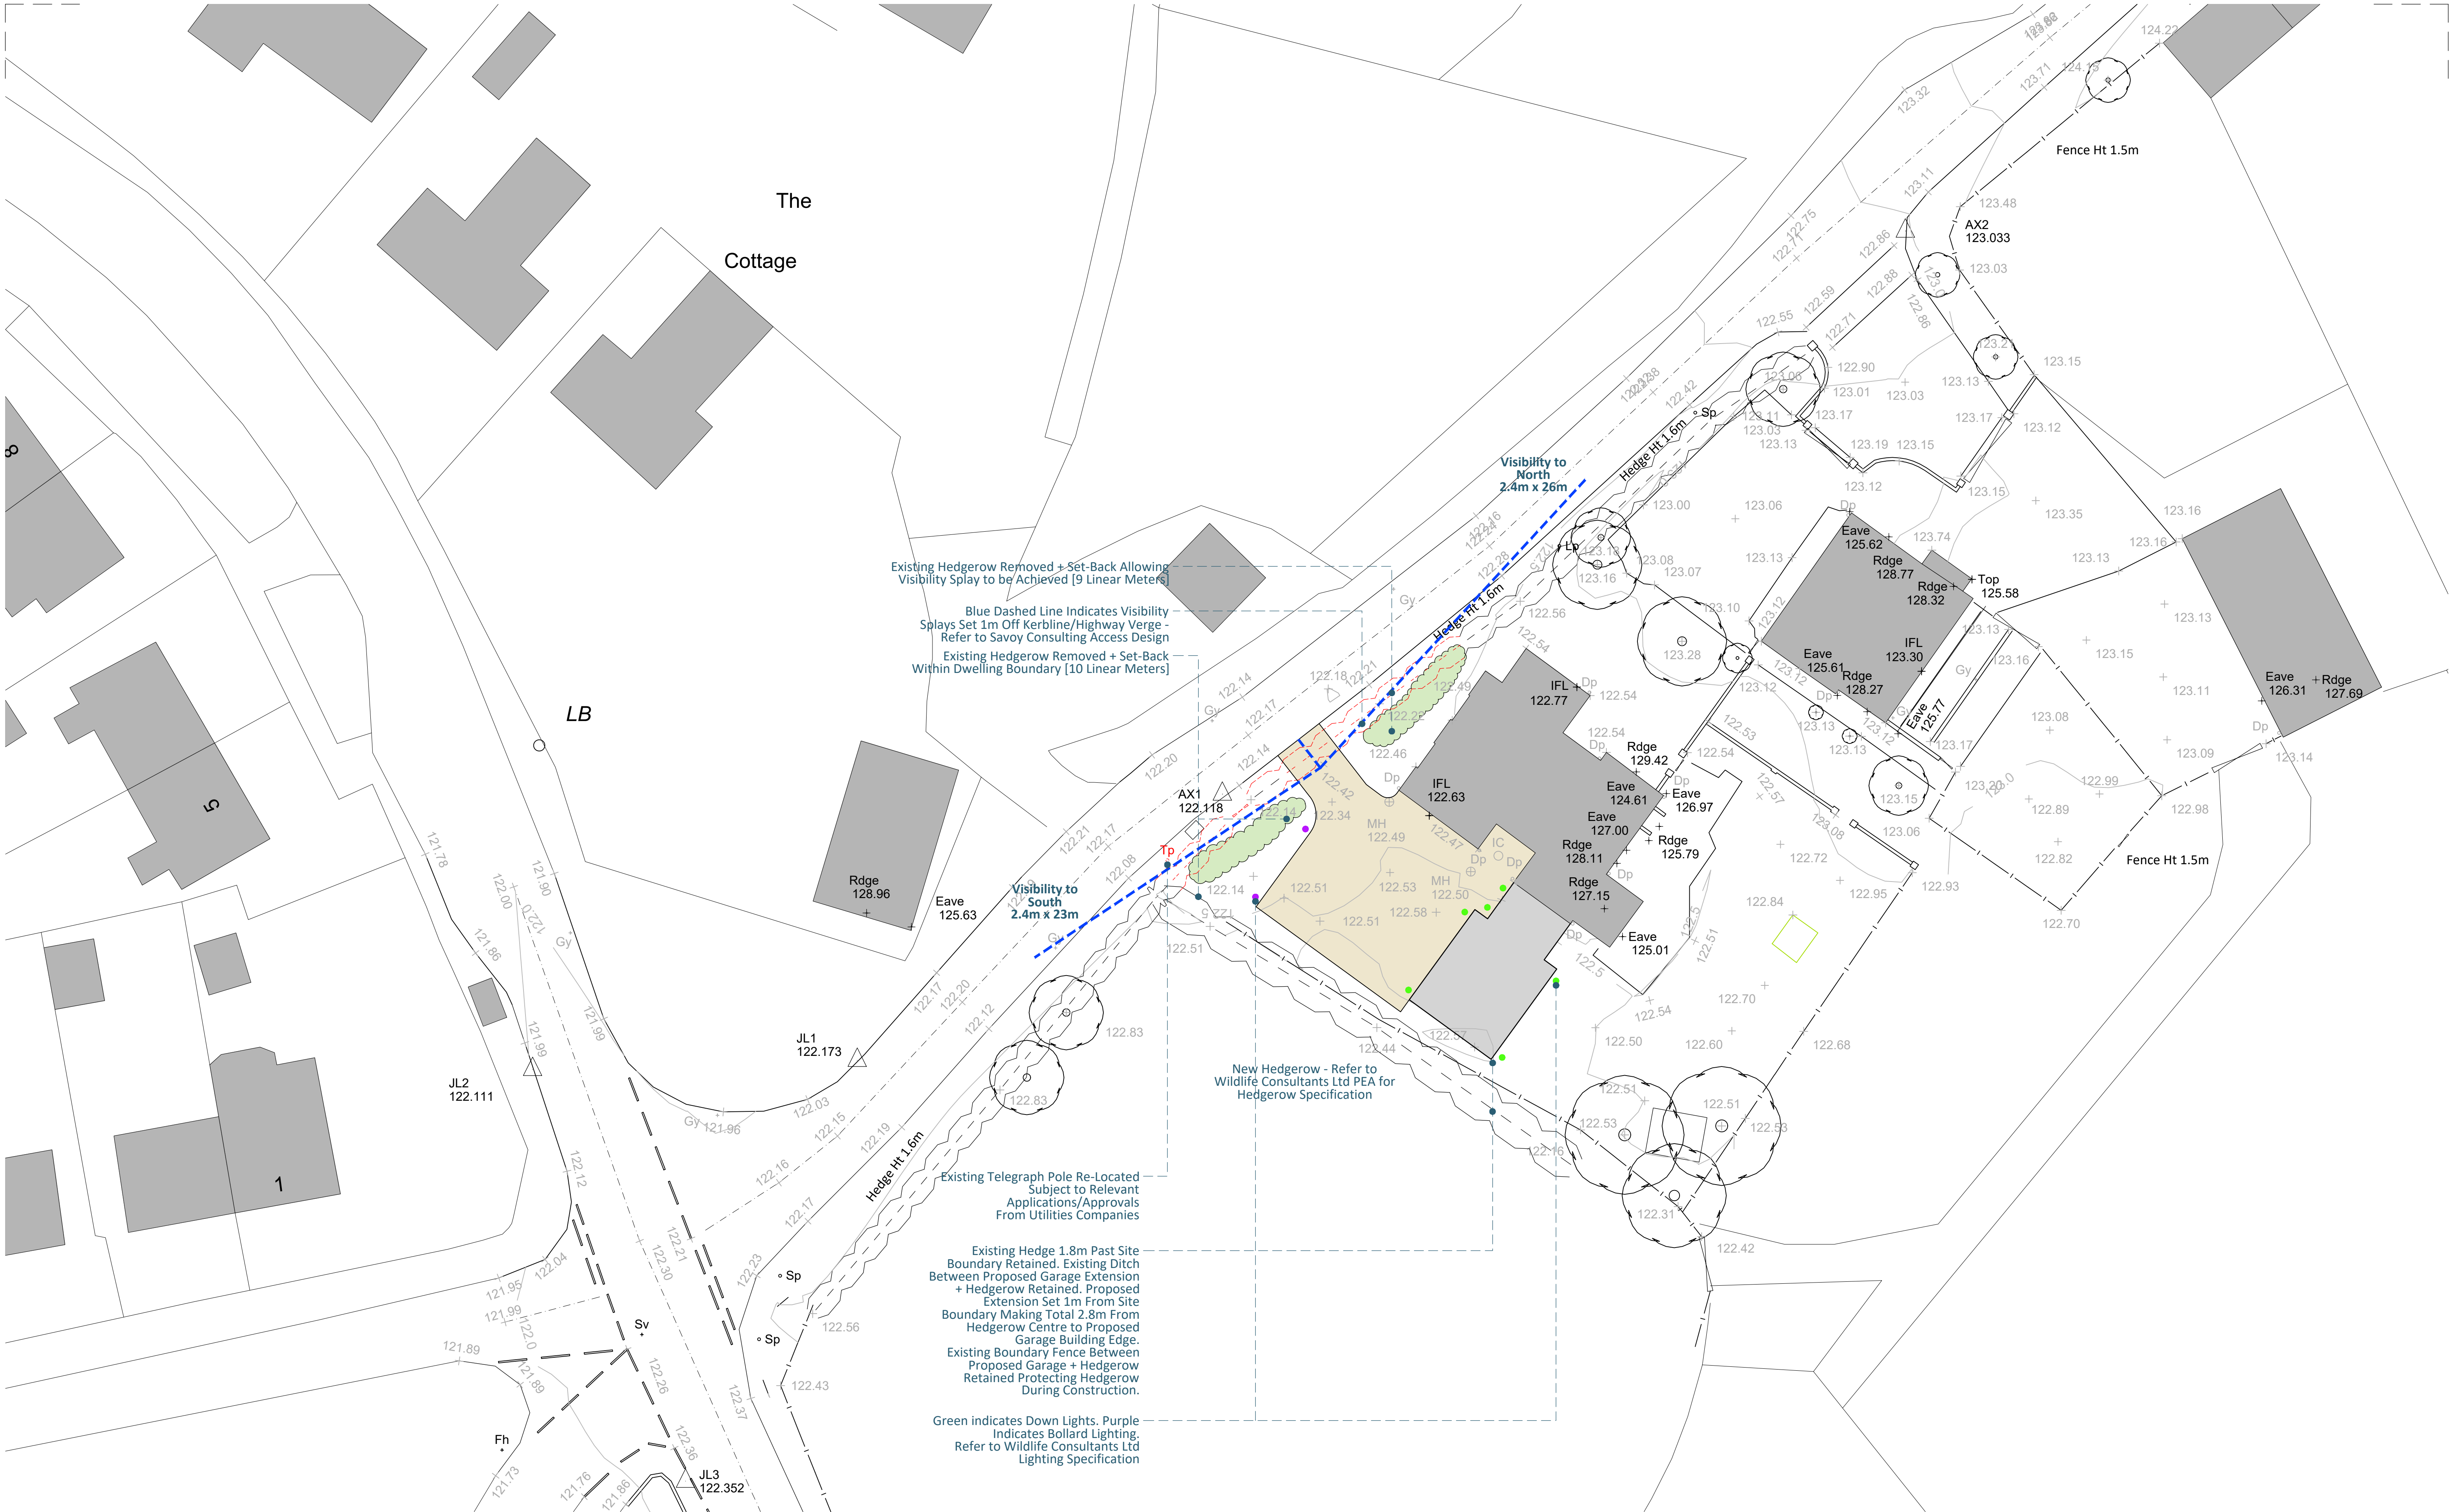


Disclaimer

© This drawing is the copyright of Lawrence & Finley Architects Ltd. and may not be reproduced or used except by written permission.
Figured dimensions to have precedence over scaling.
Please read this drawing in conjunction with the specification.
Check all site dimensions prior to any construction.
Refer any discrepancies found to the Architects.

Revisions

A	Revised In Line With Planners Comments	22/01/2025
B	Revised In Line With Planners Comments	06/02/2025
C	Revised In Line With Planners Comments	03/03/2025
D	Revised In Line With Highways Comments	07/03/2025
E	Revised In Line With Highways Comments	18/03/2025
F	Revised In Line With Speed Survey	14/04/2025
G	Revised In Line With Ecology Specification	02/06/2025


Contact + Location

T 07974 834305
E kristian@lfarchitects.co.uk

Lawrence + Finley Architects Ltd.
27 Templar Road,
Ashby-De-La-Zouch,
Leicestershire, LE65 2AD

Details

Client	Mr & Mrs M Burnham
Job Title	The Moorings, Odstone
Job Type	Existing Residential Dwelling
Drawing Title	Proposed Site Plan
Job Number	297
Drawing Number	PL-05G
Scale	1:200 A3
Status	PLANNING

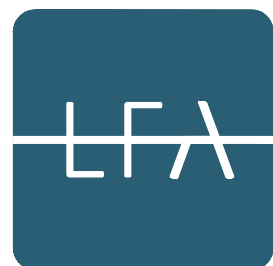

LAWRENCE | FINLEY
ARCHITECTS