




Existing Front Elevation



Existing Rear Elevation

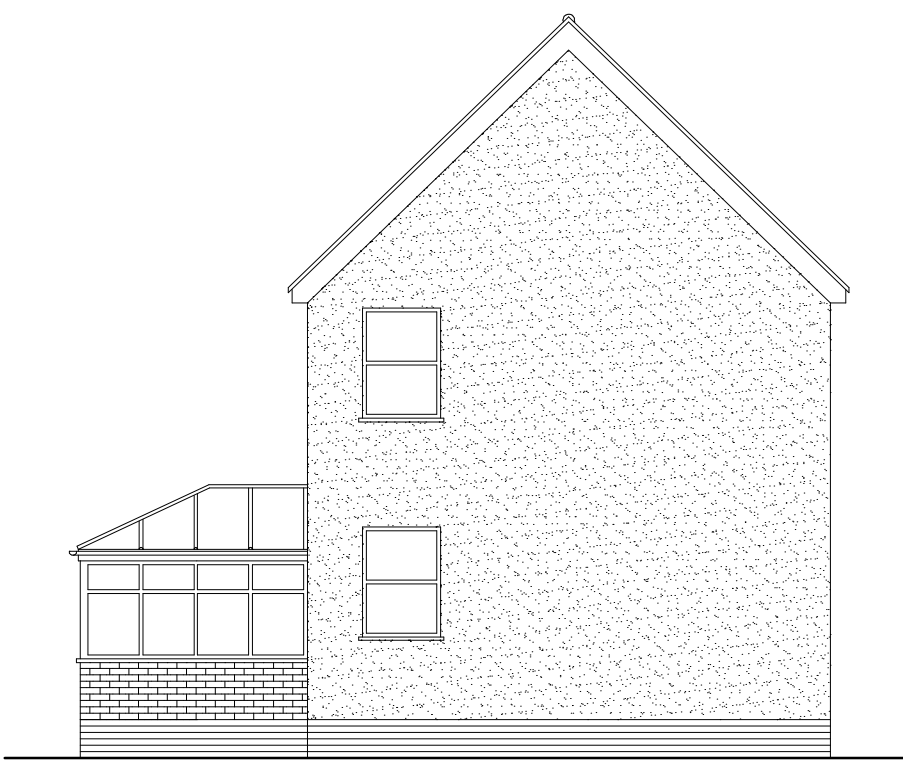

Existing Side Elevation


All Elevation Drawings Scale 1:100
0 1 2 3 4 5m

All Plan Drawings Scale 1:50
0 1 2 3 4 5m

Scale Bars




Proposed Front Elevation

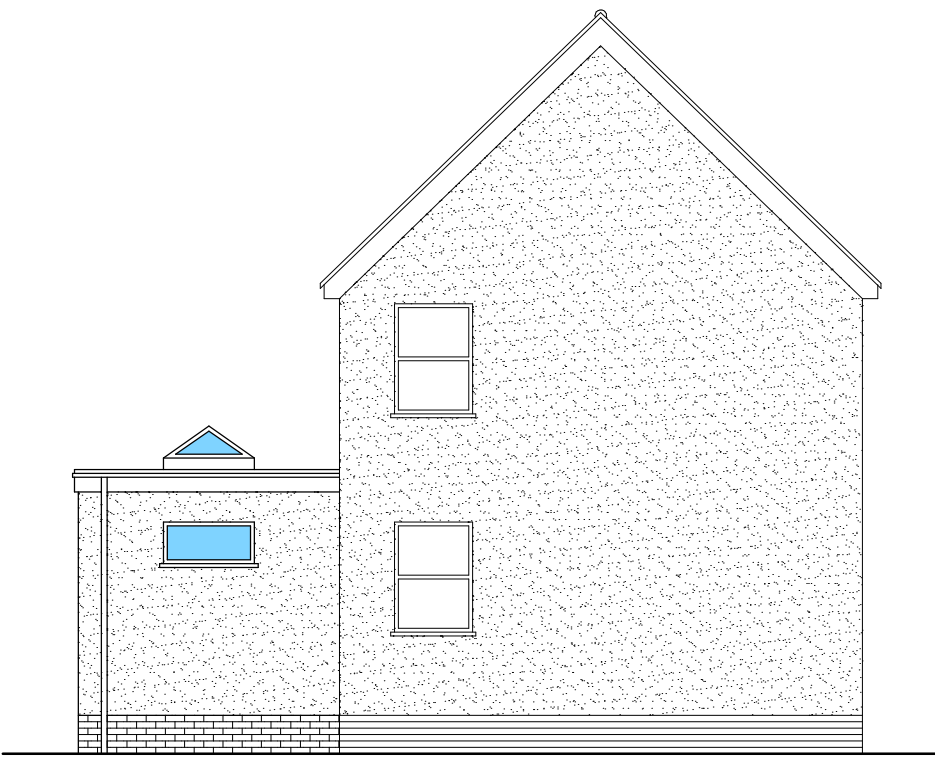


Proposed Rear Elevation



Proposed Side Elevation

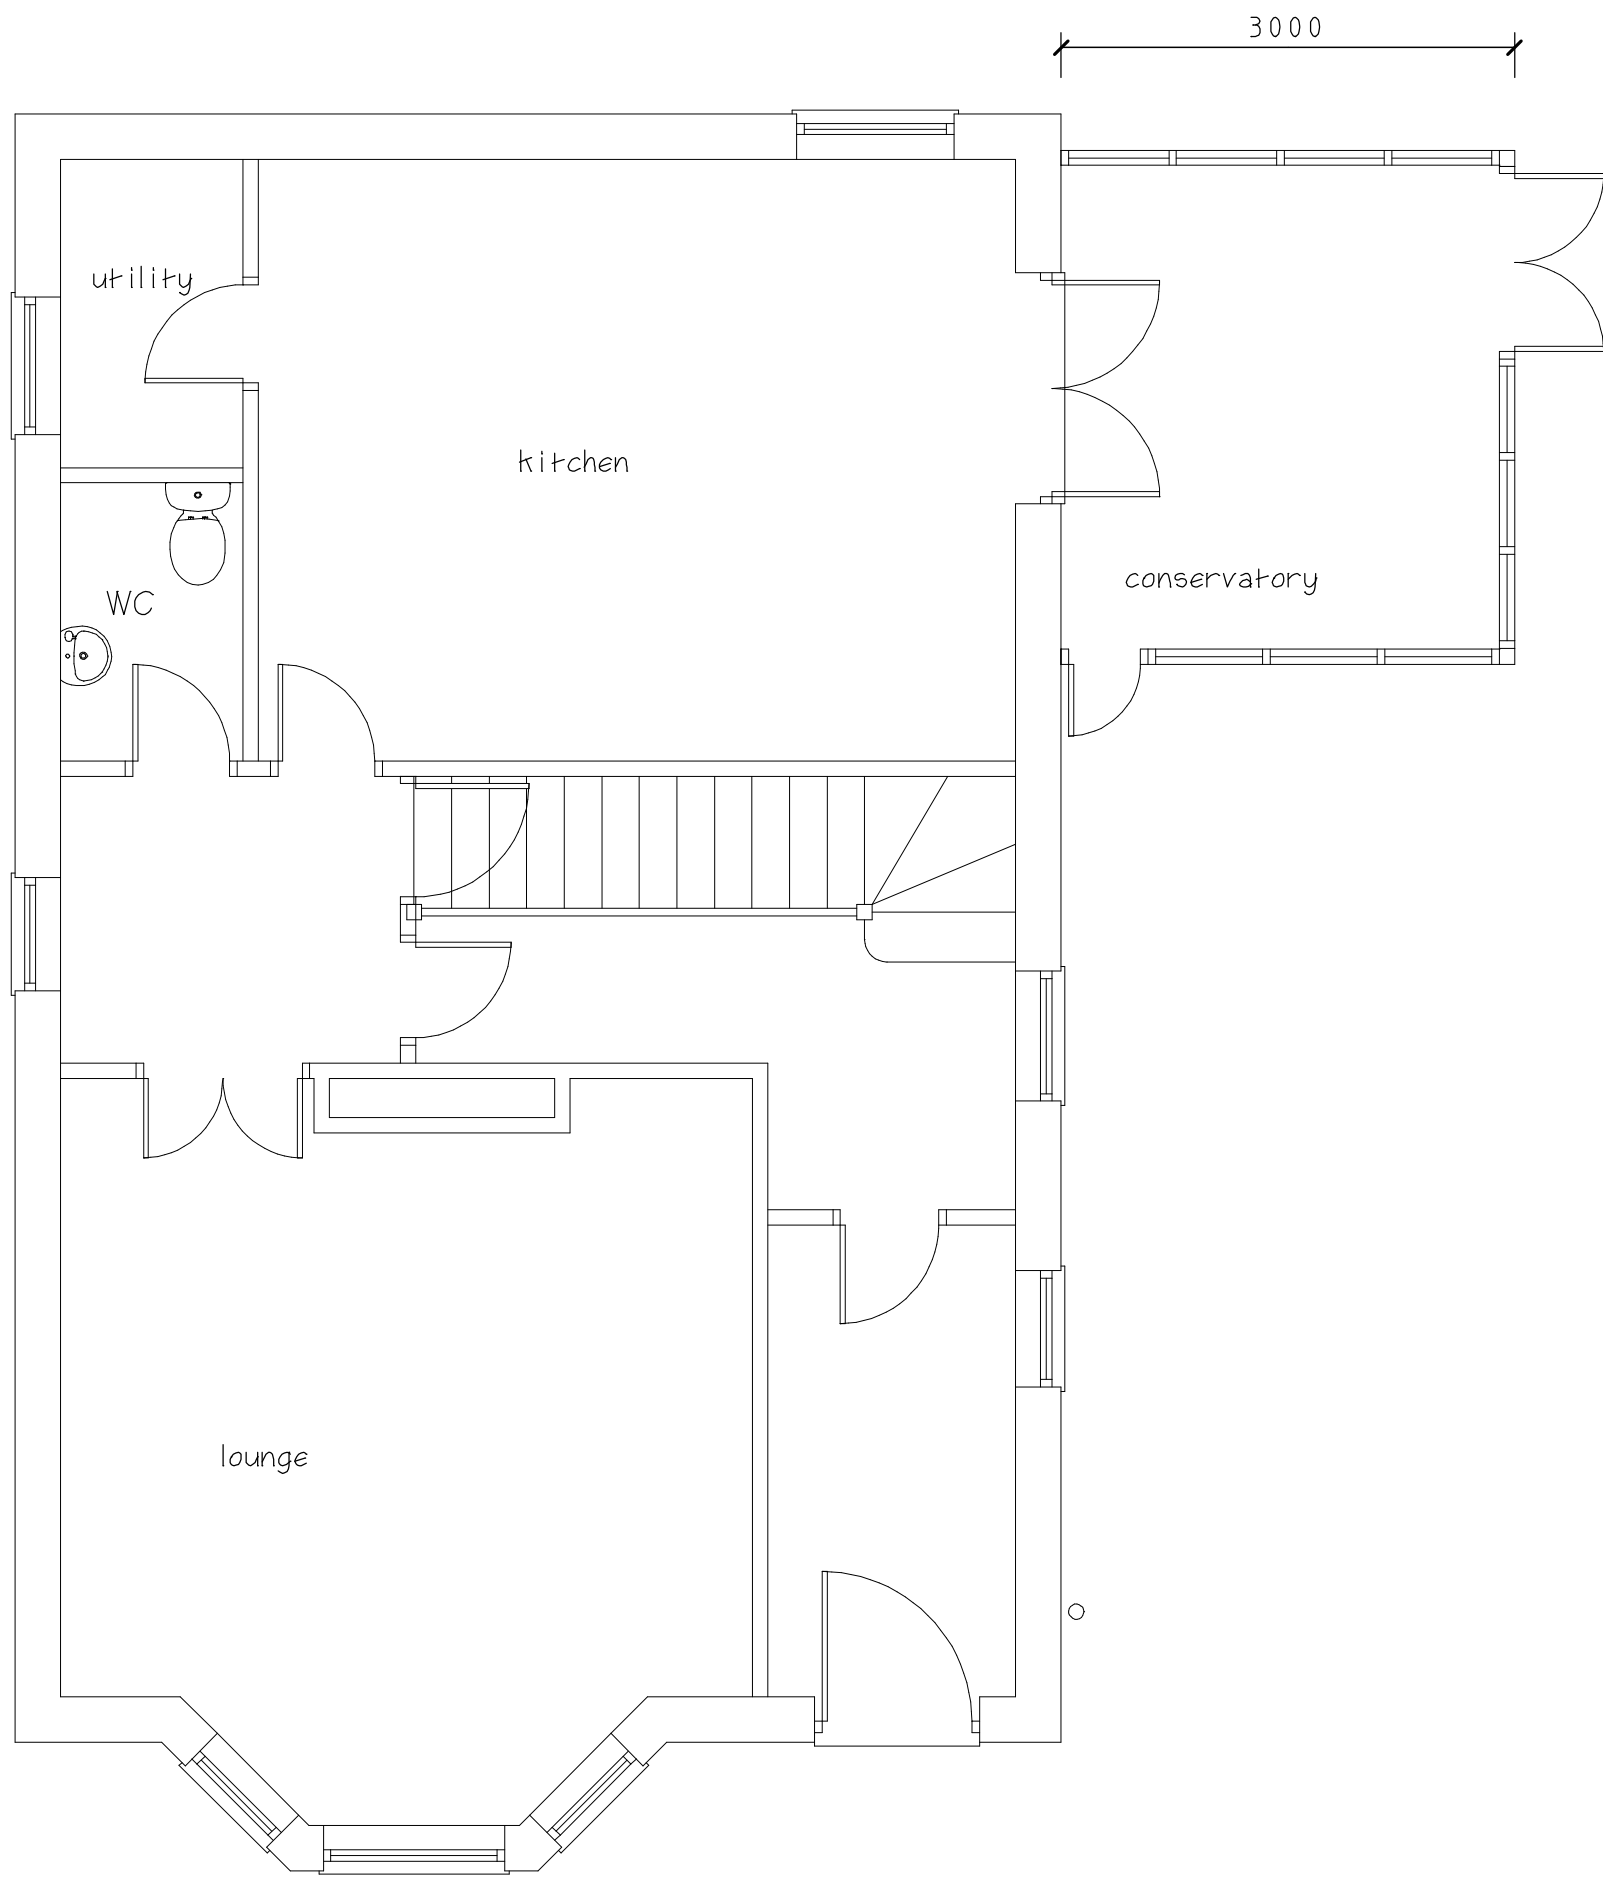

Existing Ground Floor Plan

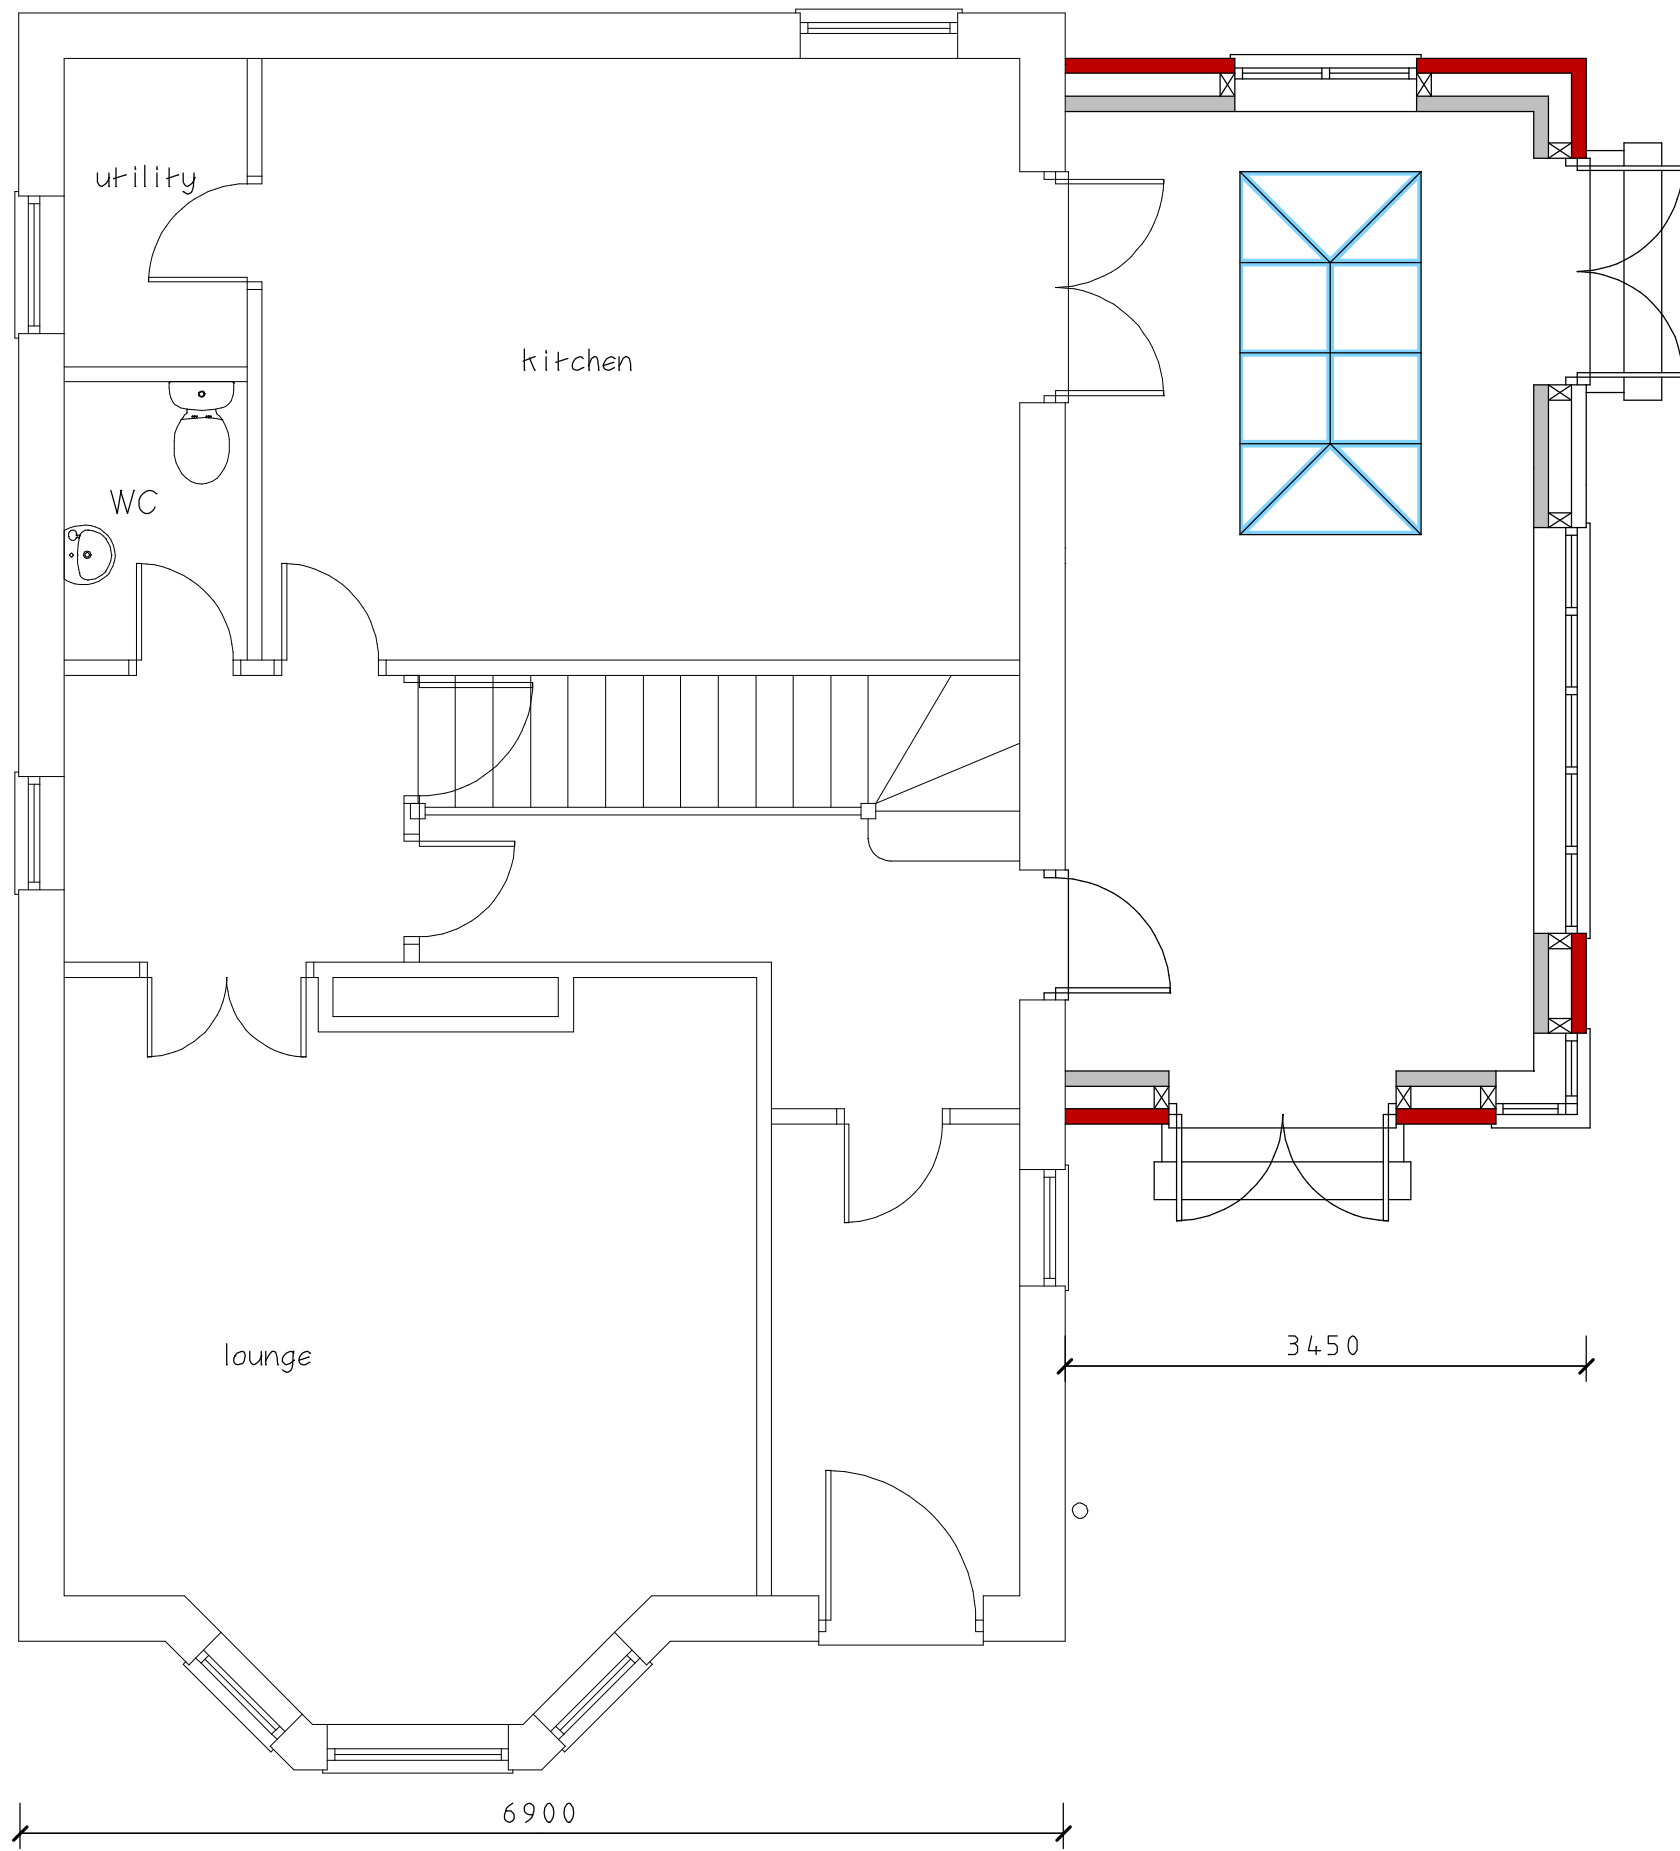

Proposed Ground Floor Plan

CLIENT
Edward Dowling

JOB TITLE
**24 Butt Lane
Hinckley
Leics
LE10 1LD**

DRAWING TITLE
**Proposed Extension
To The Side Of
Link Detached House**

SCALE 1:50 & 1:100	SHEET A1	DATE Jan 2026	DRAWN BY A Moore
-----------------------	-------------	------------------	---------------------

ANDREW MOORE
ARCHITECTURAL SERVICES
Tel; 07973397765
Email;andrewmoore@workmail.com

DRG NO 1717	SHEET NO
-----------------------	----------