


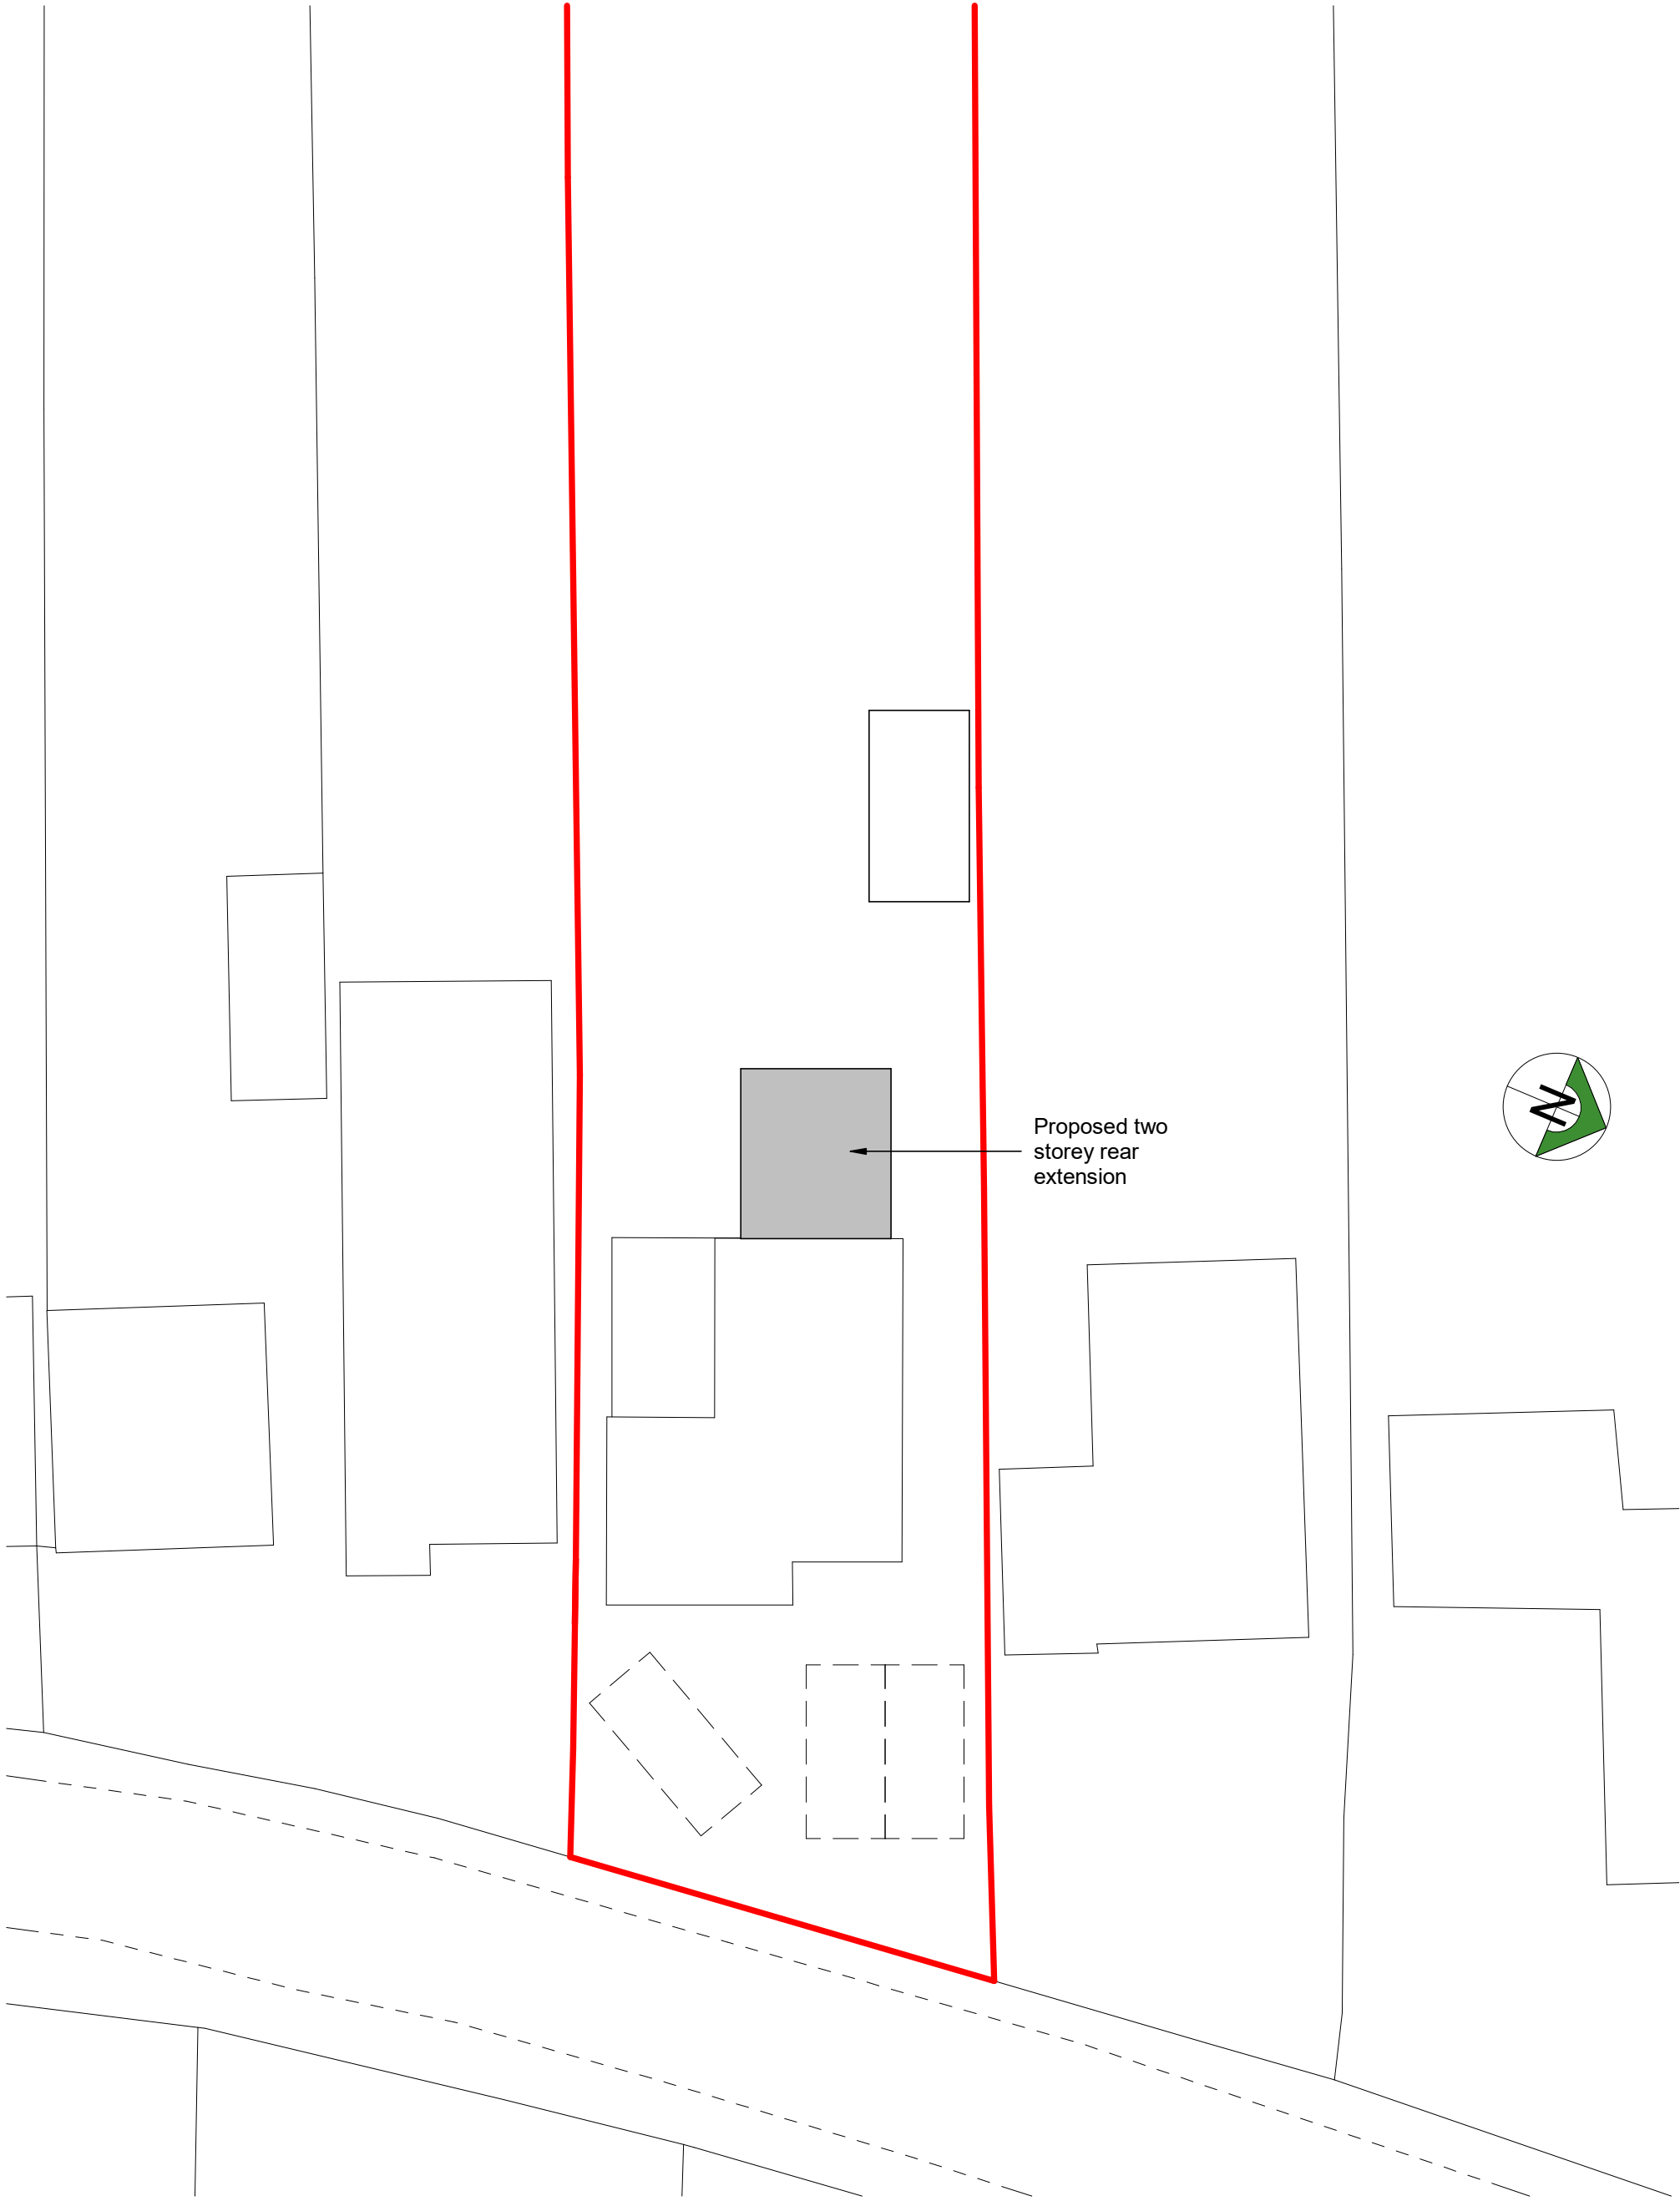

Client Mr & Mrs Jordan				HAYWARD architects	
Project The Briary Bullfurlong Lane Burbage	Scale 1:100	Sheet A3	Job No. 25 / 51	19 Station Road Hinckley Leicestershire LE10 1AW	Tel: 01455 635 665 www.haywardarchitects.co.uk
	Date June 2025	Drawing No. 05c			
Drawing Proposed Site Plan	Author MO	Checked by ZM	Drawing Status PLANNING		

THE COPYRIGHT OF THIS DRAWING IS VESTED IN HAYWARD ARCHITECTS LTD.
REPRODUCTION IN ANY FORM, EITHER IN WHOLE OR IN PART IS FORBIDDEN WITHOUT THE PRIOR WRITTEN PERMISSION
OF THE COPYRIGHT HOLDER. DO NOT SCALE FROM DRAWING AND ONLY FIGURED DIMENSIONS ARE TO BE USED