



A	01.03.23	AMENDED TO SUIT PLAN
B	02.03.23	LEVELS AMENDED
C	02.03.23	EXTENSION AMENDED
D	03.03.23	STATUS CHANGED TO PLANNING
E	14.03.23	SCALE BAR ADDED

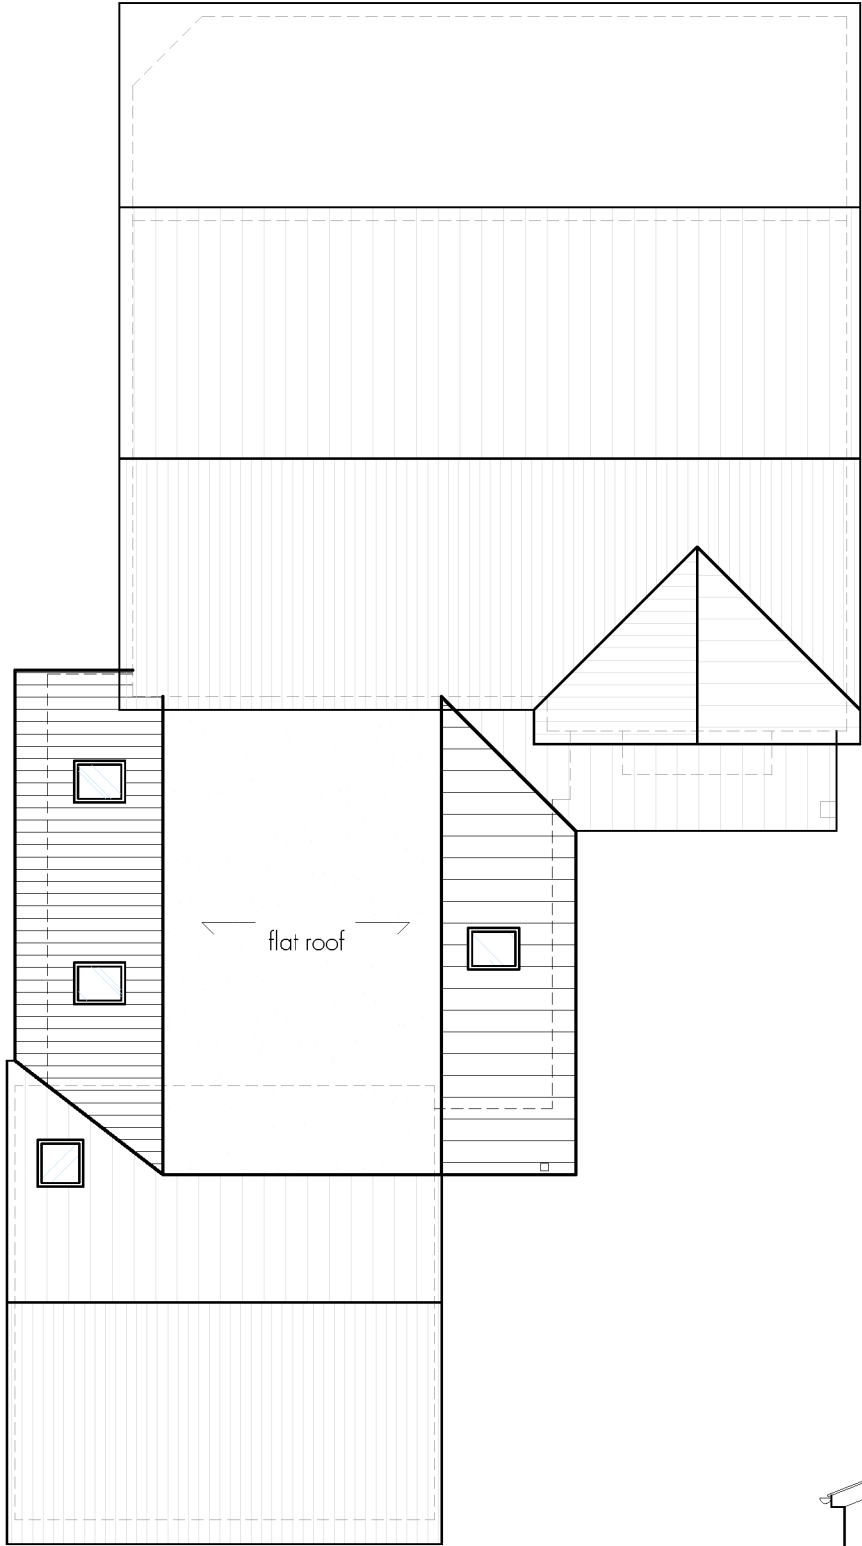

Proposed Roof Plan

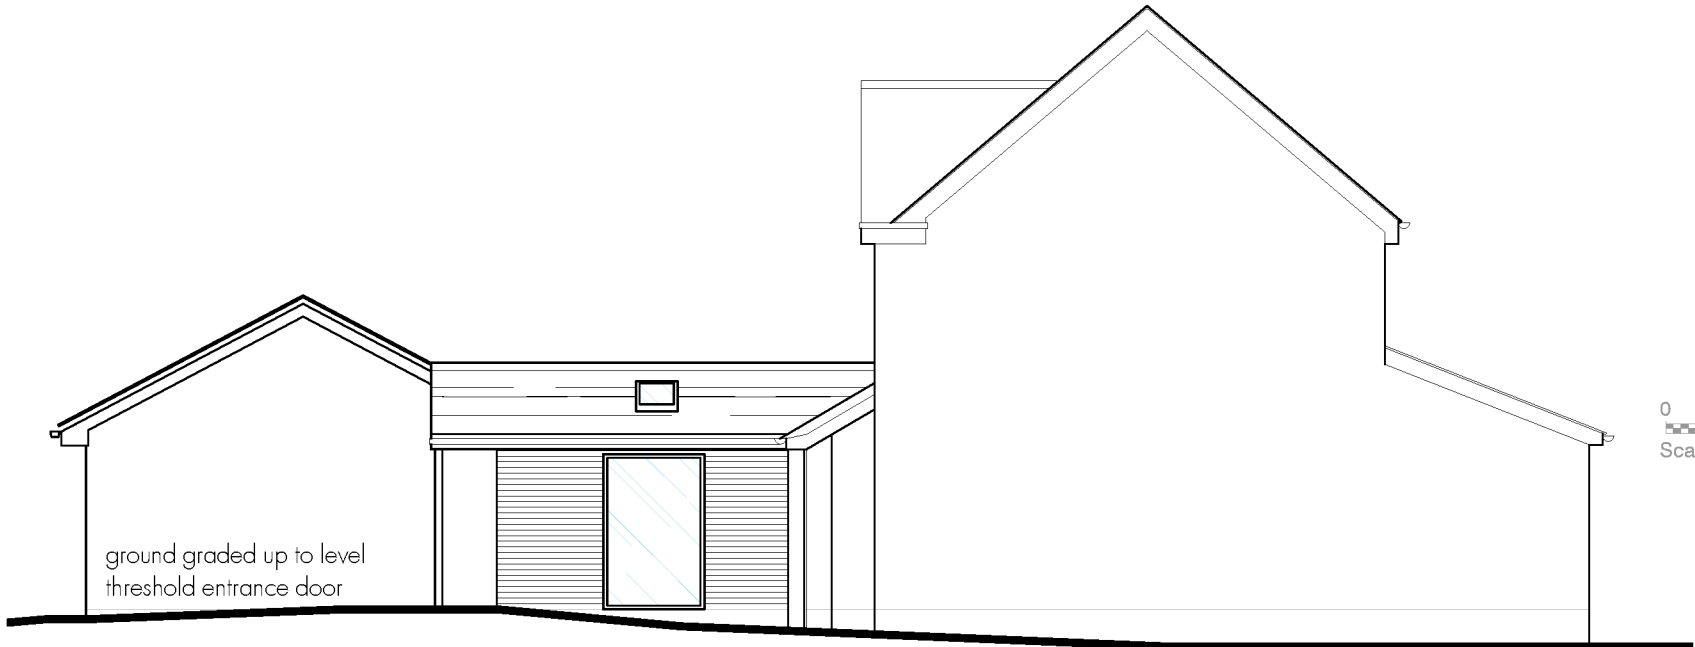

Proposed South Elevation




DISCLAIMER NOTES
DRAWING SUBJECT TO FOLLOWING CONDITIONS:


SITE LEVEL SURVEY
CONFIRMATION OF LEGAL BOUNDARY & EASEMENTS
GROUND INVESTIGATION BY OTHERS
STATUTORY AUTHORITY SERVICES INVESTIGATION
PLANNING AUTHORITY COMMENTS/APPROVAL
HIGHWAY AUTHORITY COMMENTS/APPROVAL
CONSERVATION OFFICER COMMENTS/APPROVAL
BUILDING CONTROL OFFICER COMMENTS/APPROVAL
FLOOD RISK ASSESSMENT
PARTY WALL ACT 1996



0116 286 6370
enquiries@rmjames.co.uk
www.rmjames.co.uk

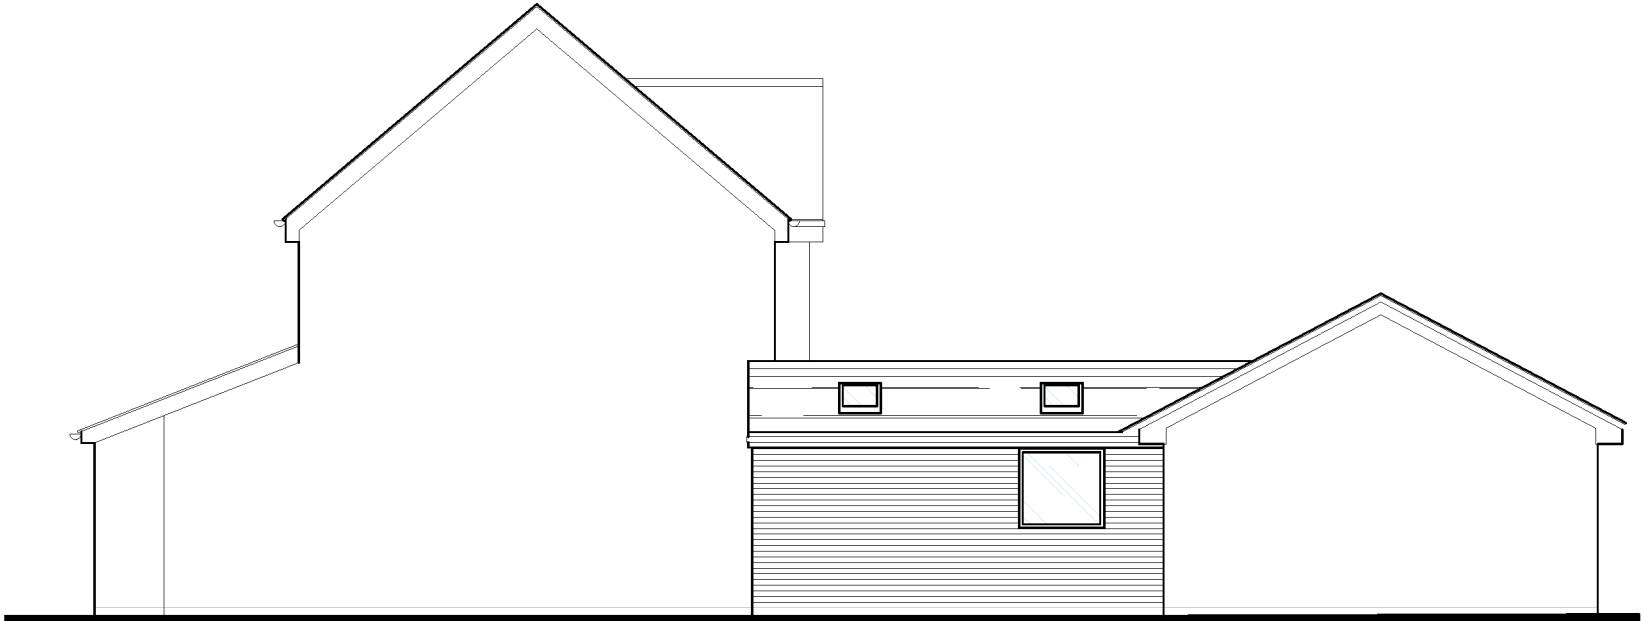

Proposed North Elevation

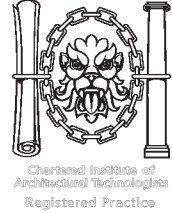CLIENT Bob Smallman			
PROJECT Proposed Granny Annexe 3 Benbow Close, Hinckley LE10 1RQ			
DRAWING Proposed Roof Plan and Elevations			
SCALE 1:100 @ A3		DATE February 2023	
STATUS PLANNING			
PROJECT No 23/380		DRAWING No 23/380 SK02	REVISION E