




Side Elevation




Front Elevation




Side Elevation

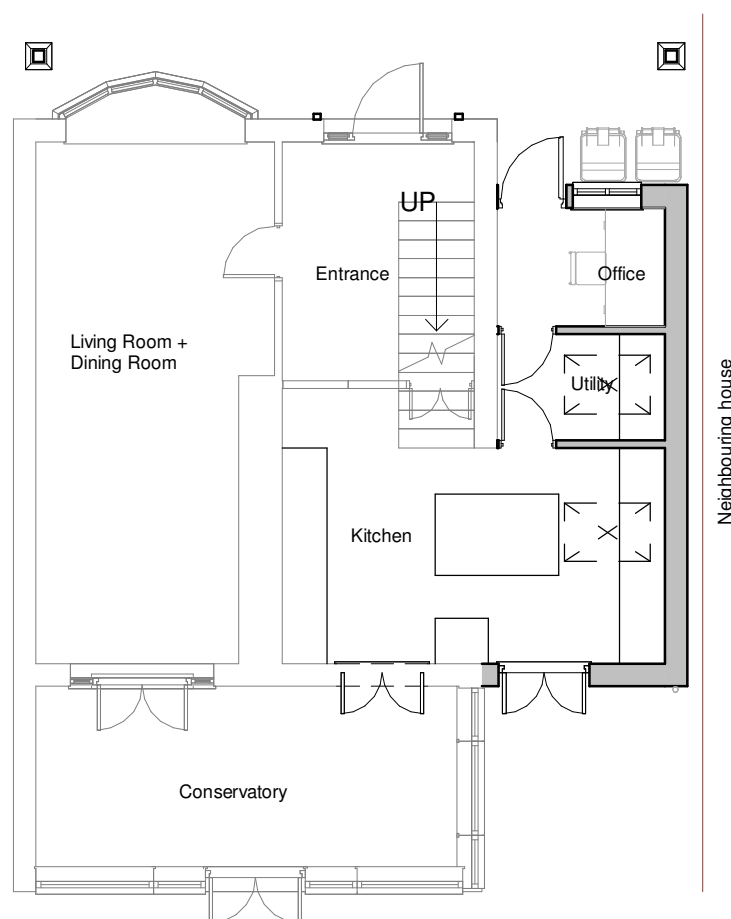

Ground Floor Plan

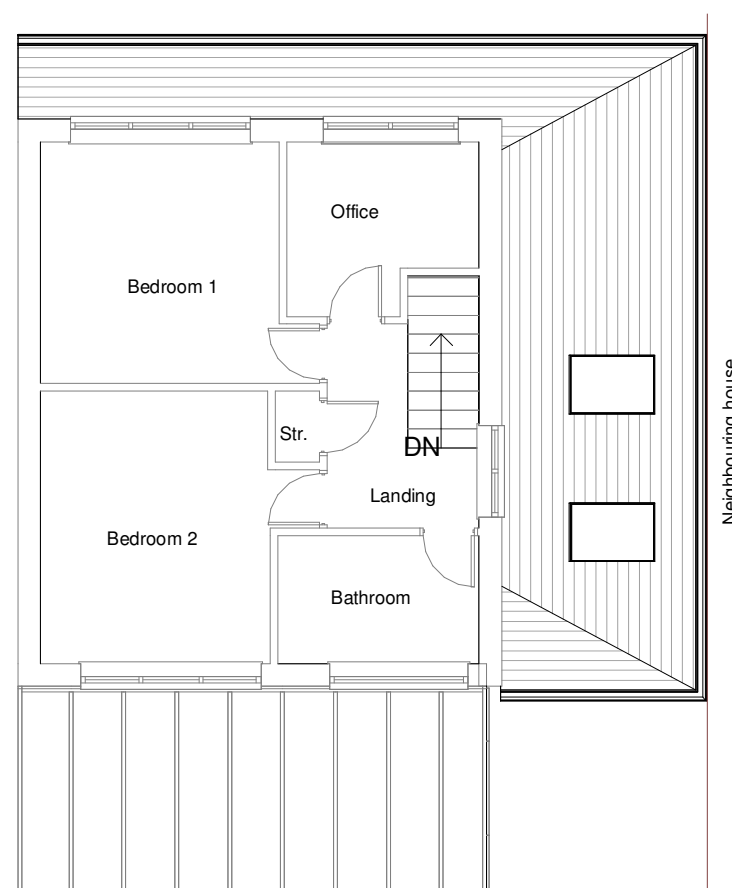

First Floor Plan

 

Rear Elevation

Client Mr and Mrs Watson				hayward ARCHITECTS LTD	
Project Extention and Alteration Stanley Road Market Bosworth	Scale 1:100	Sheet A3	Job No. 22 23		
Drawing Scheme 5	Date 04/22	Author WNF	Checked by	Drawing No. 06	19 Station Road Hinckley Leicestershire LE10 1AW Tel: 01455 635 665 Fax: 01455 618 971 www.hayward-architects.co.uk
THE COPYRIGHT OF THIS DRAWING IS VESTED IN HAYWARD ARCHITECTS LTD. REPRODUCTION IN ANY FORM, EITHER IN WHOLE OR IN PART IS FORBIDDEN WITHOUT THE PRIOR WRITTEN PERMISSION OF THE COPYRIGHT HOLDER. DO NOT SCALE FROM DRAWING AND ONLY FIGURED DIMENSIONS ARE TO BE USED				Drawing Status Proposed	