


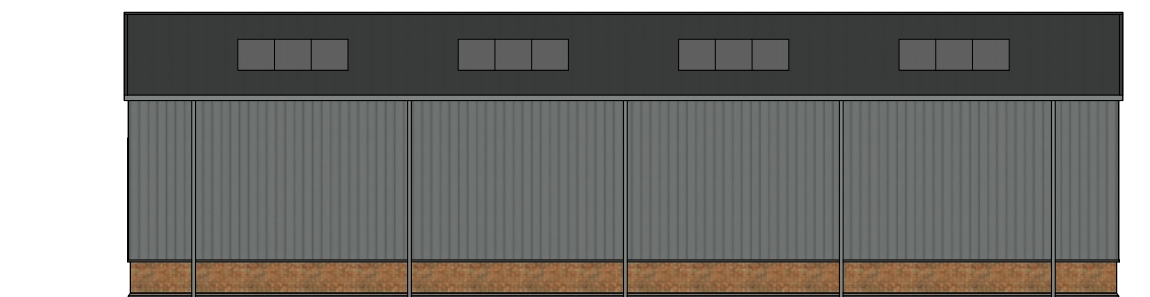

Proposed Rear Elevation
Scale: 1:200



Proposed Front Elevation
Scale: 1:200



Proposed Side Elevation
Scale: 1:200



Proposed Side Elevation
Scale: 1:200



The Old Snooker Room | Bawtry
Road | Blyth
Workshop | S81 8HG

t: 01909 591871
e: chrisyorke@btinternet.com

www.yorkearchitecture.com

Proposed Commercial Unit

Kirkby Moats Farm,
Newbold Road,
Kirkby Mallory

Project

Proposed Elevations

PC504/04

Drawing

Date
09.03.2023

Drawn By
TG

Scale
1:200

Sheet Size
A3

Revision
-



All dimensions given are to assist in the pricing of works. It is the responsibility of the person carrying out the works to verify all dimensions on site prior to placing orders or carrying out works.

Note

