




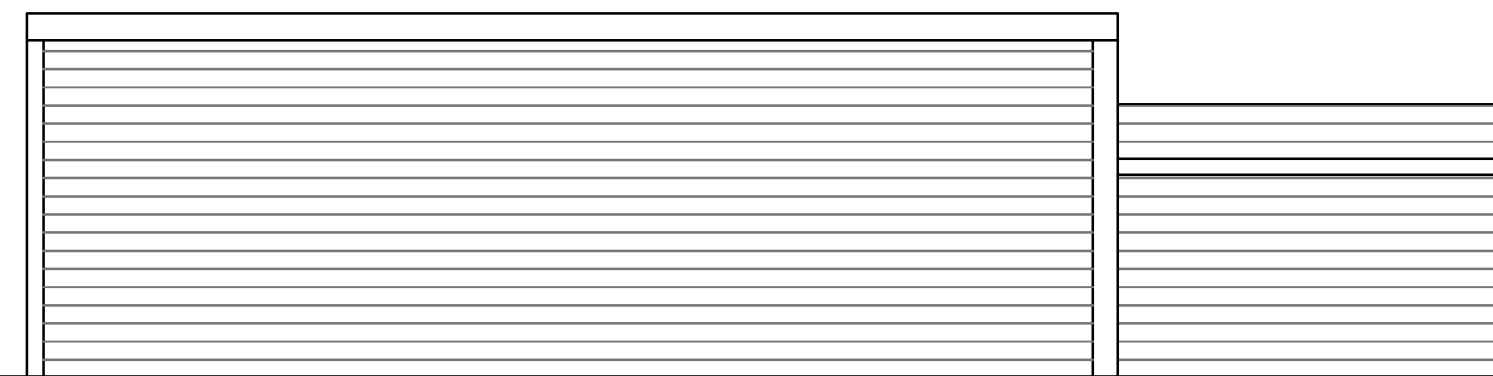

Rear Elevation 1:50

 


Side Elevation 1:50

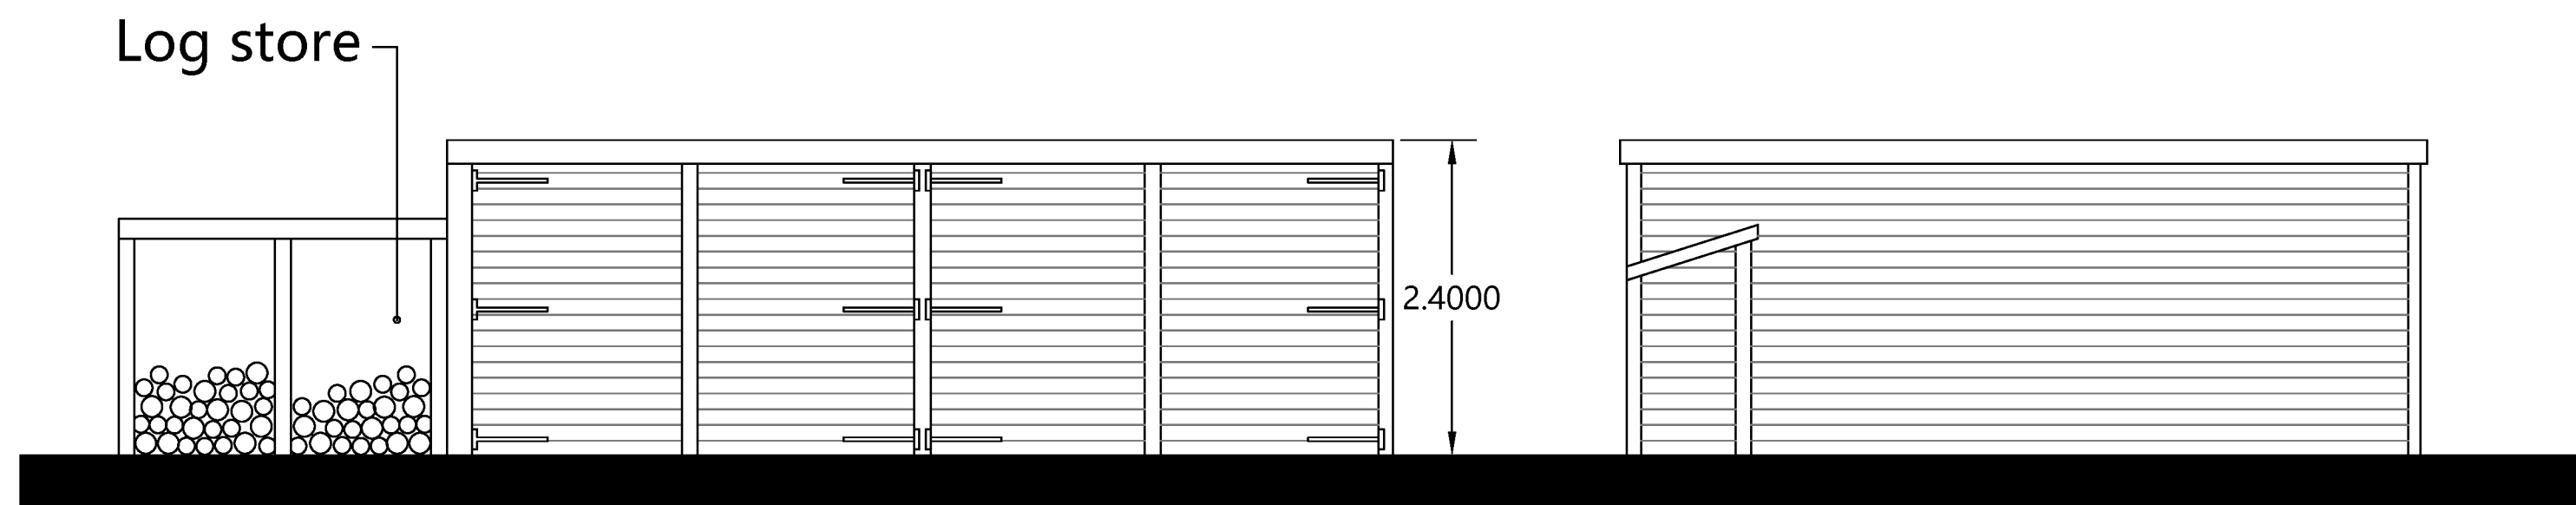

Front Elevation 1:50

Side Elevation 1:50

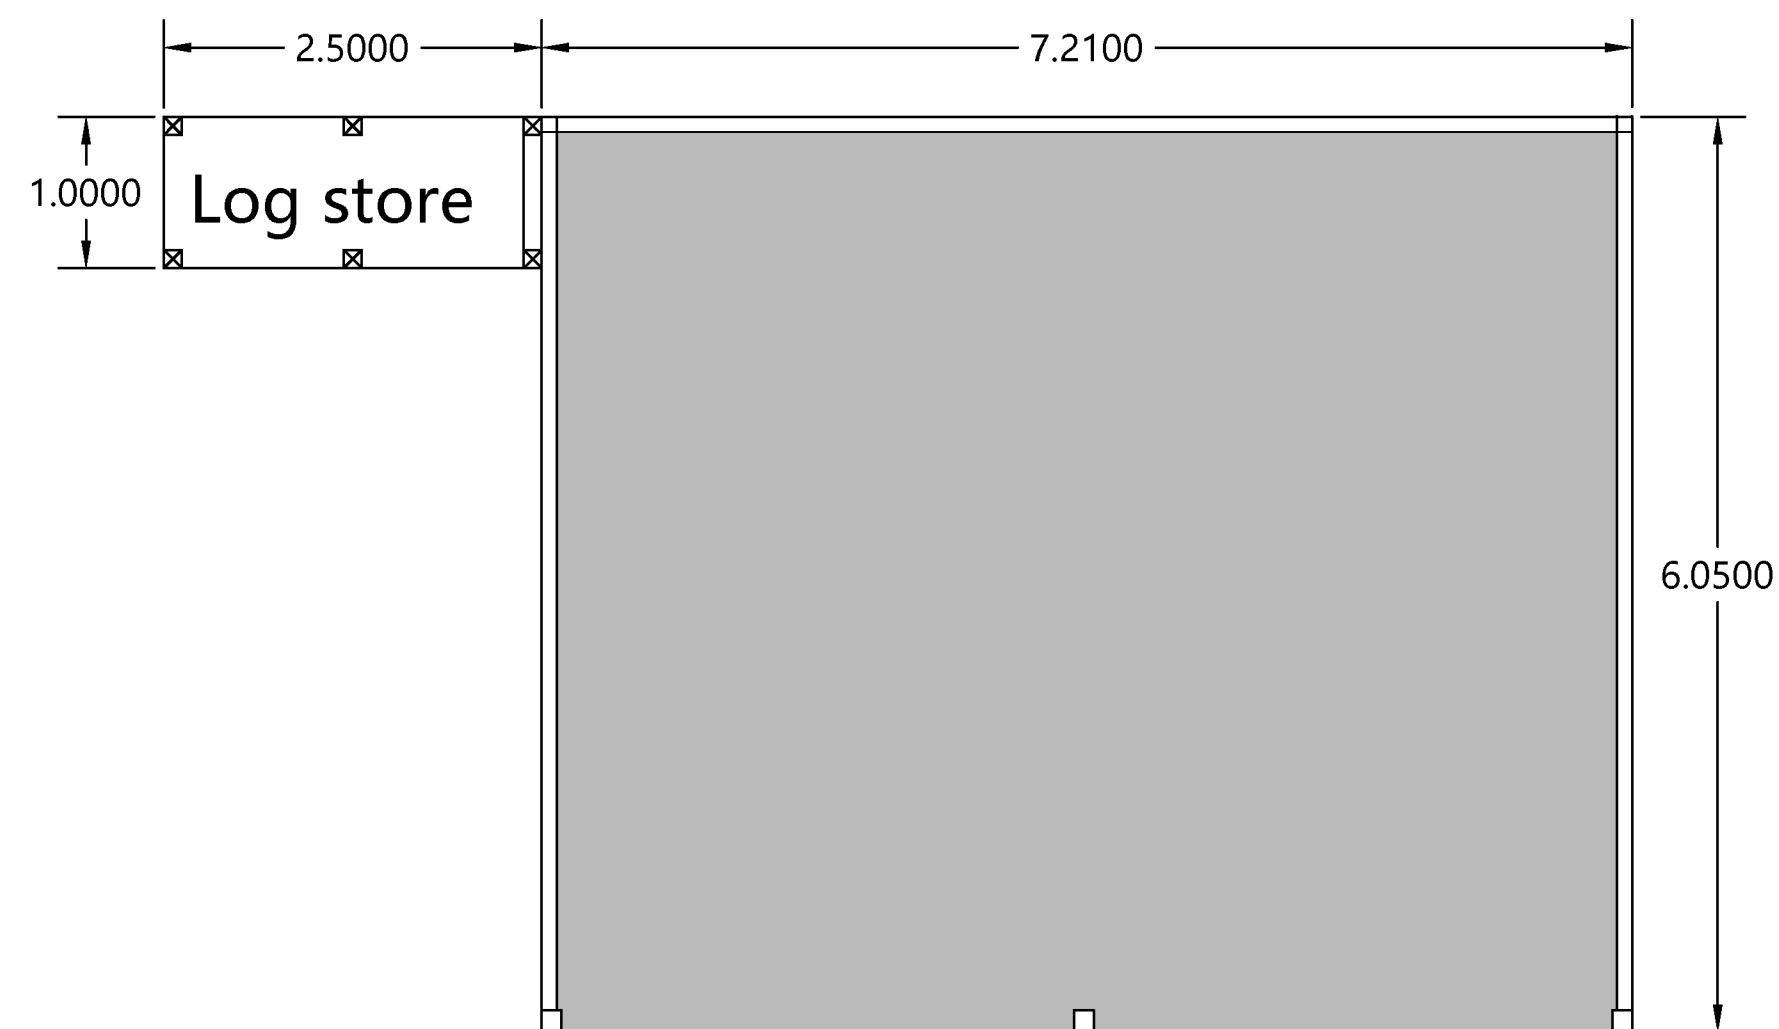

Plan 1:50

Site Plan

Site Layout

Scale. 1:50@ A2 Date. March 23

Dwg No. 1003 Revision. -

Brook House Consulting

**BHC**

72 Boston Road  
 Leicester  
 LE4 1HB

Tel:- 0116 2169415 E mail:- mail@brookhouseconsulting.com