
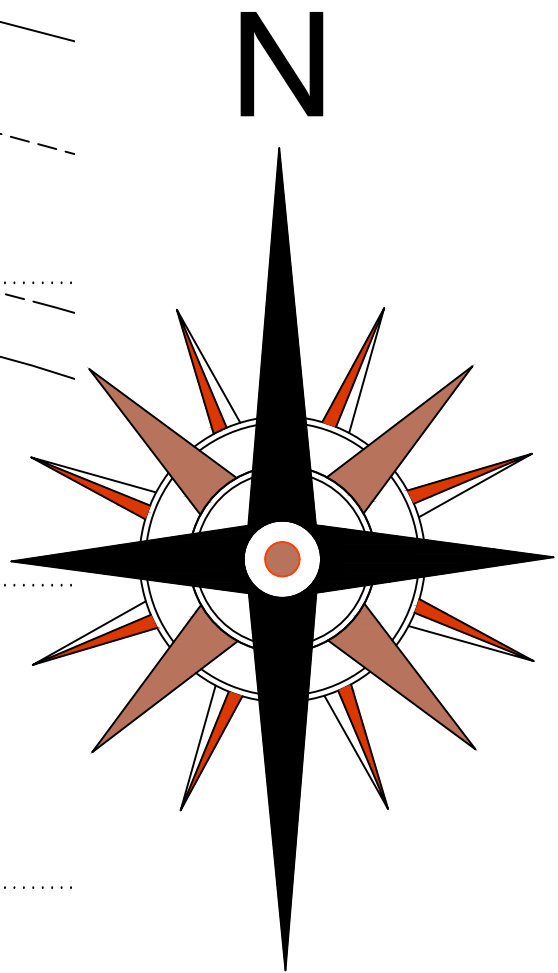


This drawing is protected under the
copyright designers & patents act
1988.
plotted dimensions only are to be
taken as current information.
All dimensions are to be checked
and confirmed on site prior to any
works being undertaken.

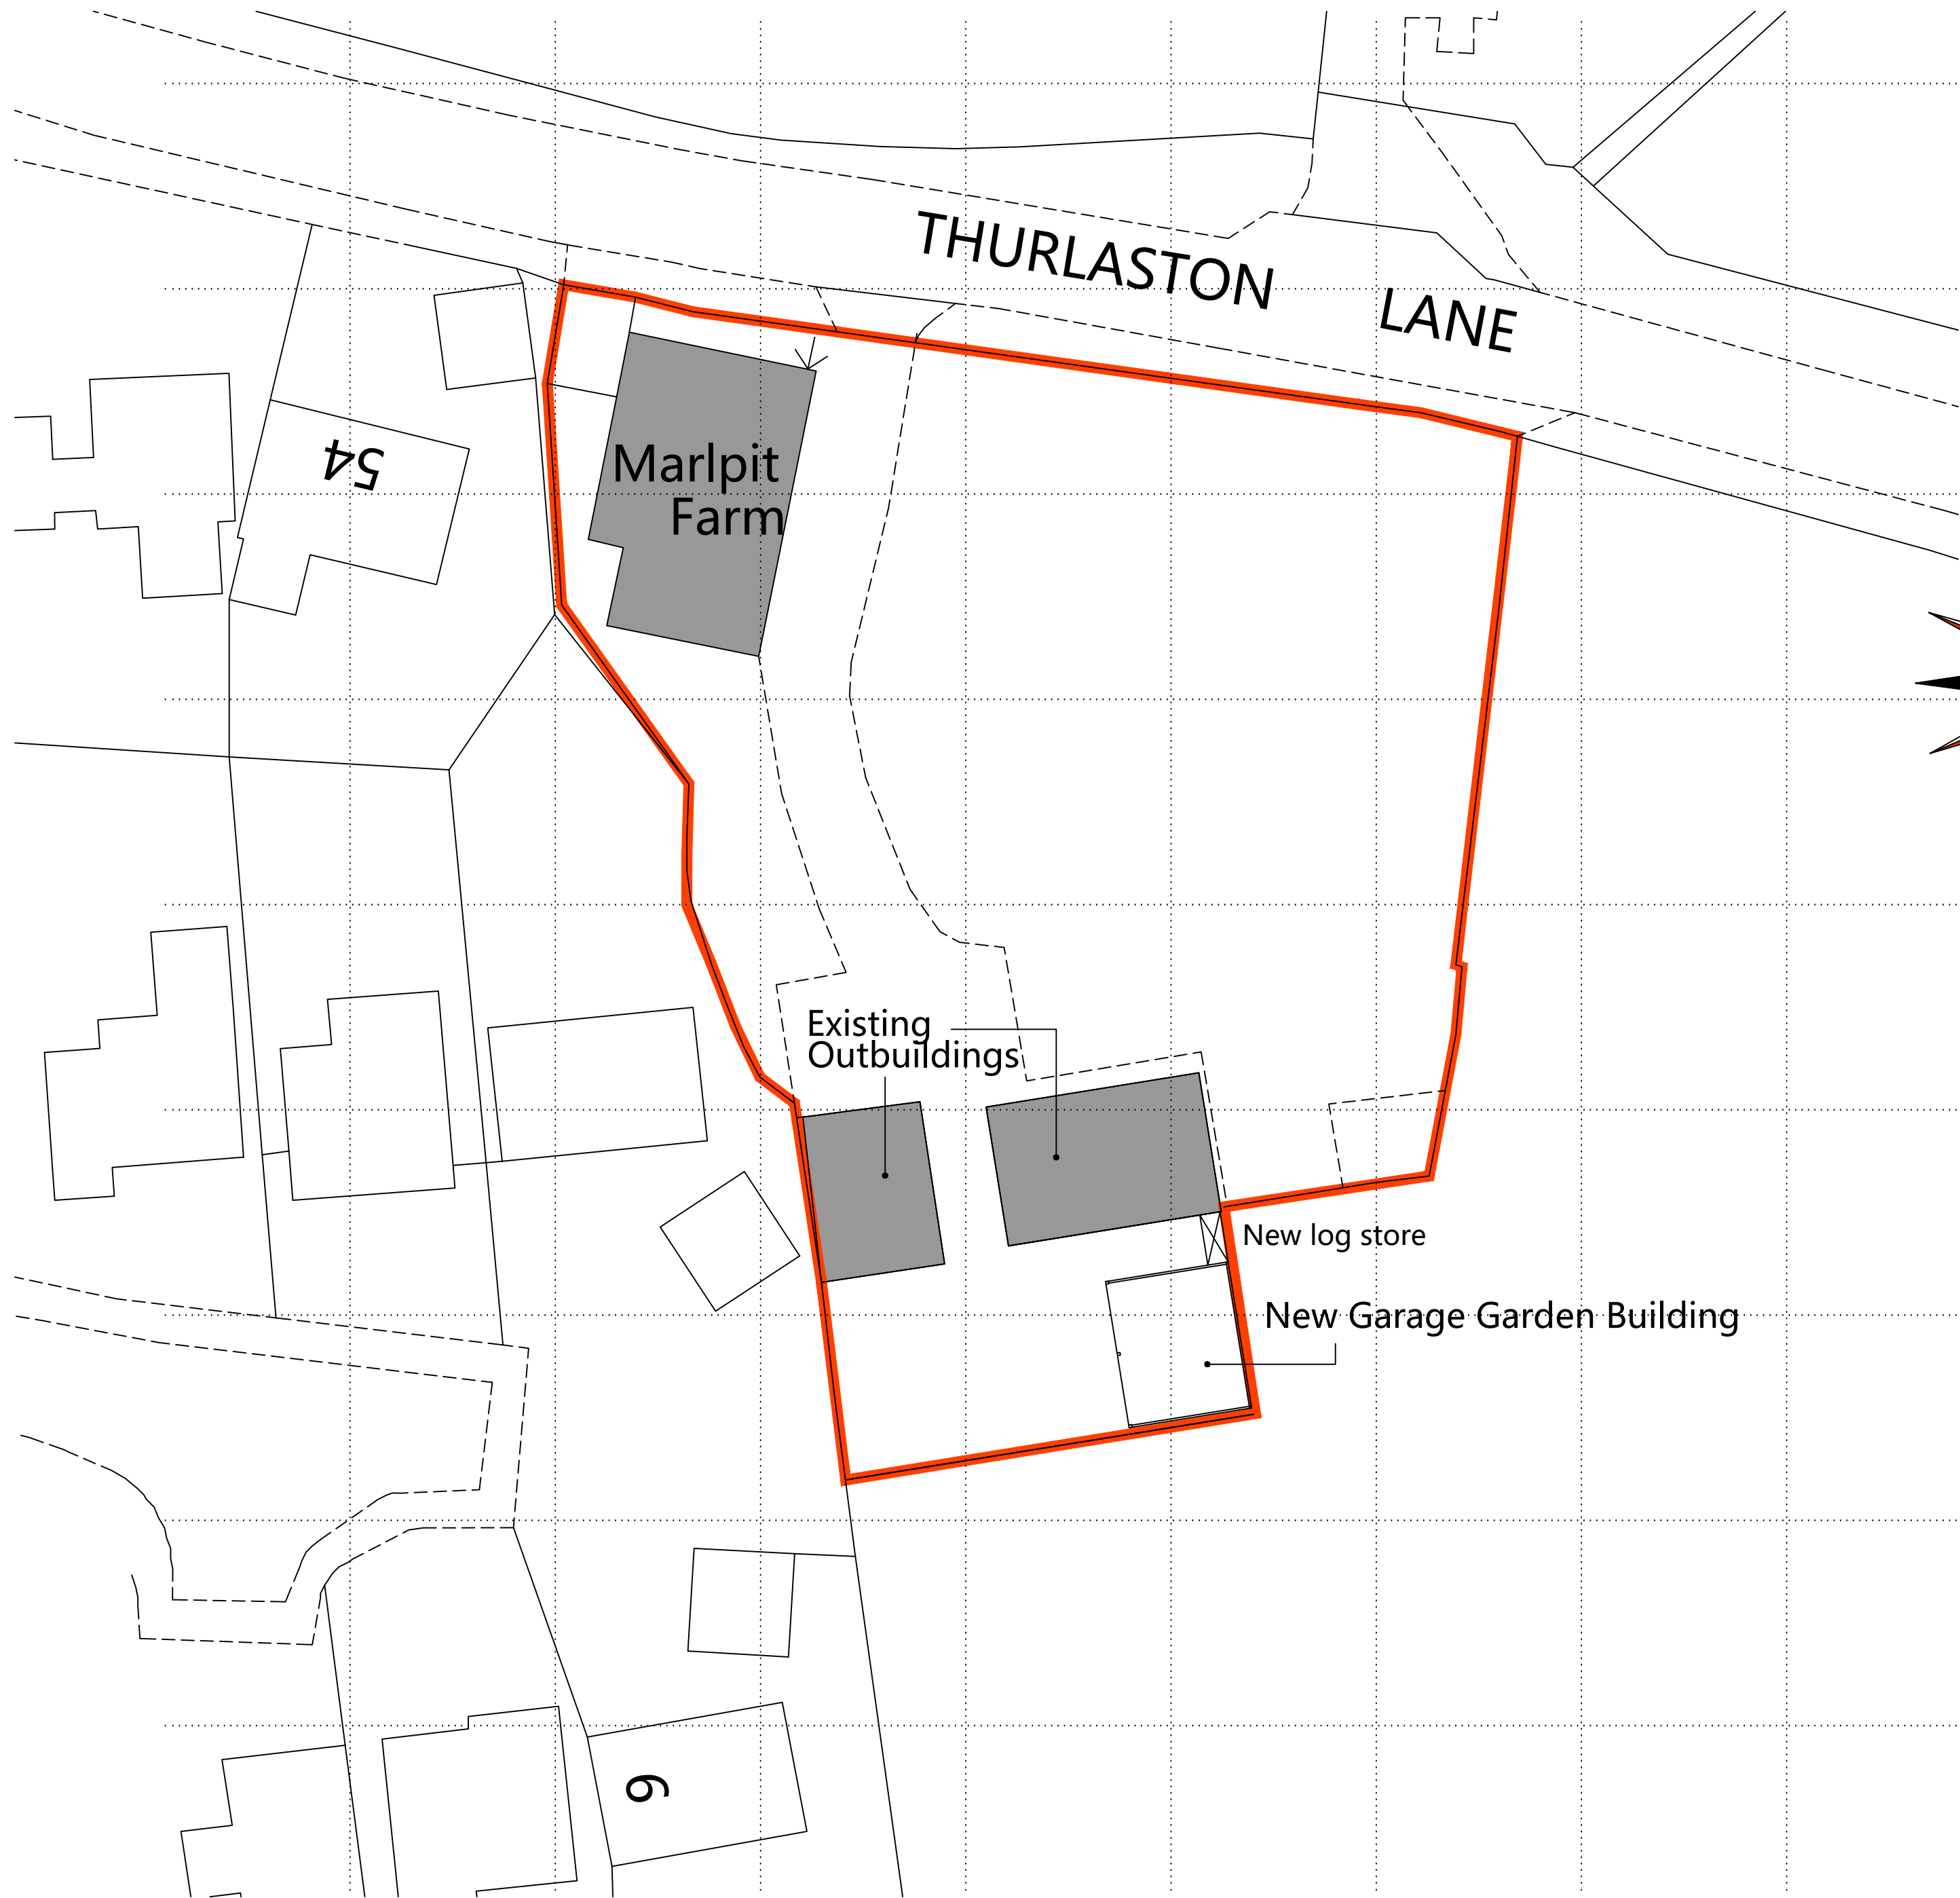

Site Plan

Site Layout

Scale. 1:250@ A2 Date. March 23

Dwg No. 1002 Revision. -

Brook House Consulting

BHC

72 Boston Road
Leicester
LE4 1HB

Tel:- 0116 2169415 E mail:- mail@brookhouseconsulting.com