


68 Northfield Road , Hinckley LE10 0LJ

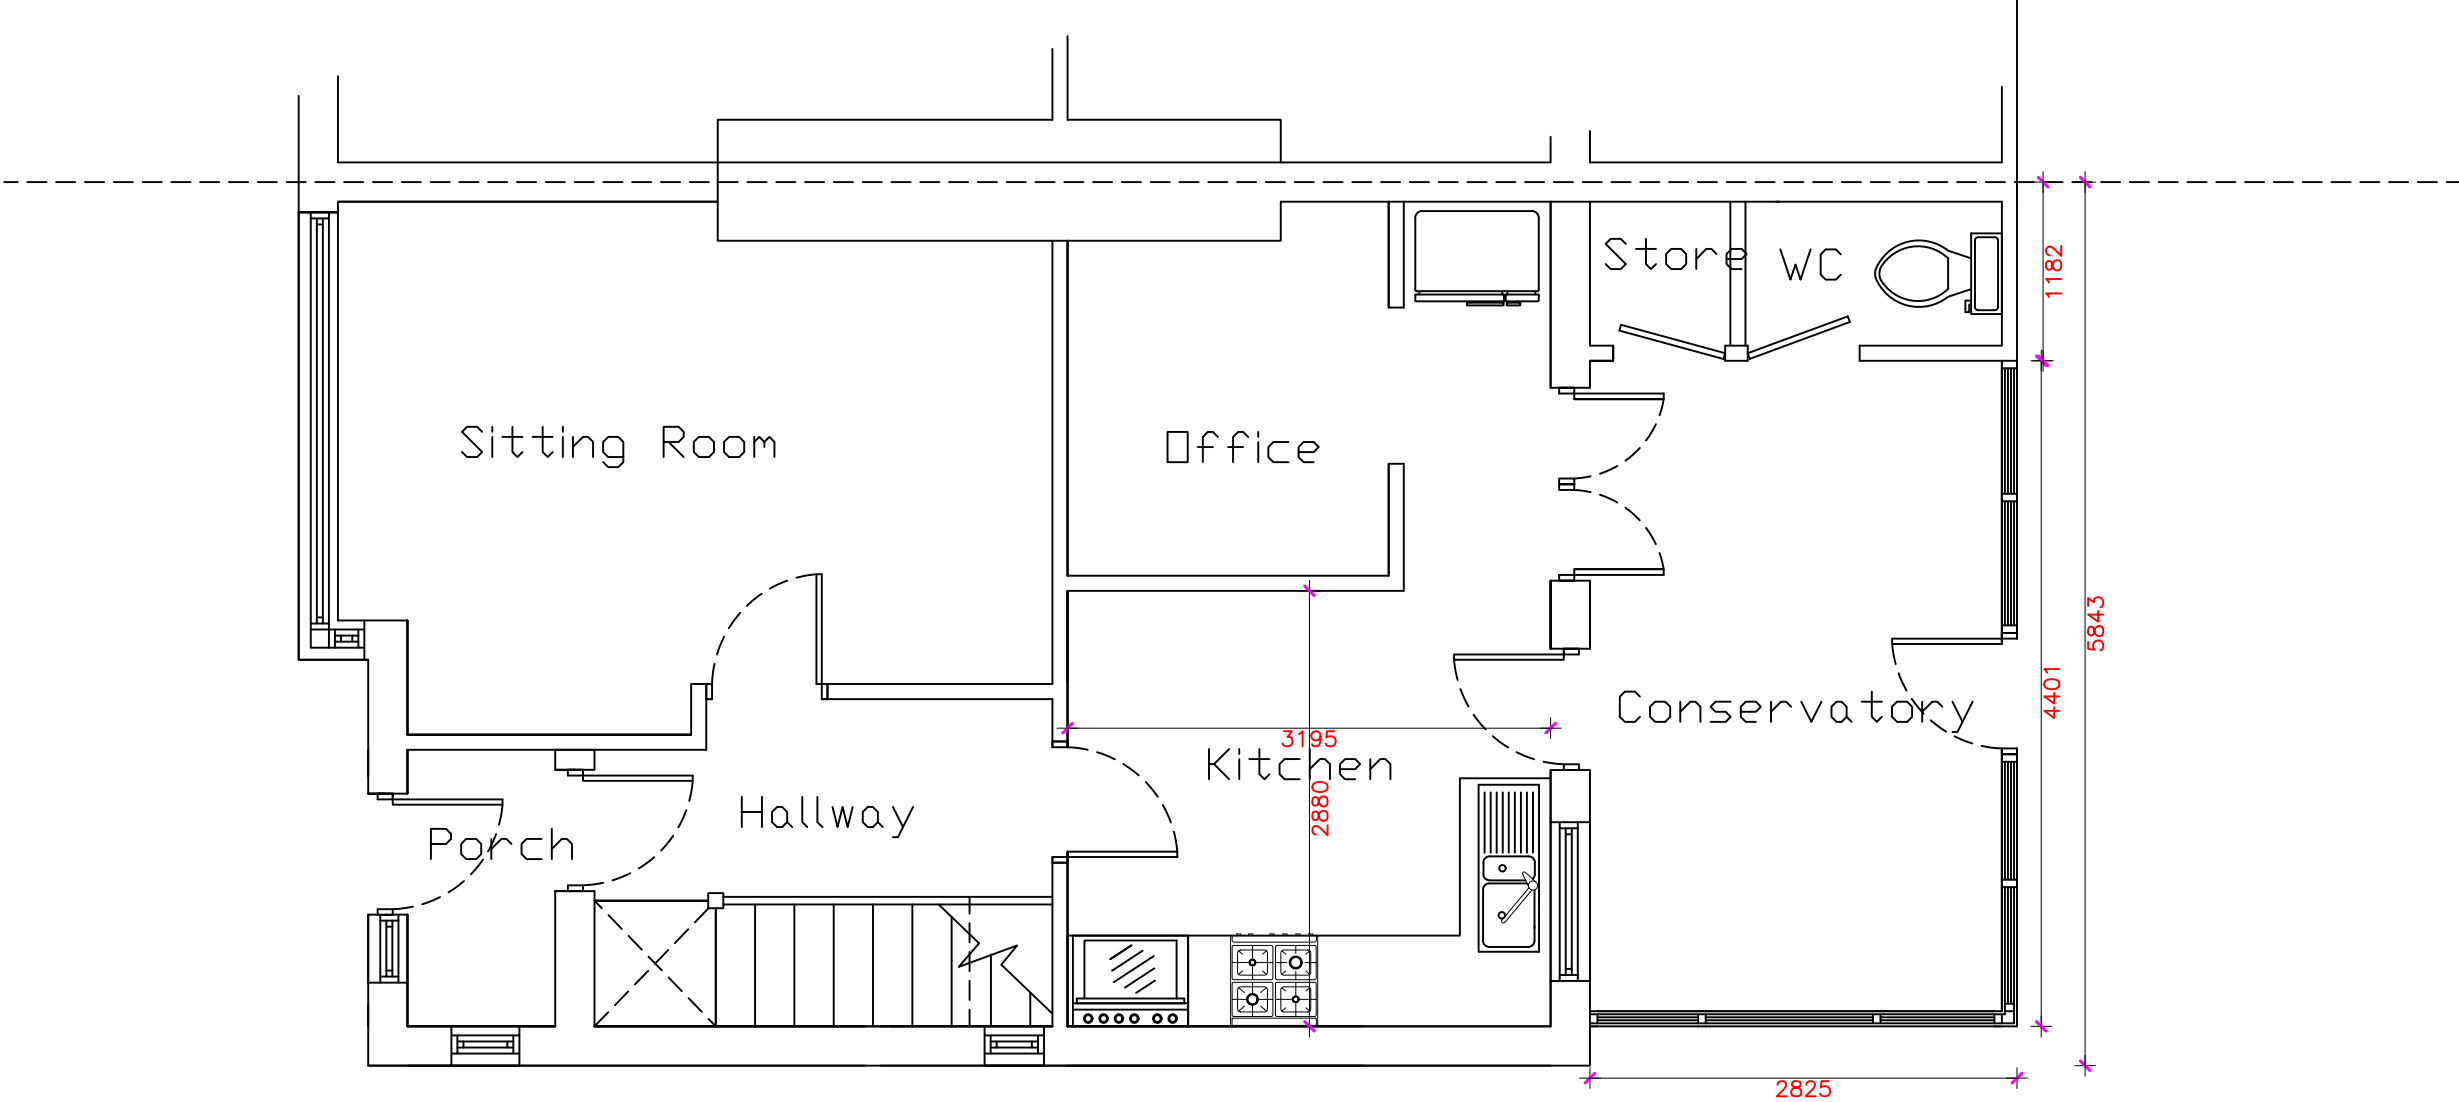

Existing Floor Plan Ground Floor

SCALE: 1: 50 @A3 Do not scale	SHEET 1 OF 5	DATE: September 2024
Project Details : Kitchen / Dining area extension to rear of property All dimensions indicated on plan should be checked on site prior to commencing works Any discrepancies should be reported back to client . This Plan should be read in conjunction with all other information supplied at the time.		
"Under the CDM regulations 2015, for all domestic construction or refurbishment works, contractors and principal contractors will automatically take on the client duties / responsibilities. Unless there is a written agreement between the client and the principal designer for the latter to carry out the client's duties."		