


| Rev. | Description             | Drwn | Chk. | Date     |
|------|-------------------------|------|------|----------|
| P01  | FIRST ISSUE             | KT   | KS   | 14/05/25 |
| P02  | ROOF REPAIRS NOTE ADDED | KT   | KS   | 15/07/25 |

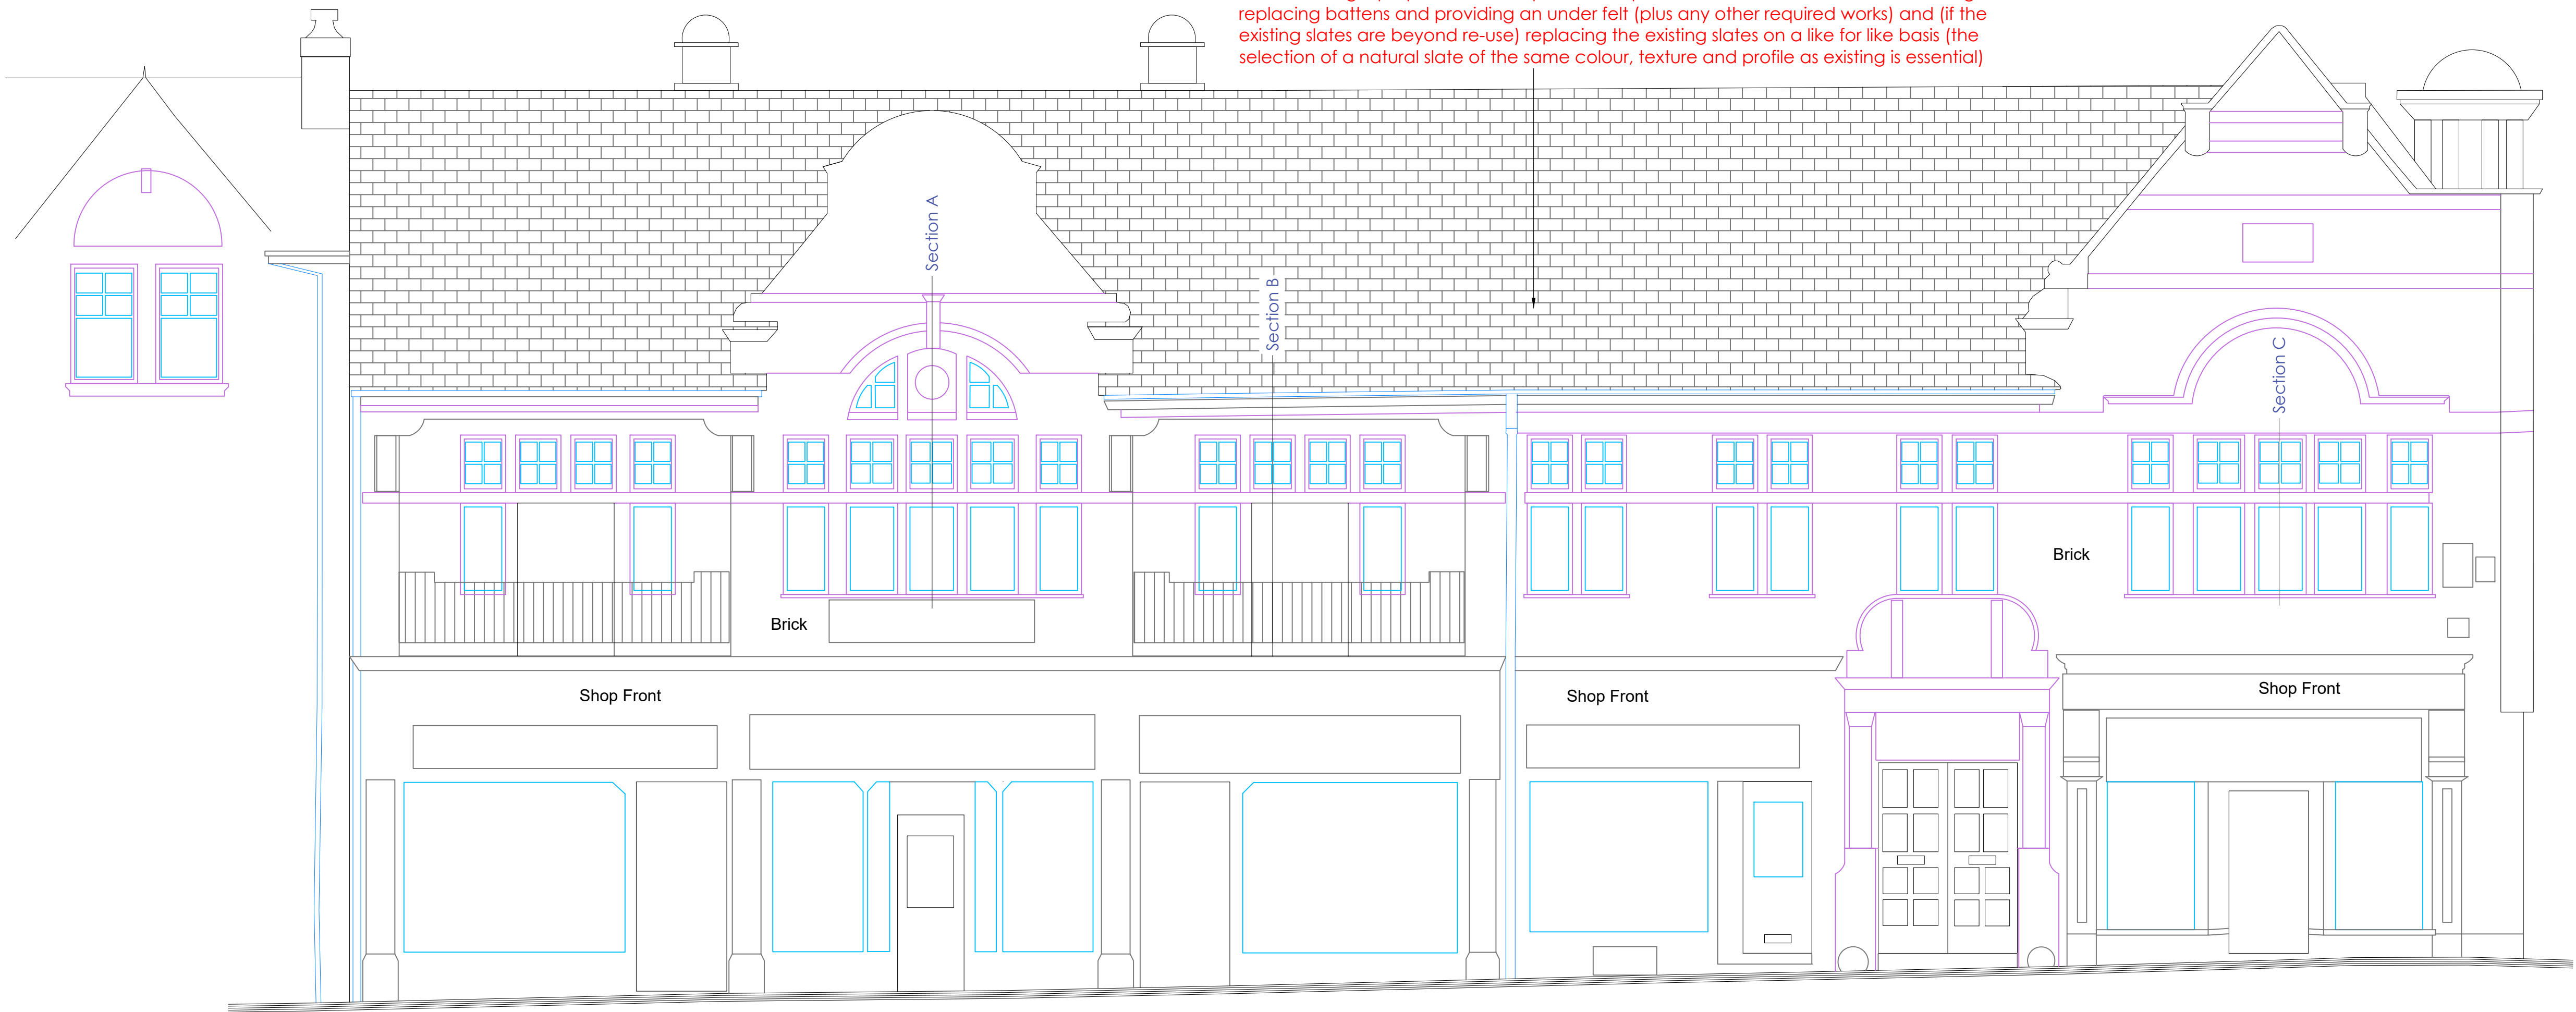

01 EAST ELEVATION  
Scale 1:50



02 NORTH ELEVATION  
Scale 1:50



Regent House, 7 Upper King Street  
Leicester, LE1 6XB  
t:0116 251 0606 | w:ds-a.co.uk | e:info@ds-a.co.uk

Project Details:  
8A Station House,  
Station Road,  
Hinckley,  
LE10 1AW

Drawing Name:  
ELEVATIONS

Drawing Stage: PLANNING

Drawn: KT Check: KS Date: 15/05/25 Scale: N/A

Drawing Number:  
23047 DSA XX XX DR A 1002 P02

