


Rev.	Description	Drwn	Chk.	Date
P01	FIRST ISSUE	KT	KS	14/05/25
P02	ROOF REPAIRS NOTE ADDED	KT	KS	15/07/25

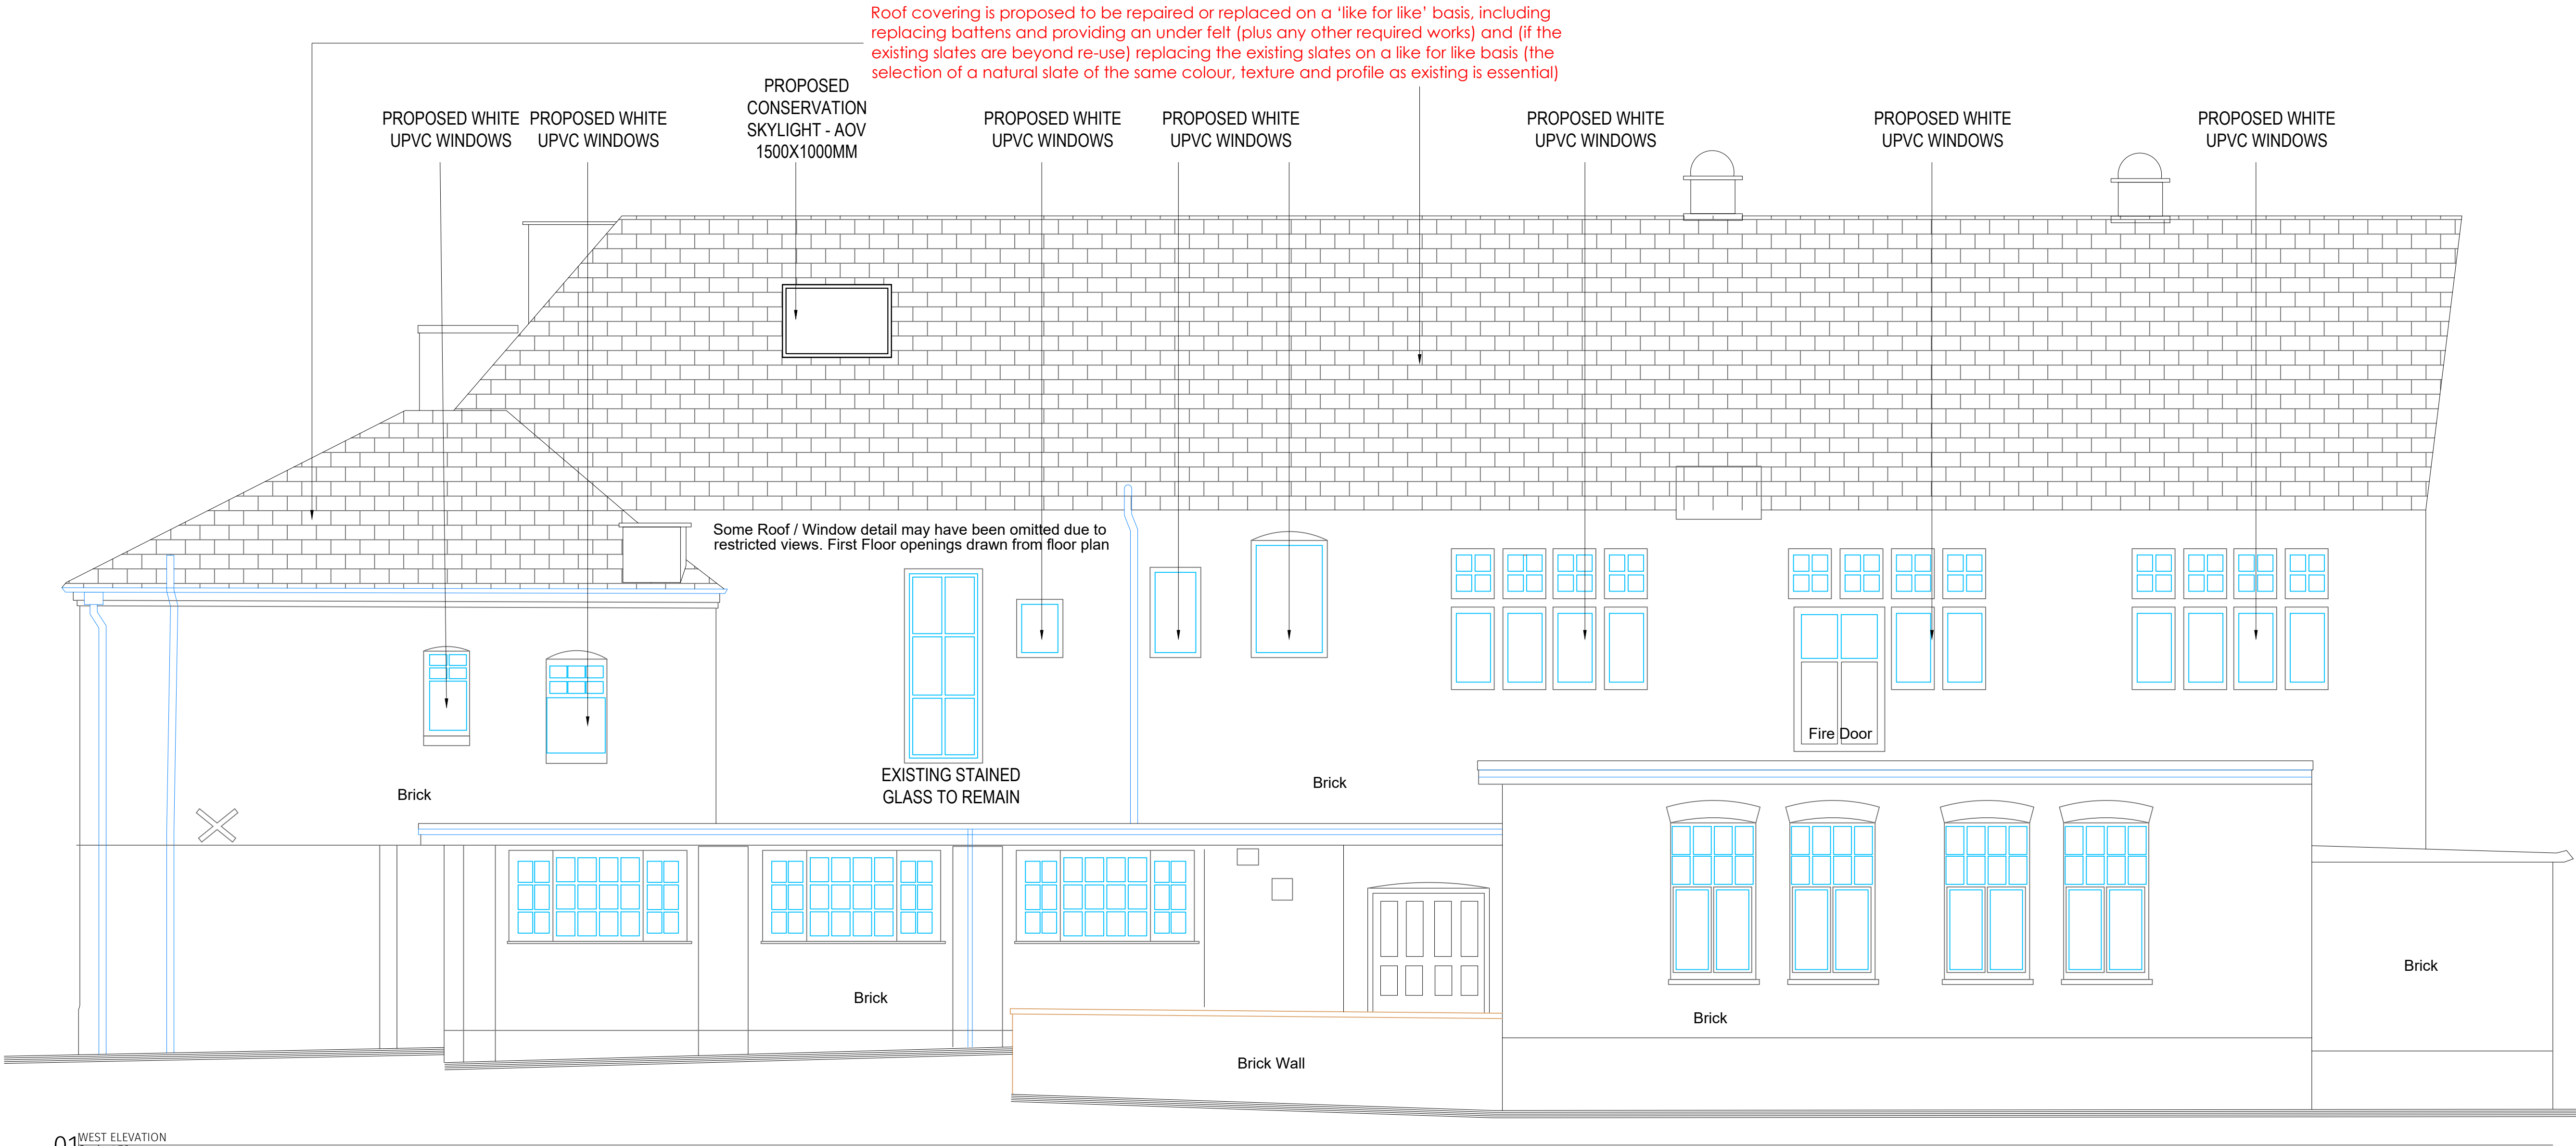

01 WEST ELEVATION
Scale 1:50



Regent House, 7 Upper King Street
Leicester, LE1 6XB
t:0116 251 0606 | w:ds-a.co.uk | e:info@ds-a.co.uk

Project Details:

8A Station House,
Station Road,
Hinckley,
LE10 1AW

Drawing Name:
ELEVATIONS

Drawing Stage: PLANNING

Drawn: KT Check: KS Date: 15/05/25 Scale: N/A

Drawing Number:
23047 DSA XX XX DR A 1004 P02

PROJECT CODE DESIGN DRAW LEVEL TYPE SCALE NUMBER REVISION

