




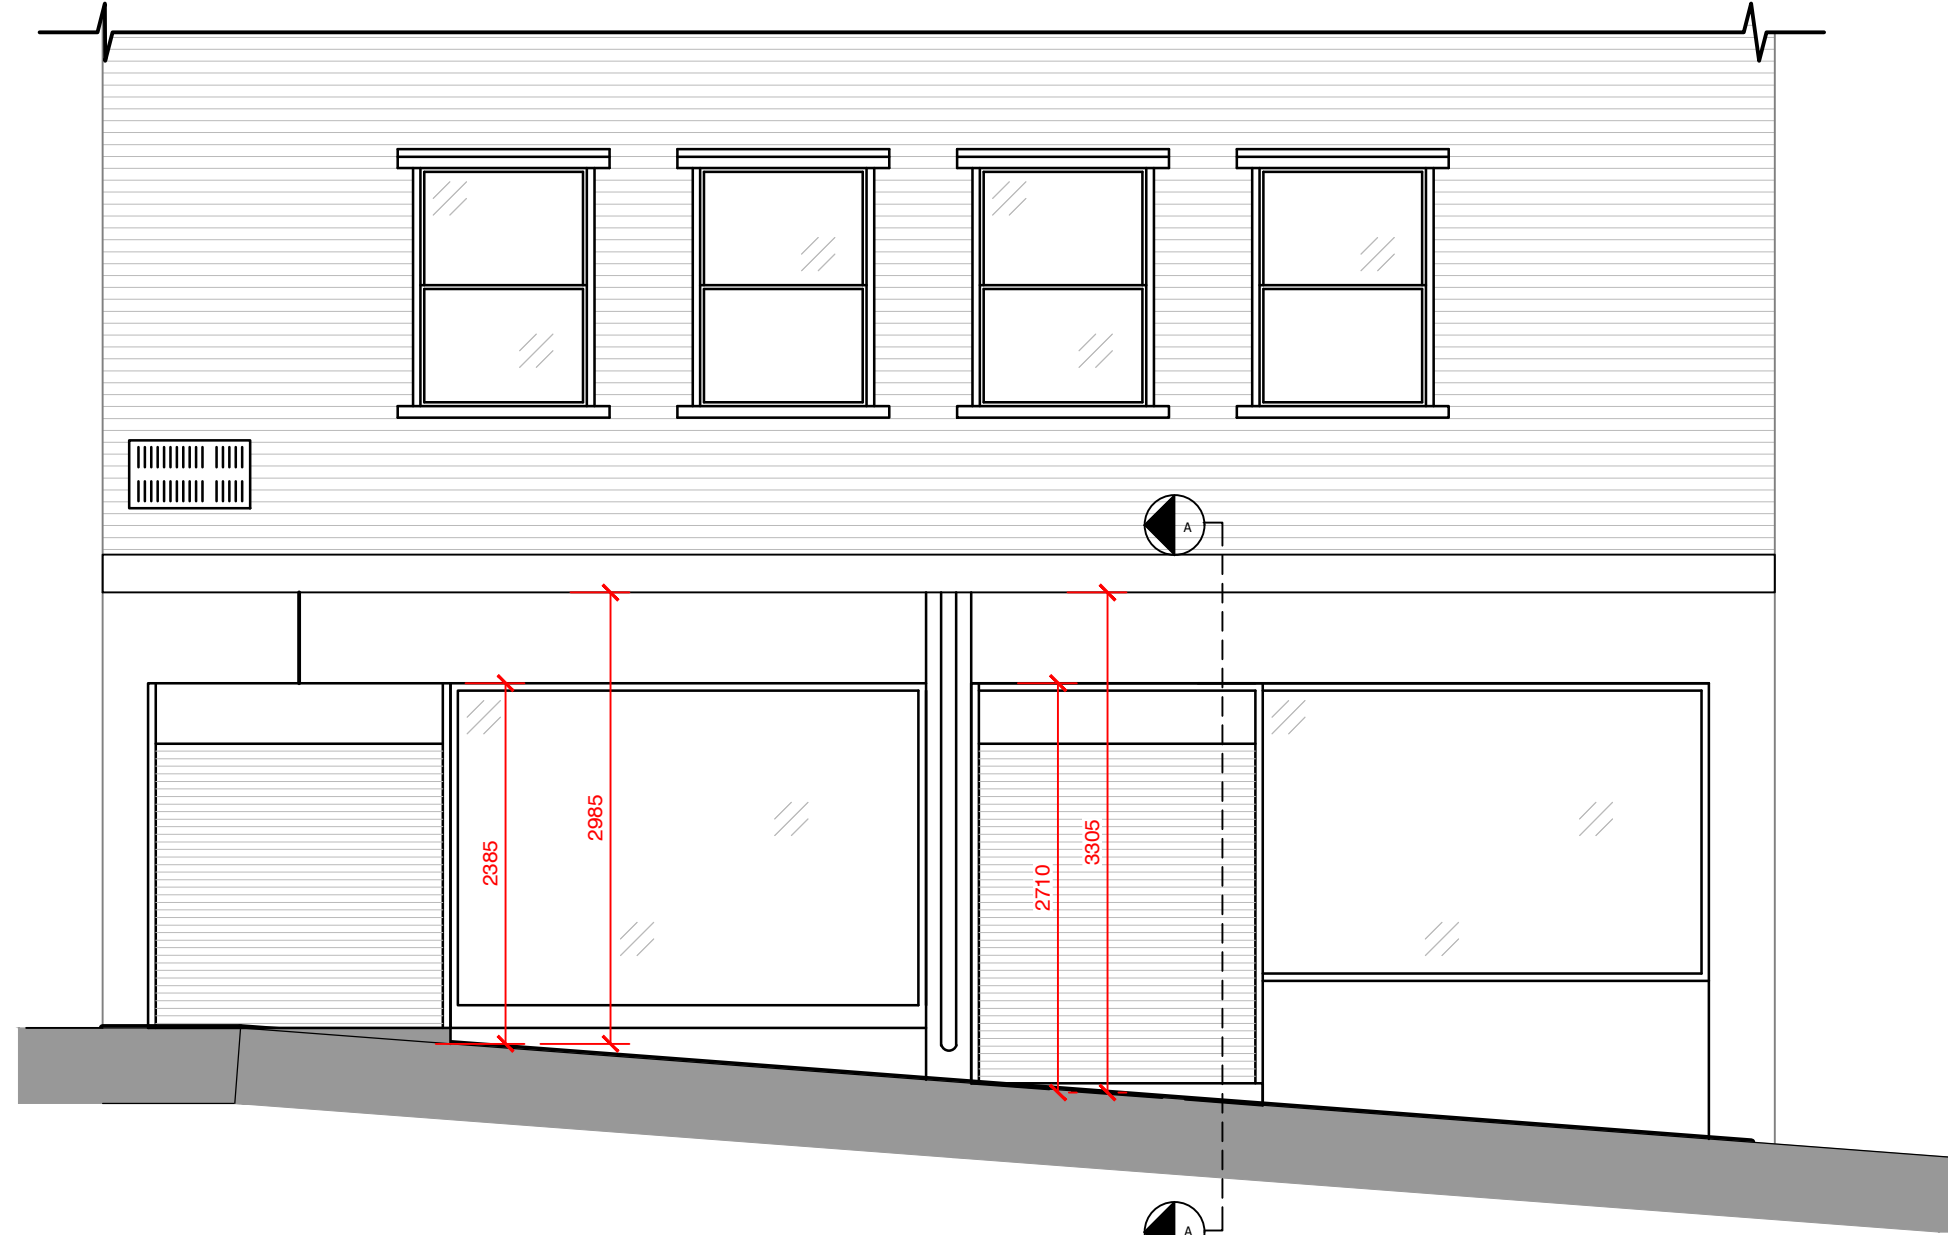

EXISTING SHOPFRONT ELEVATION (1:50)

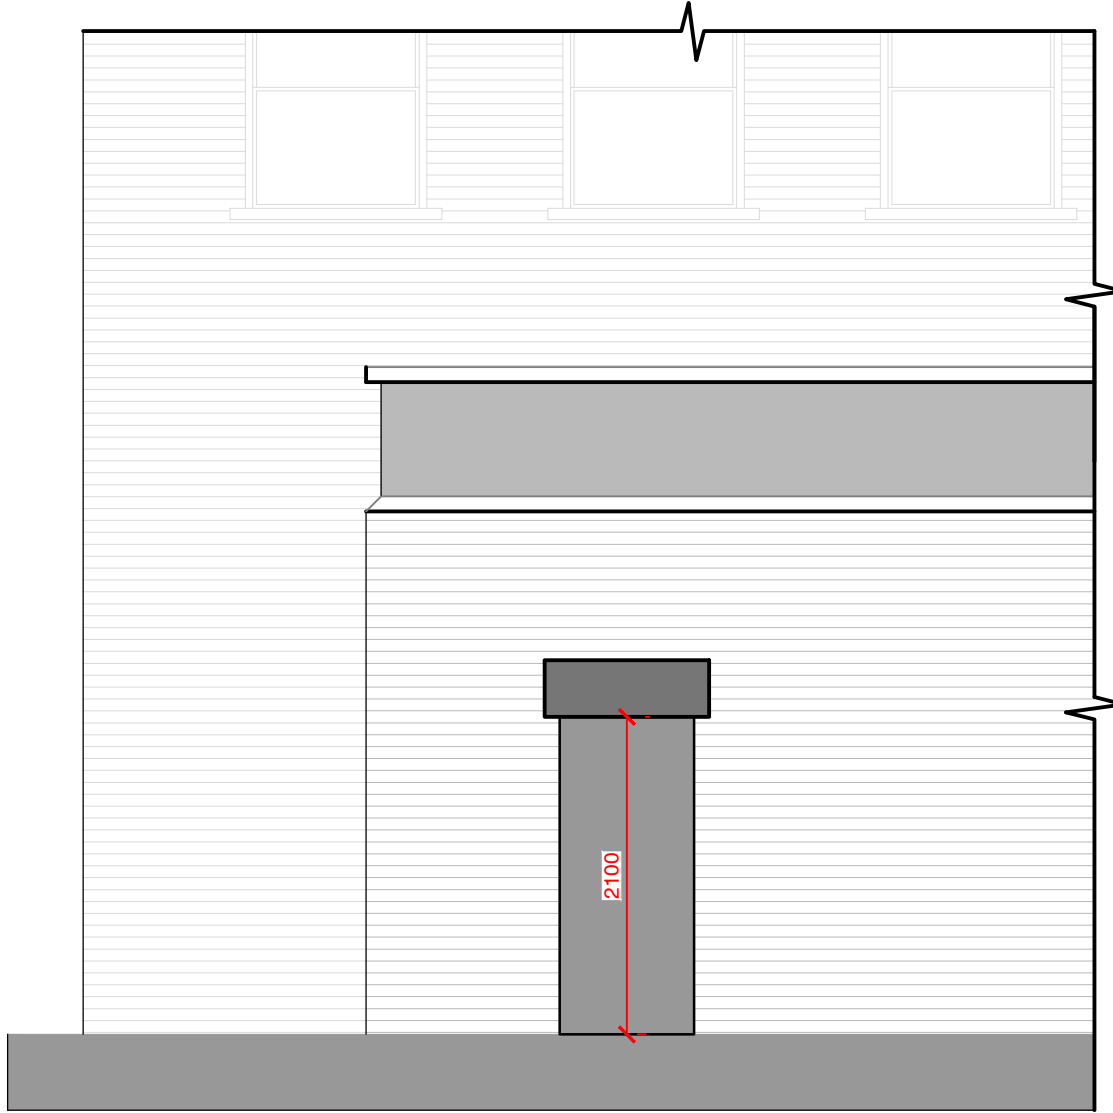


EXISTING REAR ELEVATION (1:50)

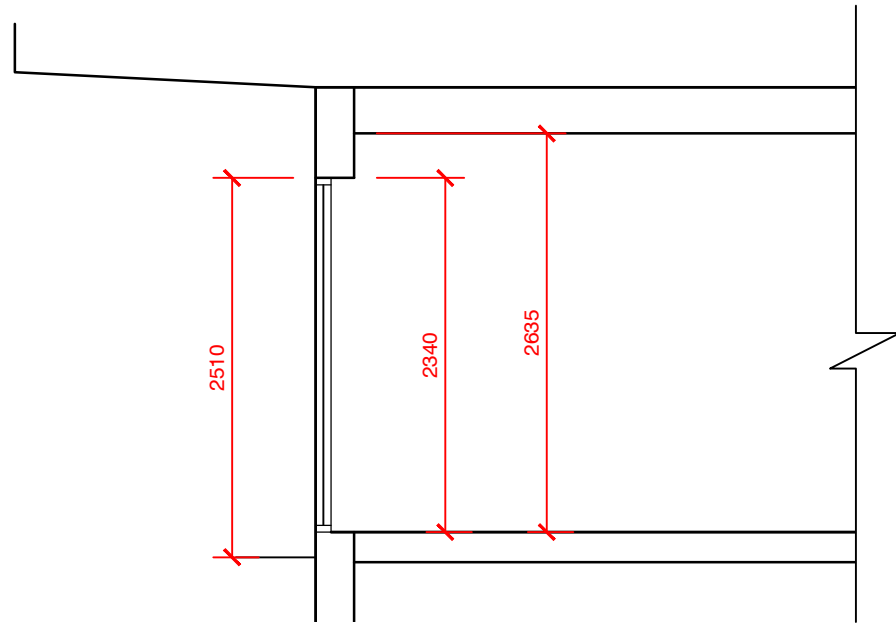


EXISTING SECTION A-A (1:50)




PROPOSED SHOPFRONT ELEVATION (1:50)

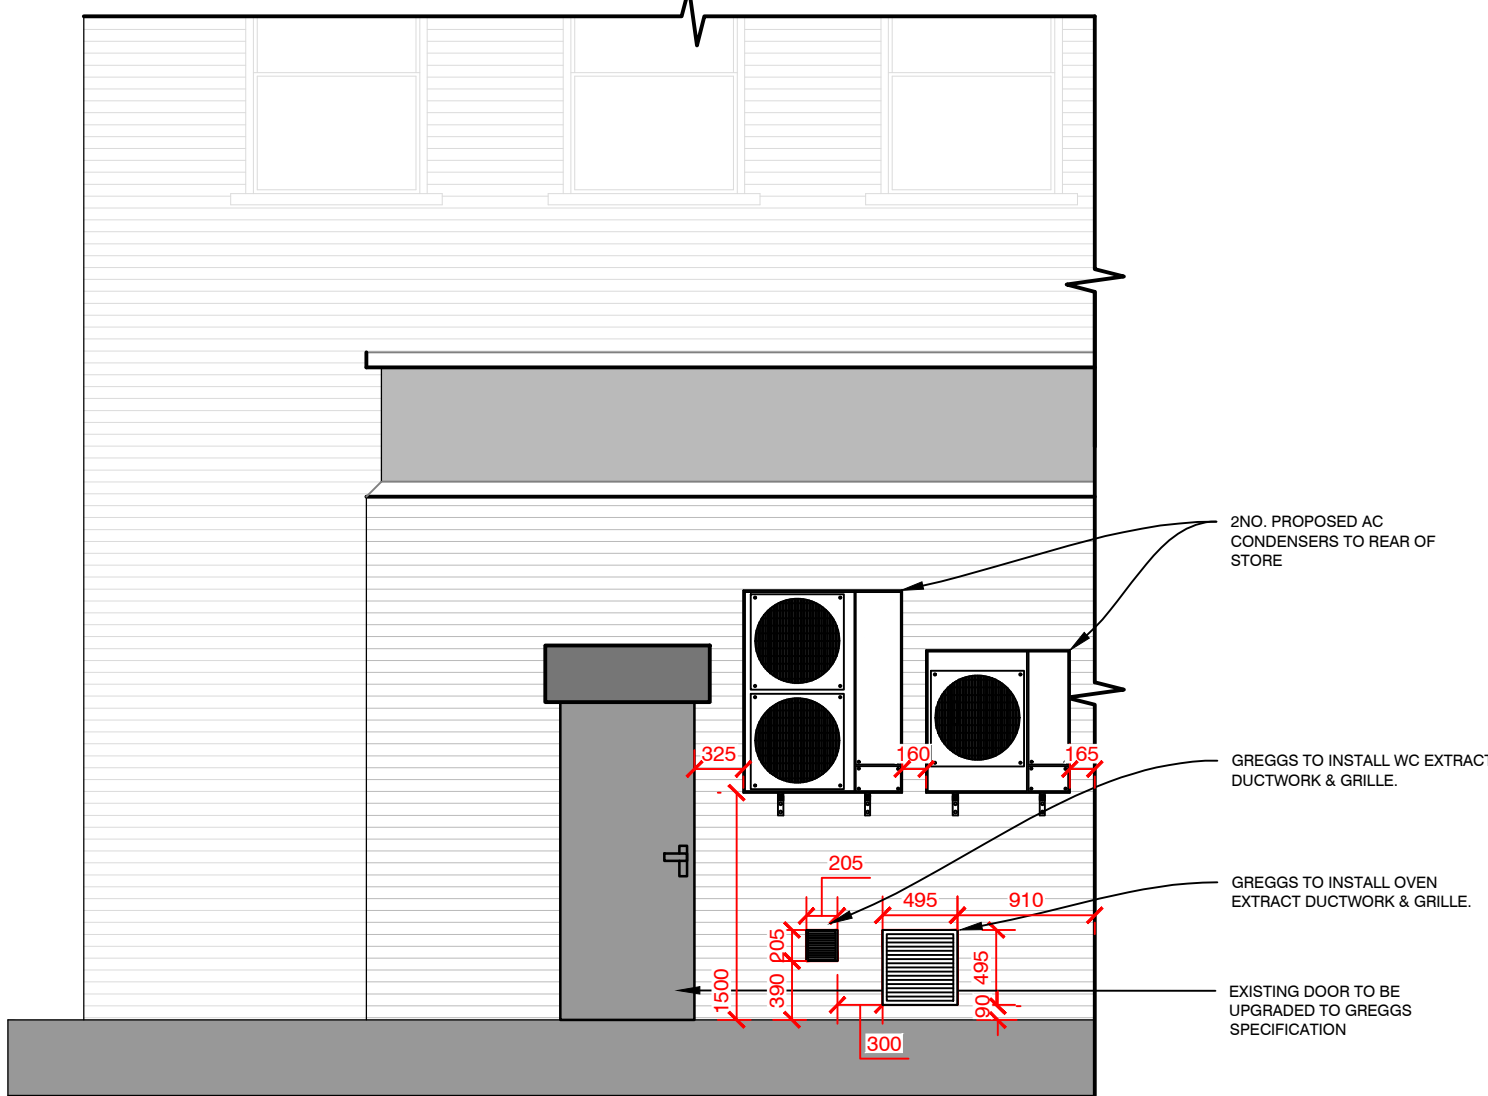

PROPOSED REAR ELEVATION (1:50)

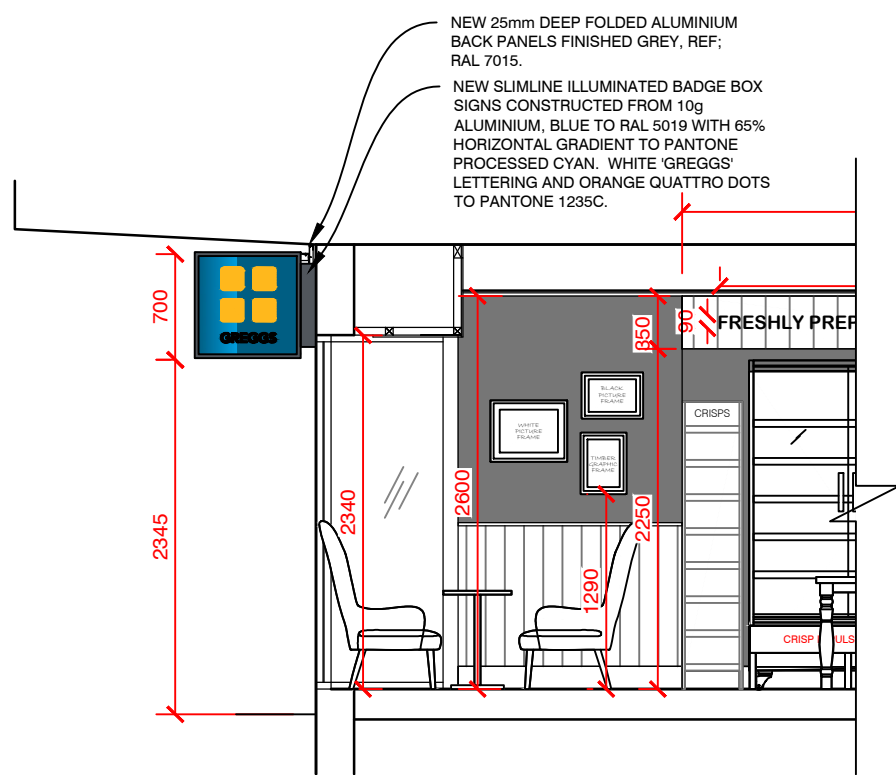

PROPOSED SECTION A-A (1:50)

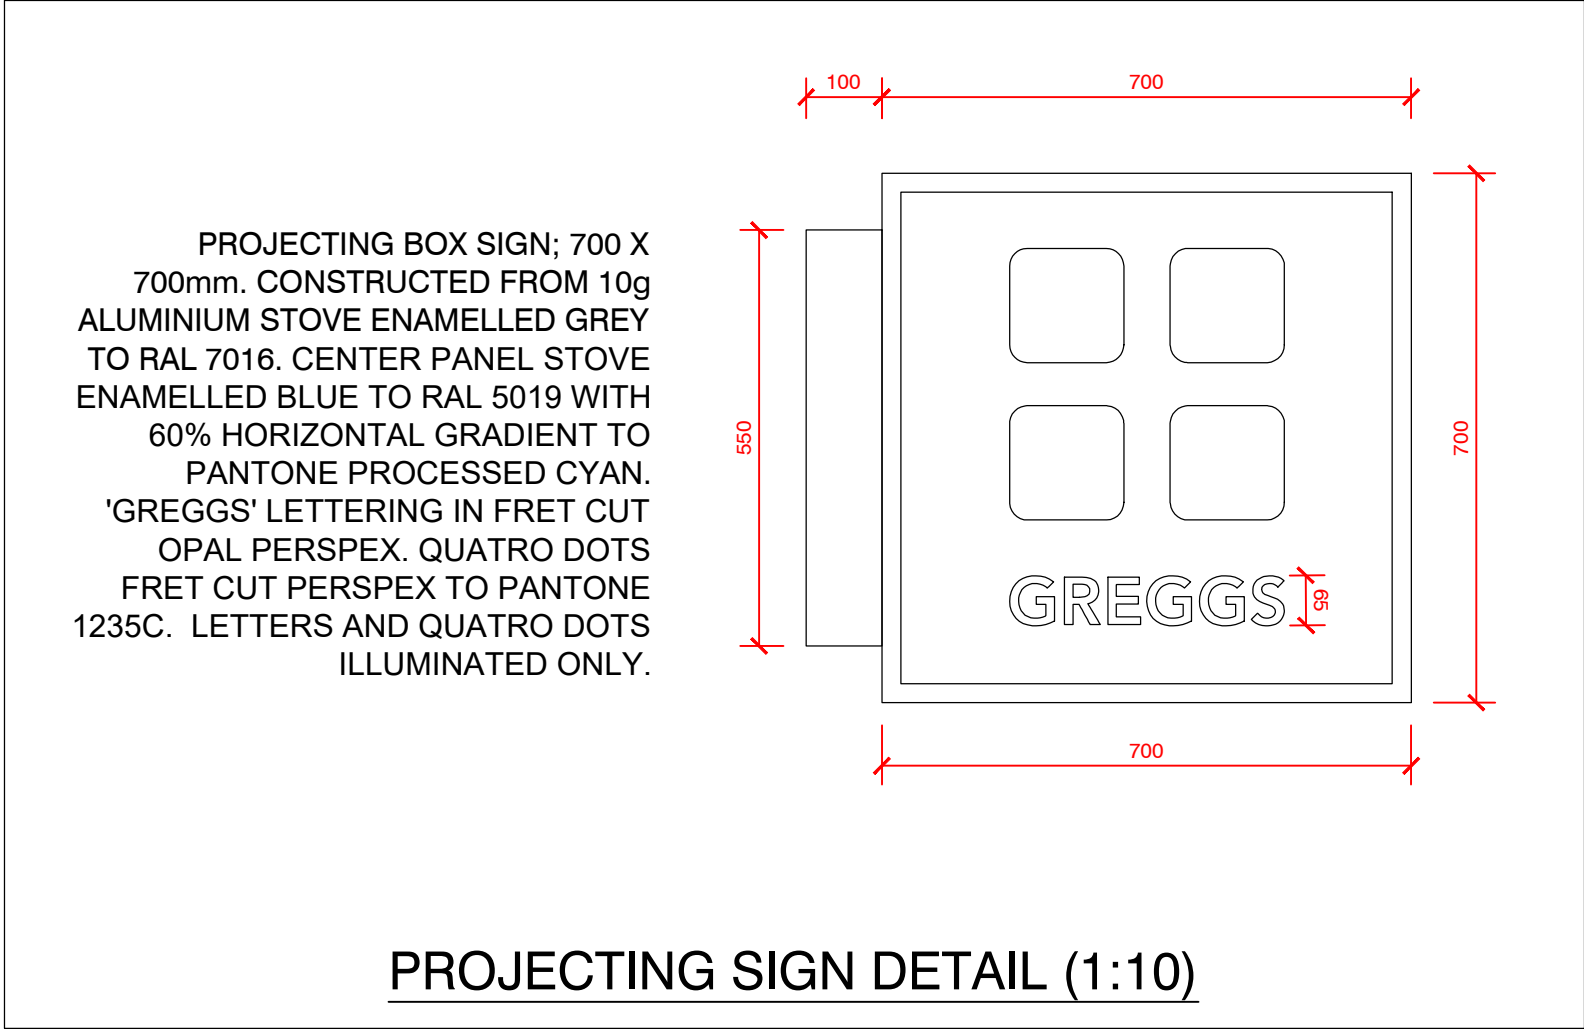

PROJECTING SIGN DETAIL (1:10)

REV	DESCRIPTION	DATE	NAME
GREGGS			
GREGGS Plc (CENTRAL) MAINSTREAM WAY SALTLEY BIRMINGHAM B7 4SN Tel: (0121) 605 1122			
Shop S Number & Name S6414 HINCKLEY 3 CASTLE ST			
Title PLANNING- SHOPFRONT ELEVATIONS			
Site Address 3 - 5 CASTLE STREET HINCKLEY LE10 1DA			
Gross Building Area 156 Sq m		Gross Sales Area 55 Sq m	
Drawing No. RCEN/S6414/04P			Rev.
Date 10.01.2024		Scale VARIES @ A1	
Drawn by HE	Scale Bar		
Issued 17.01.24	0 500 1000 1500 2000 2500mm SCALE 1:50		

DO NOT RESCALE THIS DRAWING