




Site Plan

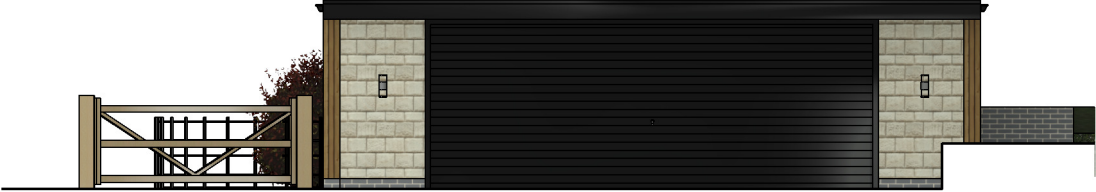

Side Elevation



Rear Elevation



Side Elevation



Front Elevation



3D View

Client Mr & Mrs Brown			hayward ARCHITECTS LTD 19 Station Road Hinckley Leicestershire LE10 1AW Tel: 01455 635 665 Fax: 01455 618 971 www.hayward-architects.co.uk		
Project Title Garage Extension, 163 The Park, Market Bosworth					
Drawing Title Proposed - Site Layout, Elevations & 3D View			A2	Job No. 21/52	Drawing No. 28C
Scale 1:100	Date 06/2023	Sheet			
Author SS	Checked by LJW				
THE COPYRIGHT OF THIS DRAWING IS VESTED IN HAYWARD ARCHITECTS LTD. REPRODUCTION IN ANY FORM, EITHER IN WHOLE OR IN PART IS FORBIDDEN WITHOUT THE PRIOR WRITTEN PERMISSION OF THE COPYRIGHT HOLDER. DO NOT SCALE FROM DRAWING AND ONLY FIGURED DIMENSIONS ARE TO BE USED			Status Planning Stage		