


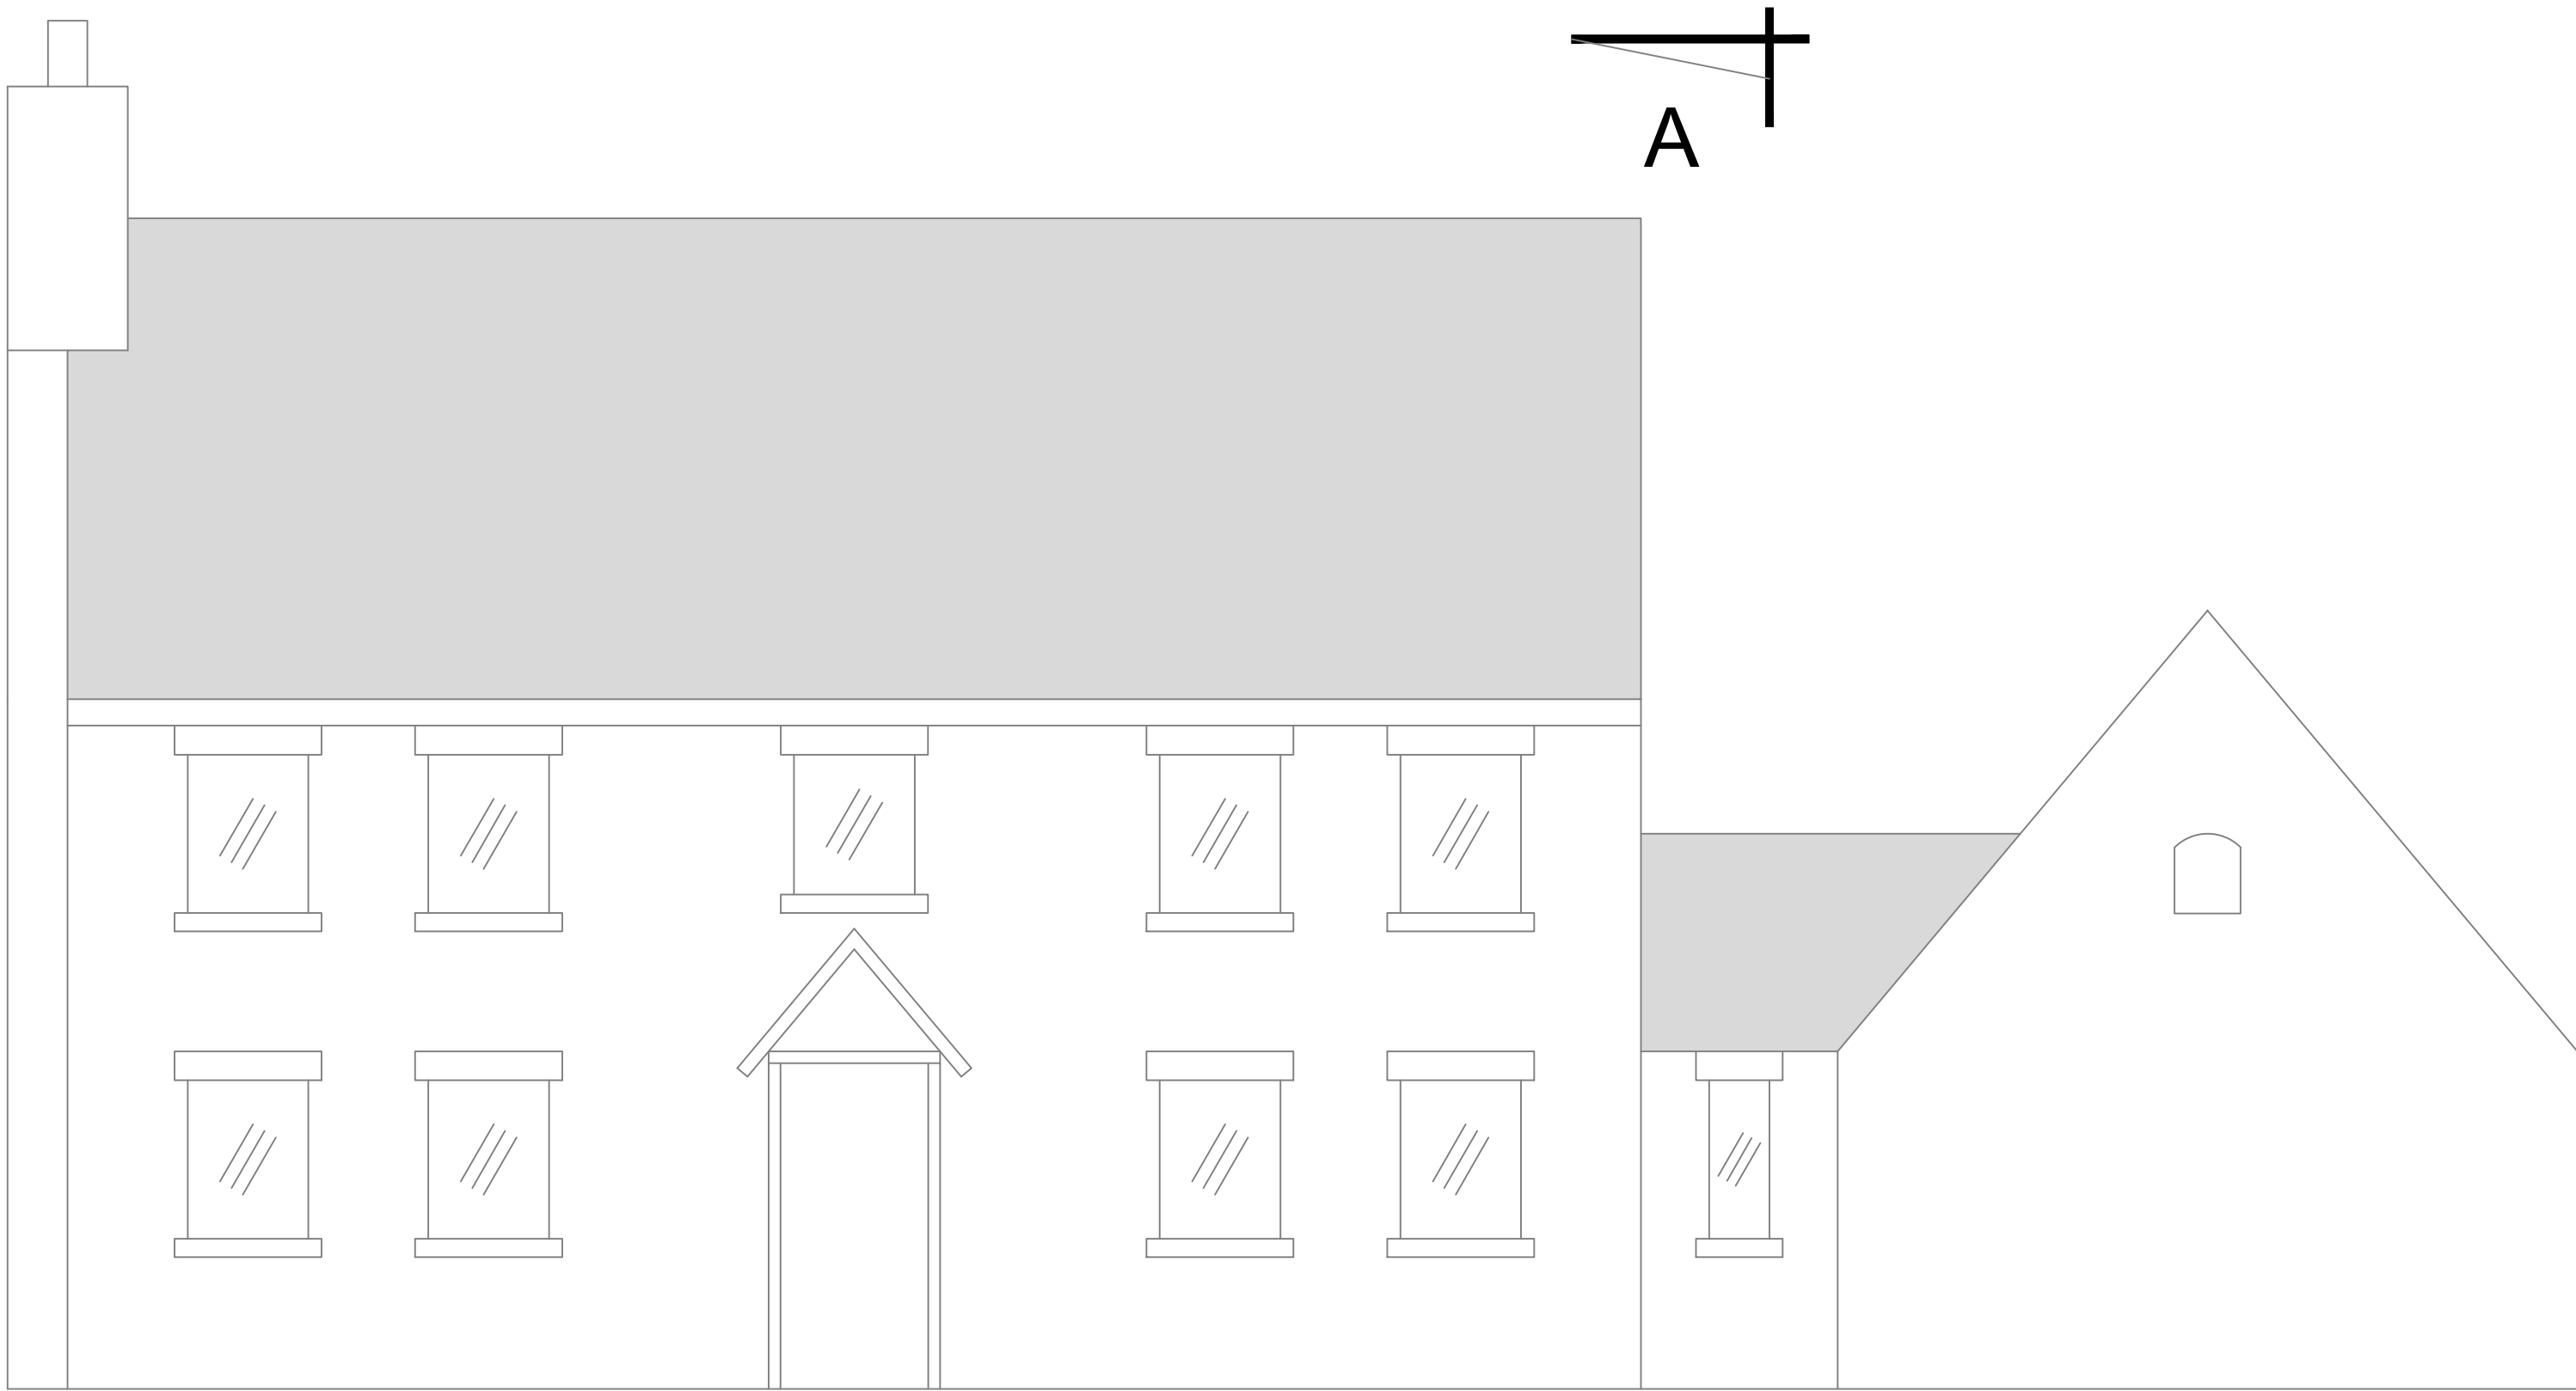


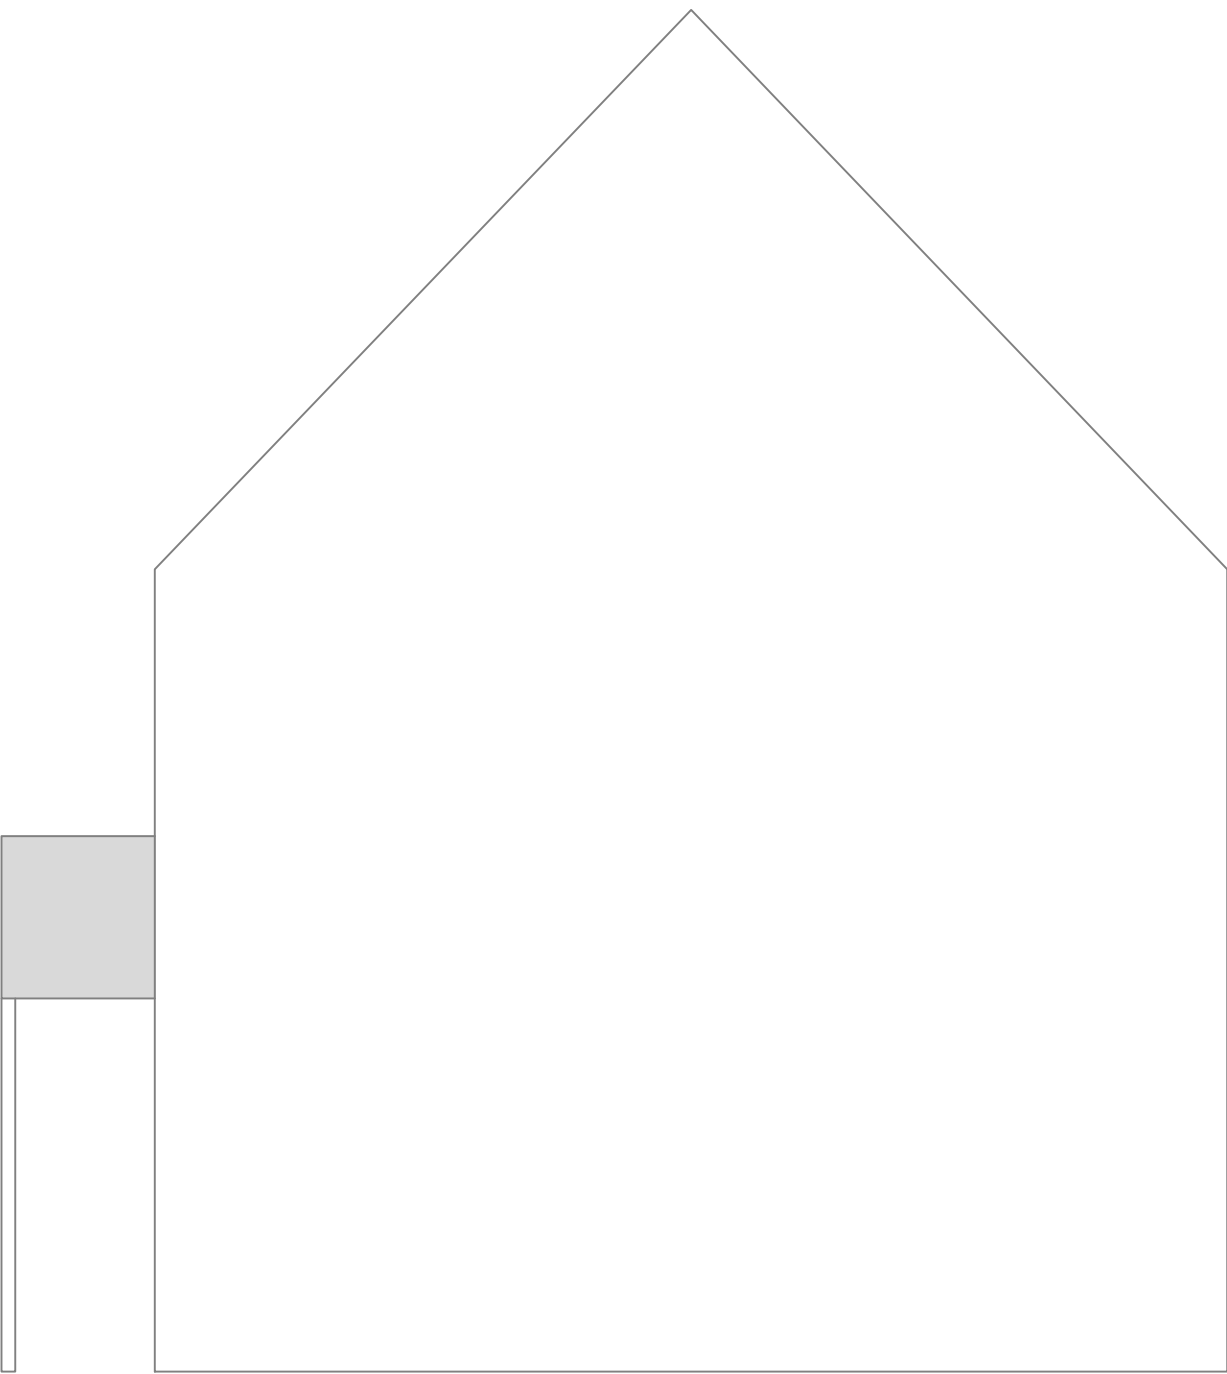



Existing South Elevation

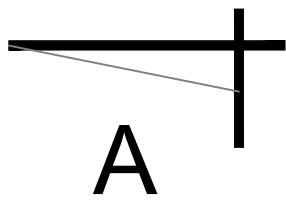

Existing Section A-A

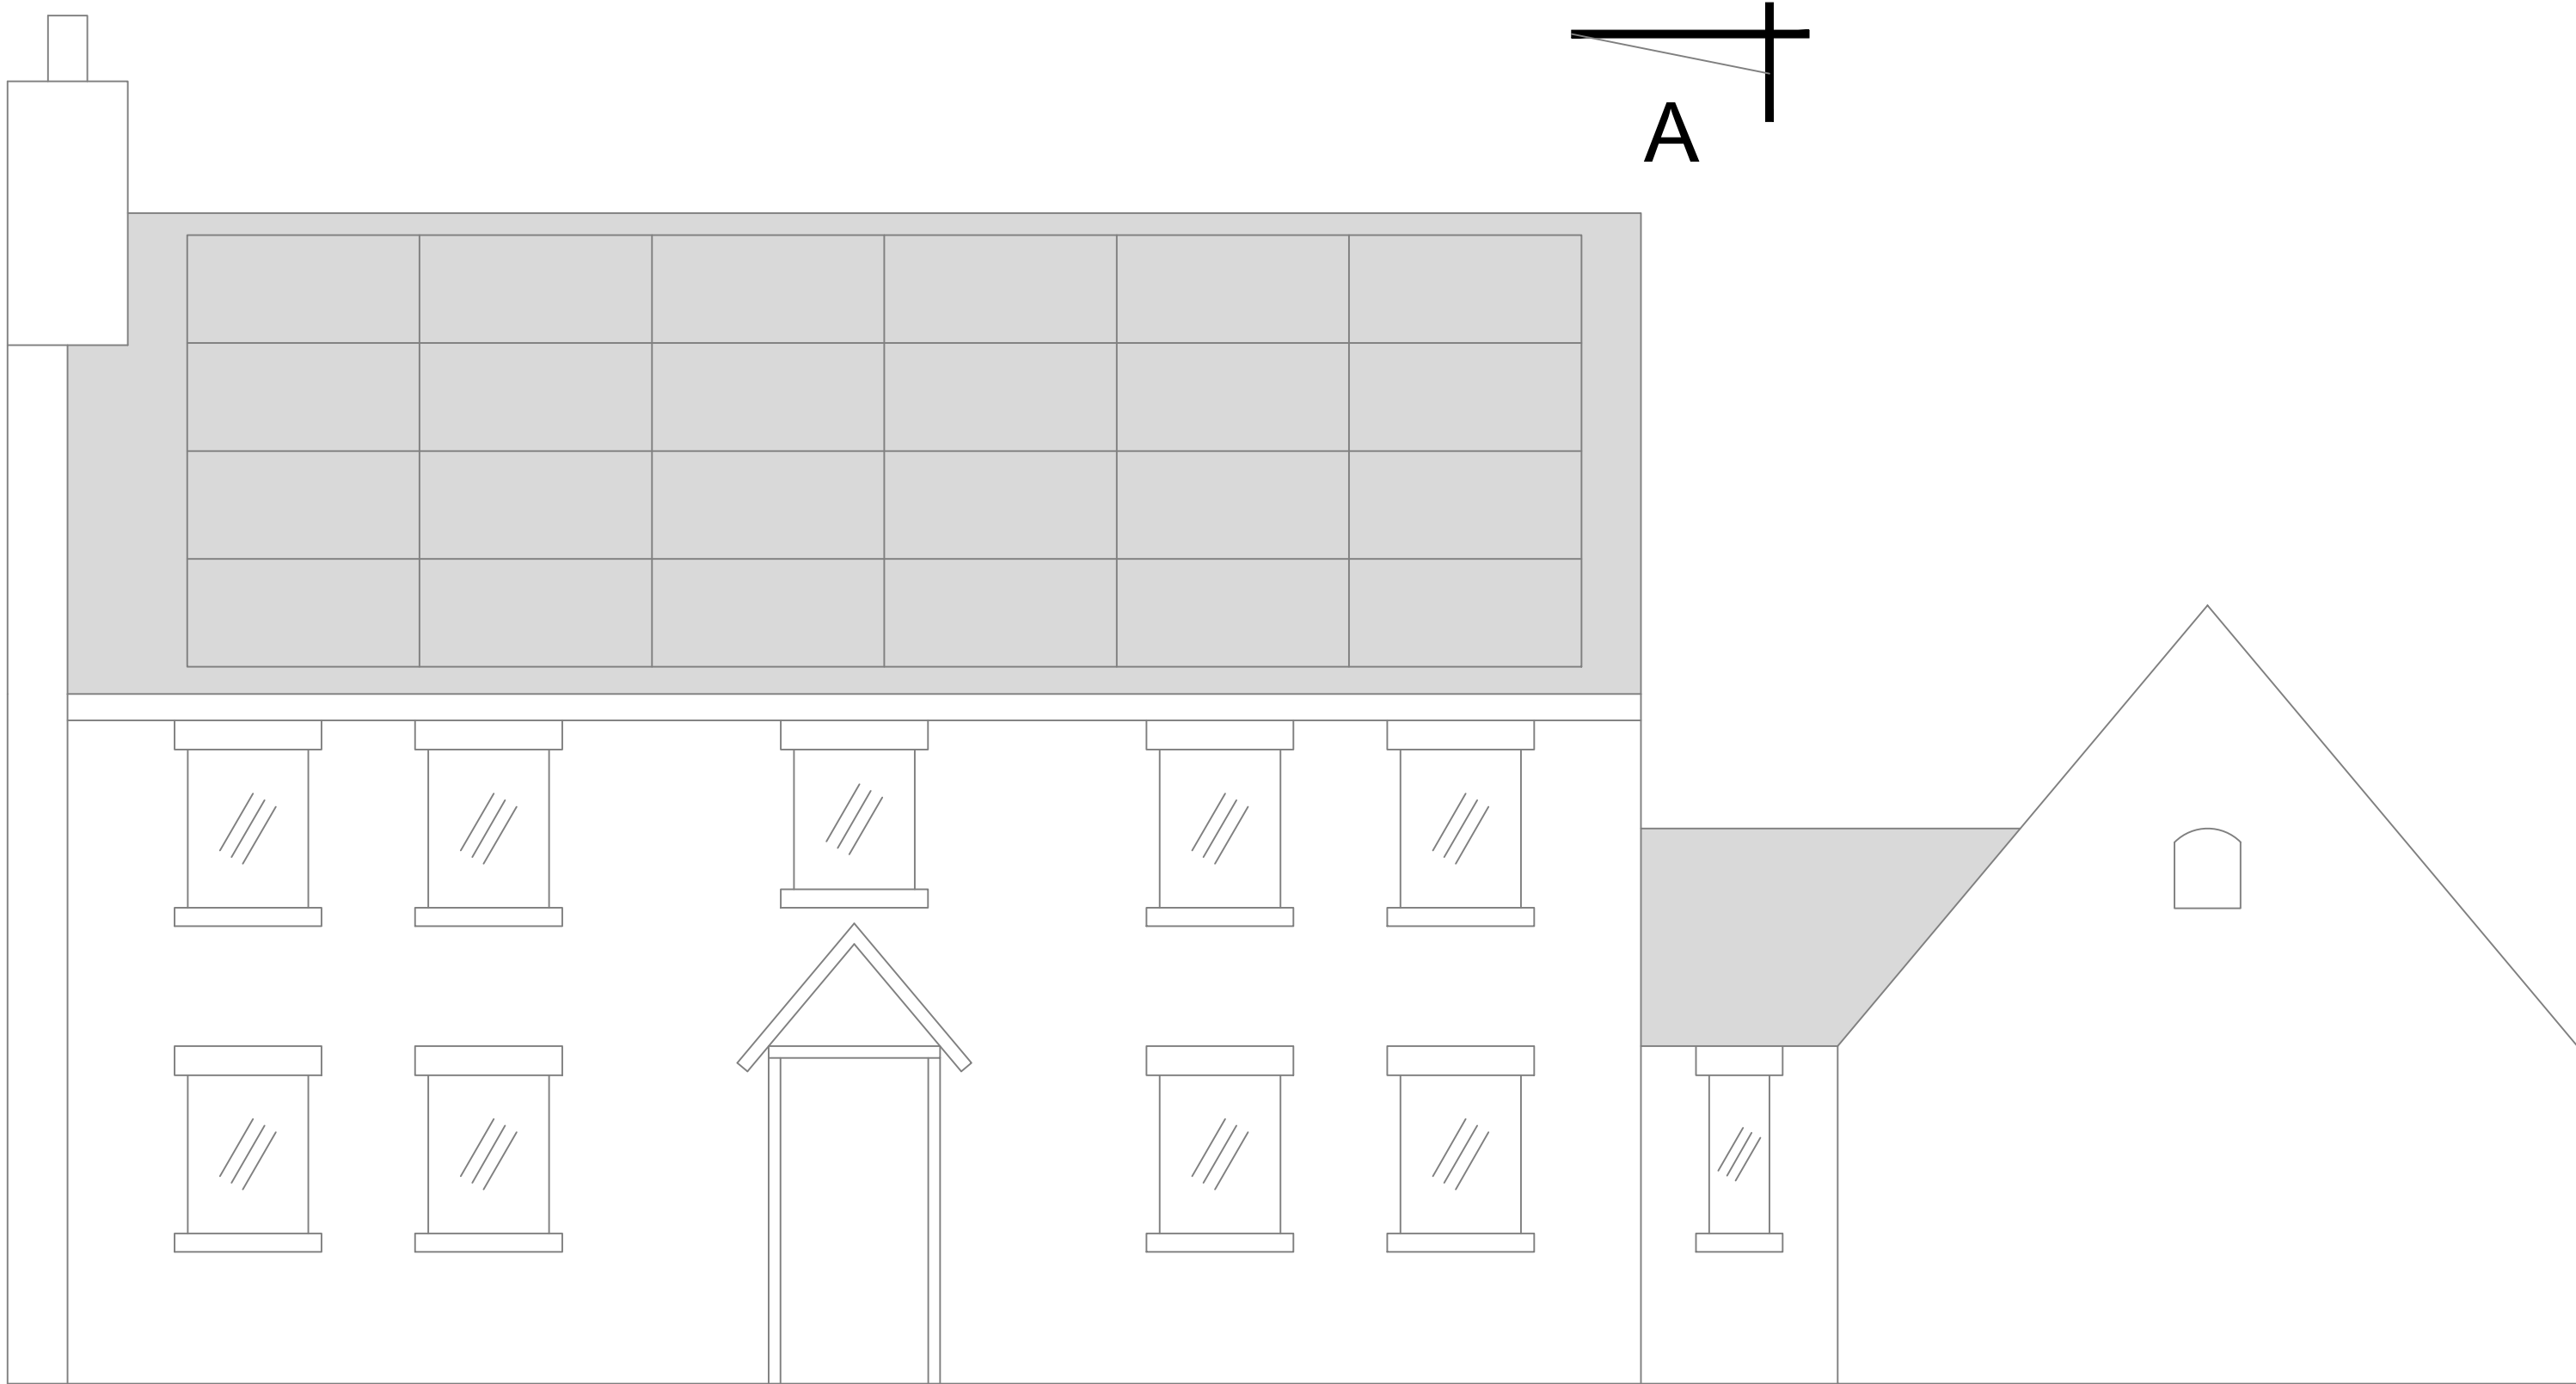


Proposed South Elevation

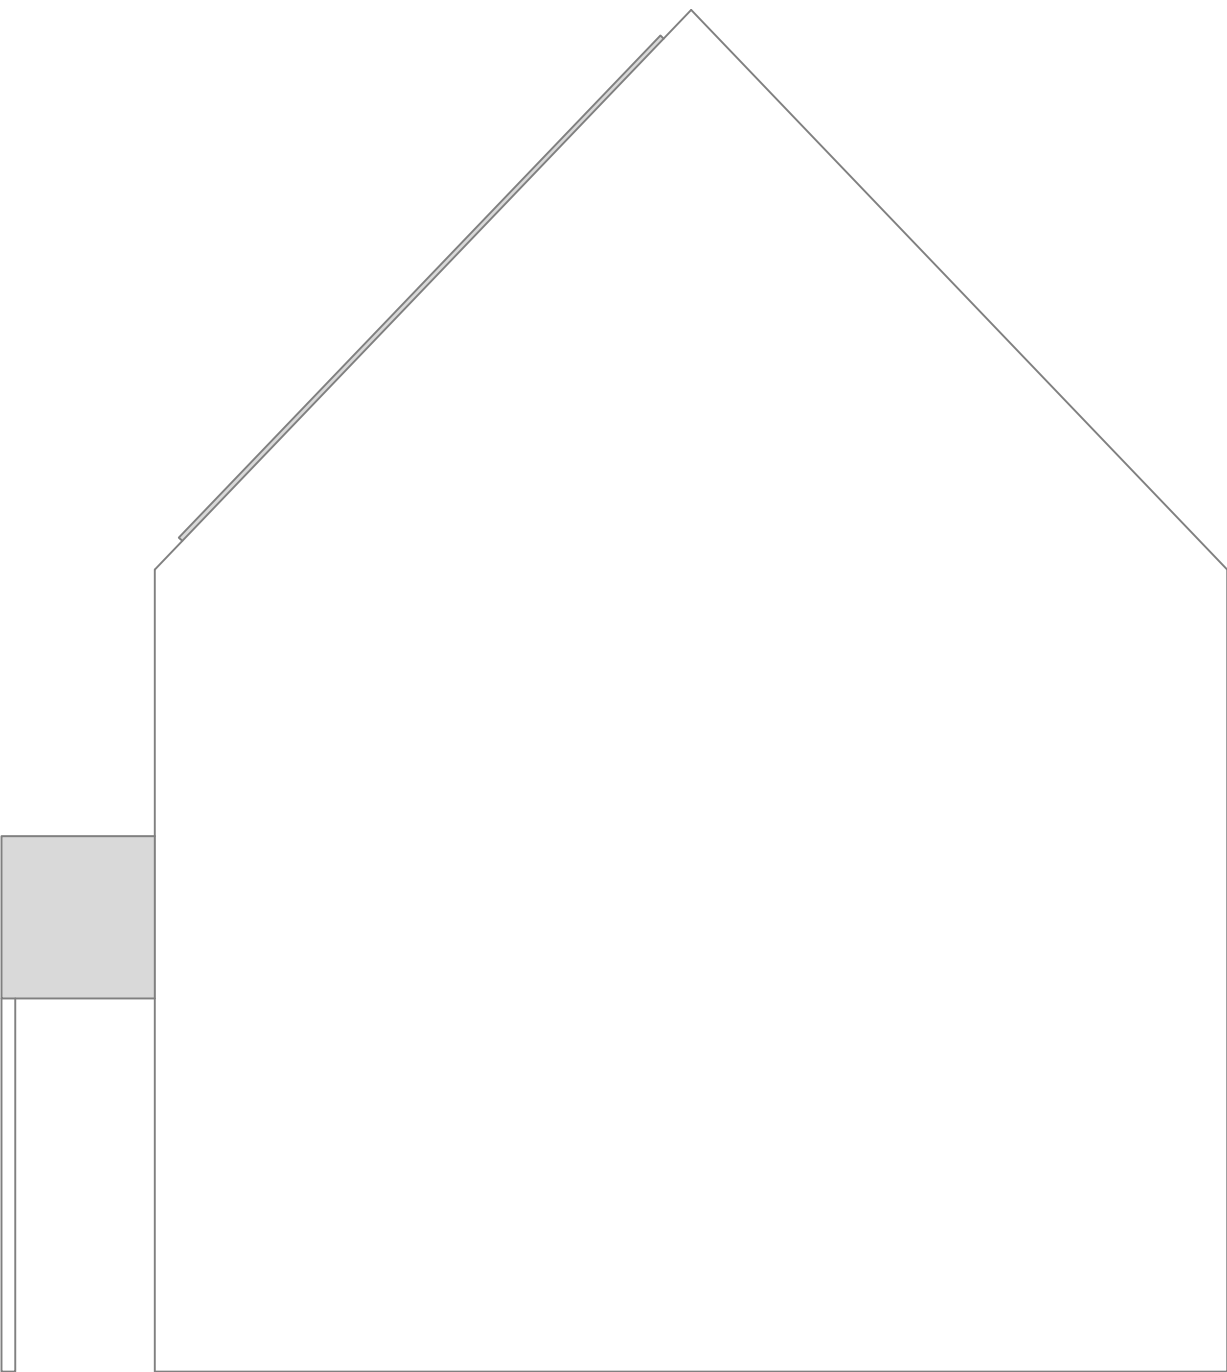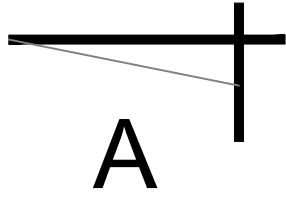

Proposed Section A-A

Drawing Notes

- 1. This drawing has been compiled from client given information, to aid in the presentation of intent from various other suppliers and trades not affiliated with DRMdrawing.
- 2. DRMdrawing is not a principal designer, nor has produced any design drawings in relation to this project.
- 3. This drawing is to be read for informational purposes only, in conjunction with any other relevant information and documents issued by the below listed client.

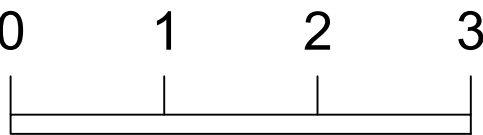

1:50 Scale

P01	01/11/25	Provisional Issue
ISSUE	DATE	DESCRIPTION

DRMdrawing

CLIENT:

Mitchell Torr
1 Querrymans Court
Markfield, Coalville
Leicestershire, England
LE67 9XQ

PROJECT DESCRIPTION:

Proposed Solar Panels

DRAWING TITLE:

South Elevation & Section A-A
Existing & Proposed

INFORMATION			
STATUS			
JOB No.	2520	SCALE:	1:50
SIZE:	A1	DATE:	NOV 25
DRAWN:	DRM	CHECKED:	MT
DRG No.	2520-DRM-E-01		