

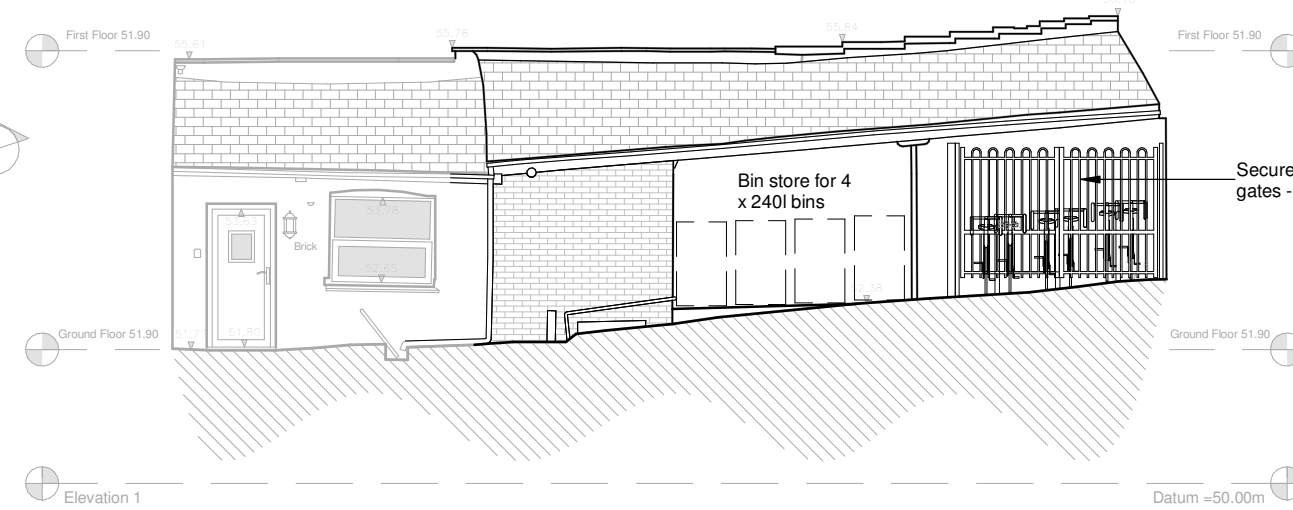
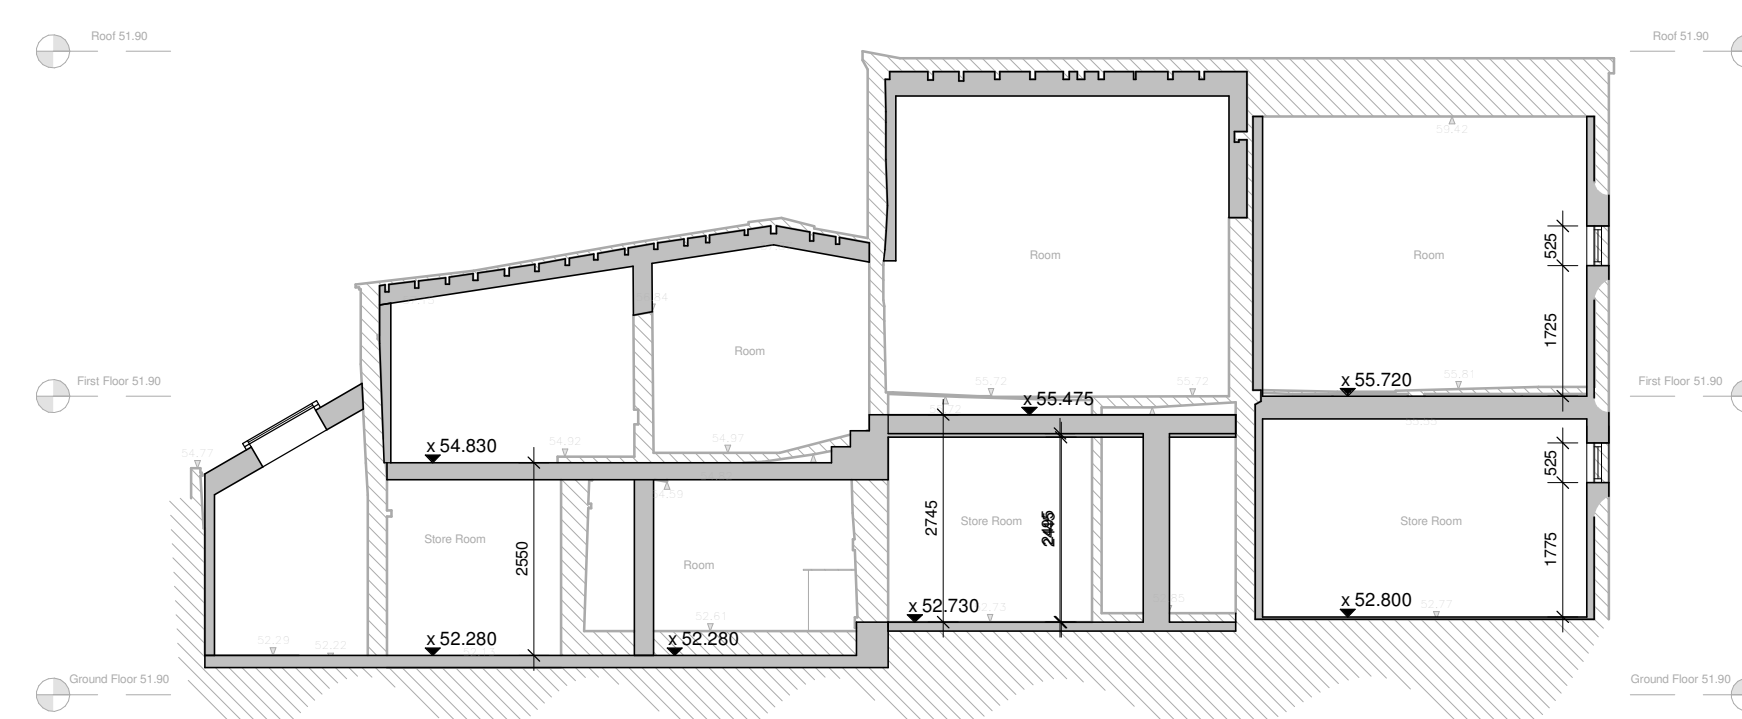
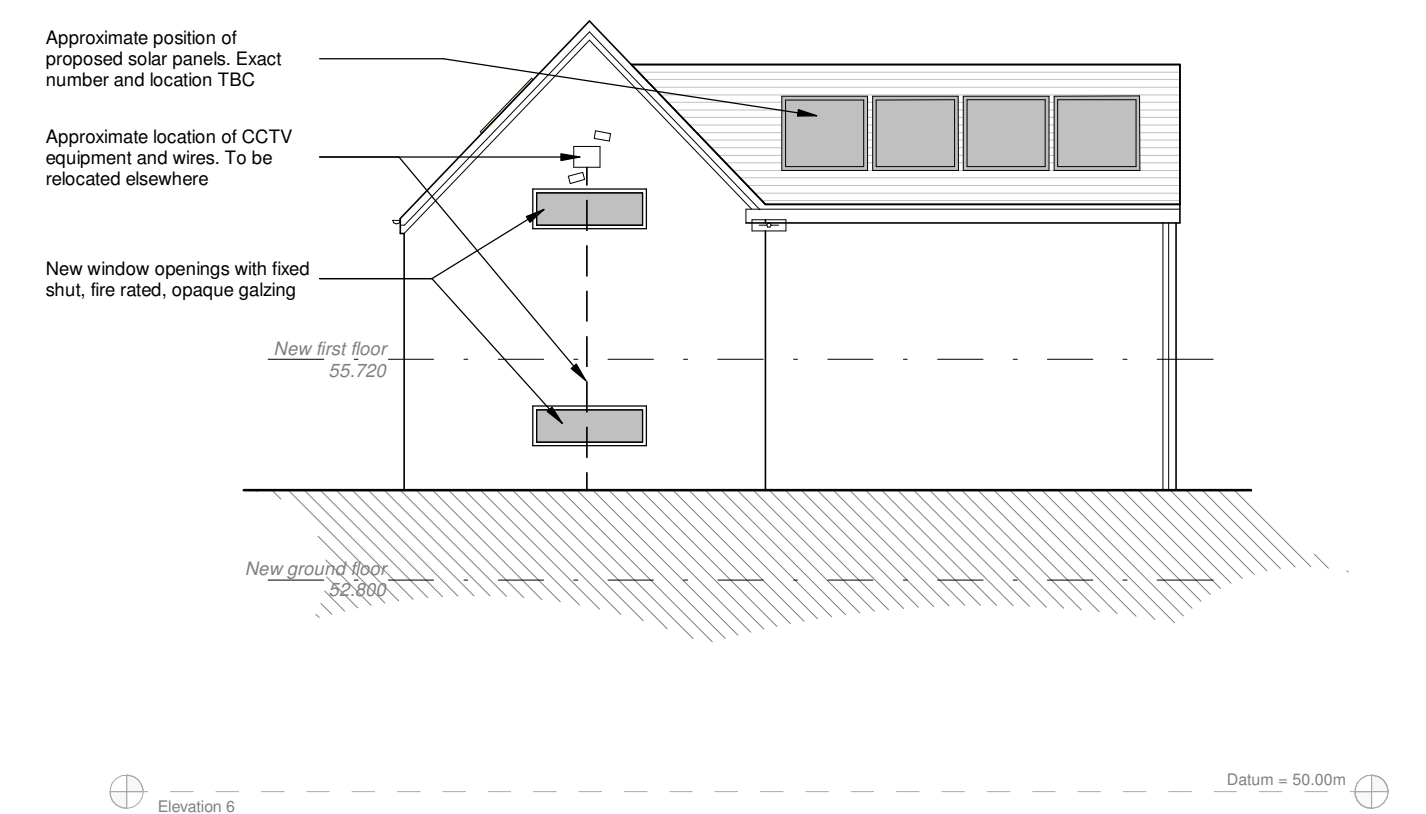


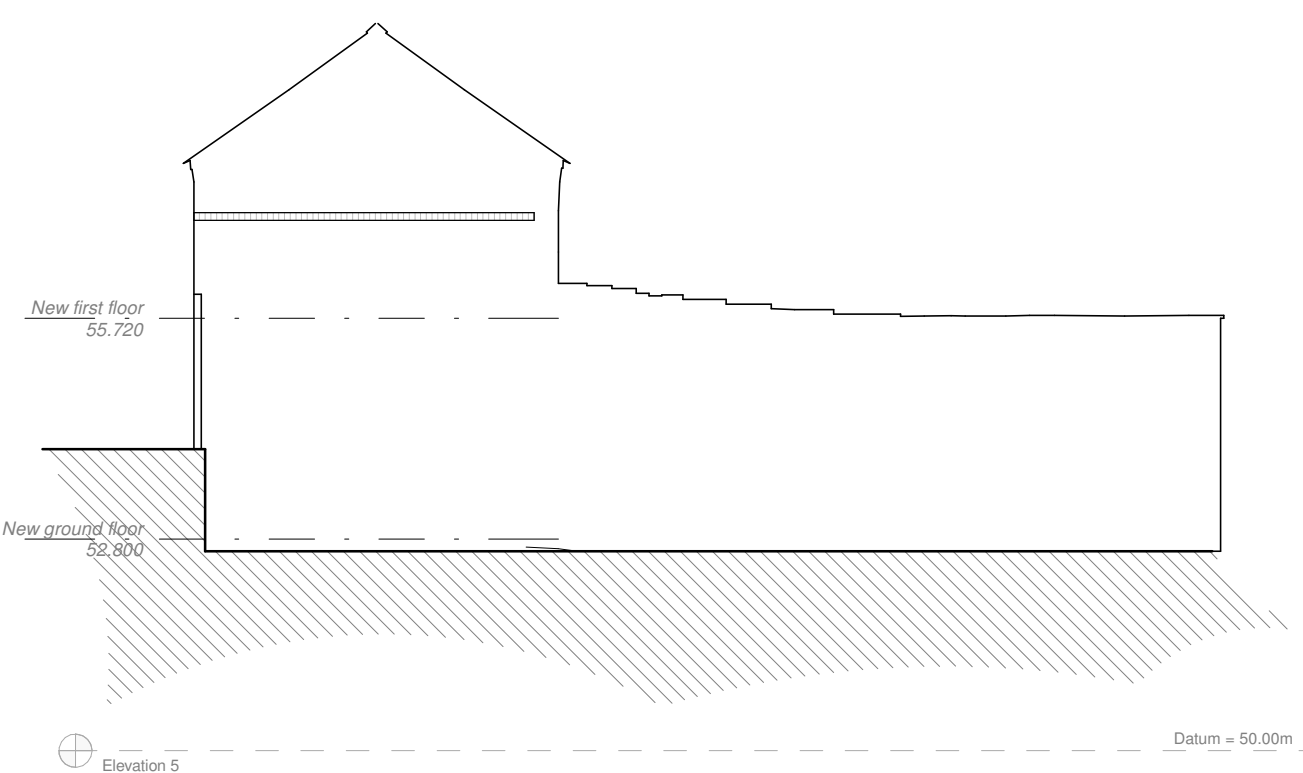


ROOF PLAN

FIRST FLOOR PLAN


GROUND FLOOR PLAN

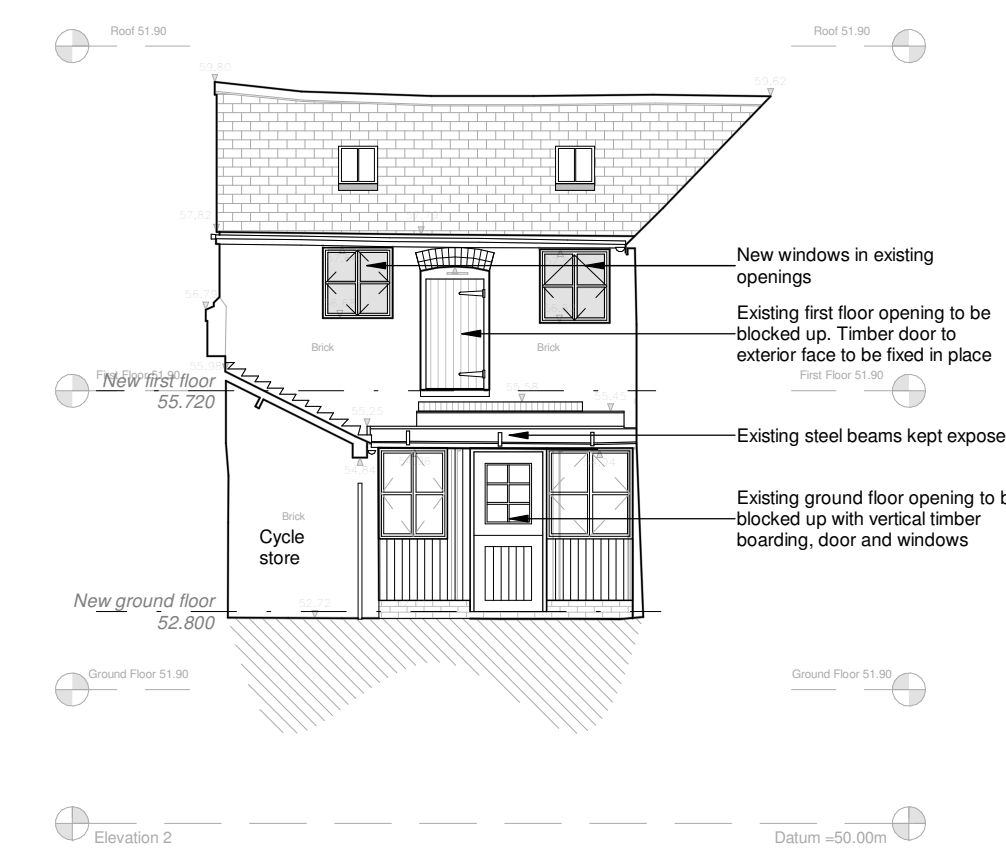

Section A-A

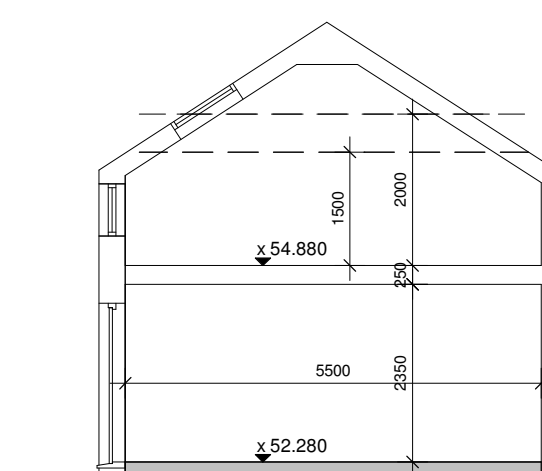

Section B-B

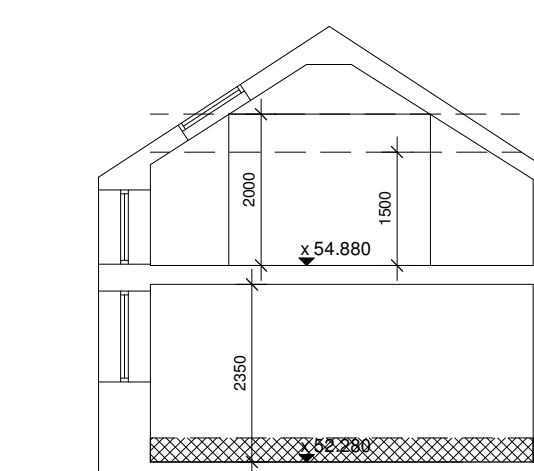

Section C-C



Proposed style of front door to flats 1, 2 & 3



Proposed style of gates to cycle store

Flat 1 = 39sqm
- **1b1p**

Flat 2 = 54sqm
of which 43.6sqm (80.7%)
has ceilings above 2.3m
- **1b1p**

Flat 3 = 40sqm
of which 34.4sqm (86%)
has ceilings above 2.3m
- **1b1p**

Flat 4 = 52sqm
- **1b1p**

Client		Chic Abodes			
Project Title		Proposed dwellings Regent Street Hinckley		19 Station Road Hinckley Leicestershire LE10 1AW Tel: 01455 825 665 www.haywardarchitects.co.uk	
Drawing Title		As proposed			
Scale	1:100	Date	March 2025	Sheet A1	Job No 25/08
Author	ZLM	Checked	DB		Drawing No 03e
THE COPYRIGHT OF THIS DRAWING IS RESERVED BY HAYWARD ARCHITECTS LTD. REPRODUCTION IN ANY FORM, EITHER IN WHOLE OR IN PART IS FORBIDDEN WITHOUT THE WRITTEN PERMISSION OF THE COPYRIGHT HOLDER. NO PART OF THIS DRAWING MAY BE COPIED OR TRANSMITTED IN ANY FORM OR BY ANY MEANS, ELECTRONIC OR MECHANICAL, INCLUDING PHOTOCOPYING, RECORDING, OR BY ANY INFORMATION STORAGE AND RETRIEVAL SYSTEM, WITHOUT THE WRITTEN PERMISSION OF HAYWARD ARCHITECTS LTD.				Status FEASIBILITY	