




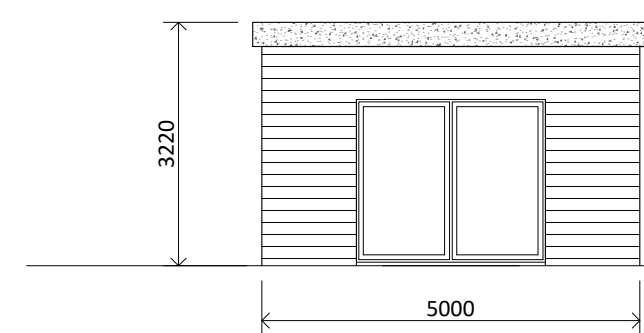


East Elevation
Scale 1:100 @ A1
1:200 @ A3

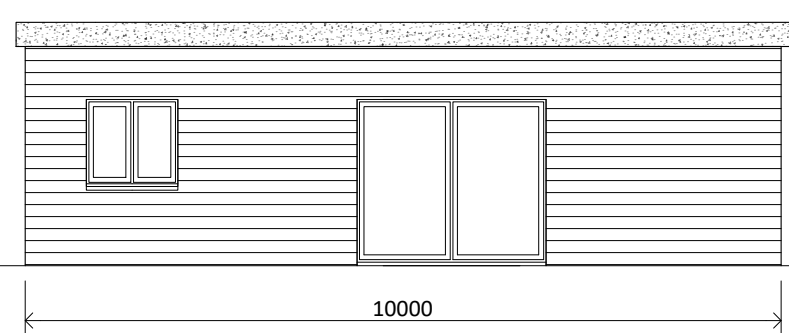


South Elevation
Scale 1:100 @ A1
1:200 @ A3

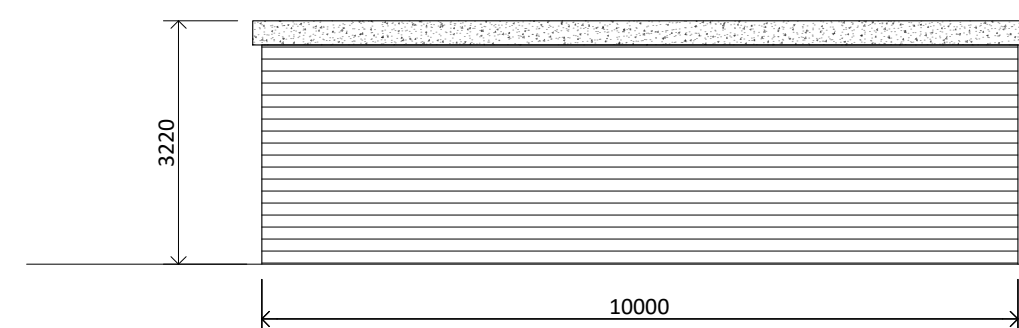

North Elevation
Scale 1:100 @ A1
1:200 @ A3

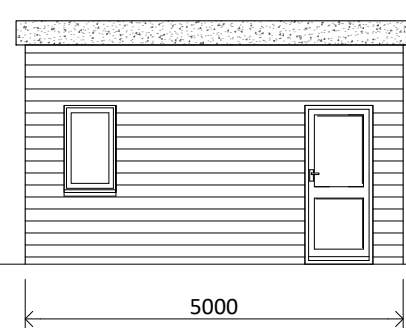



West Elevation
Scale 1:100 @ A1
1:200 @ A3

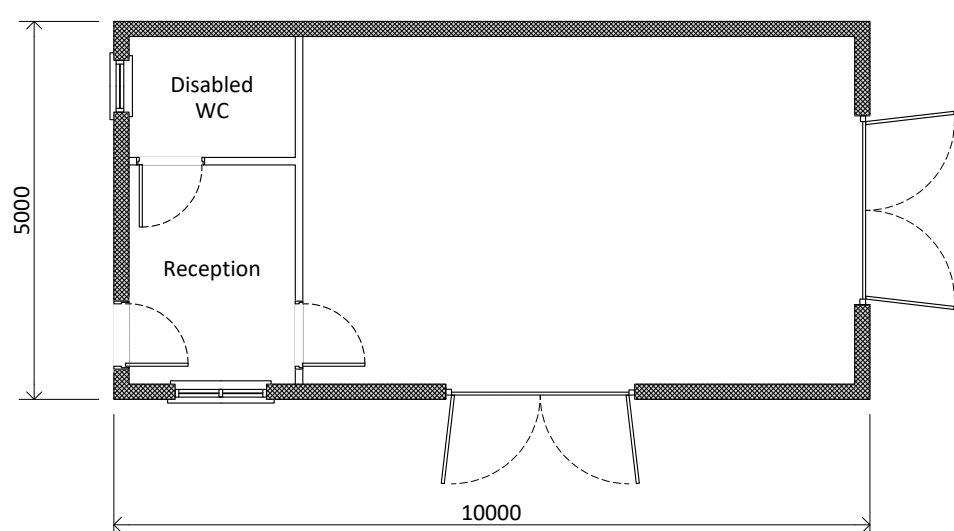


Floor Plan
Scale 1:100 @ A1
1:200 @ A3



Roof Plan
Scale 1:100 @ A1
1:200 @ A3

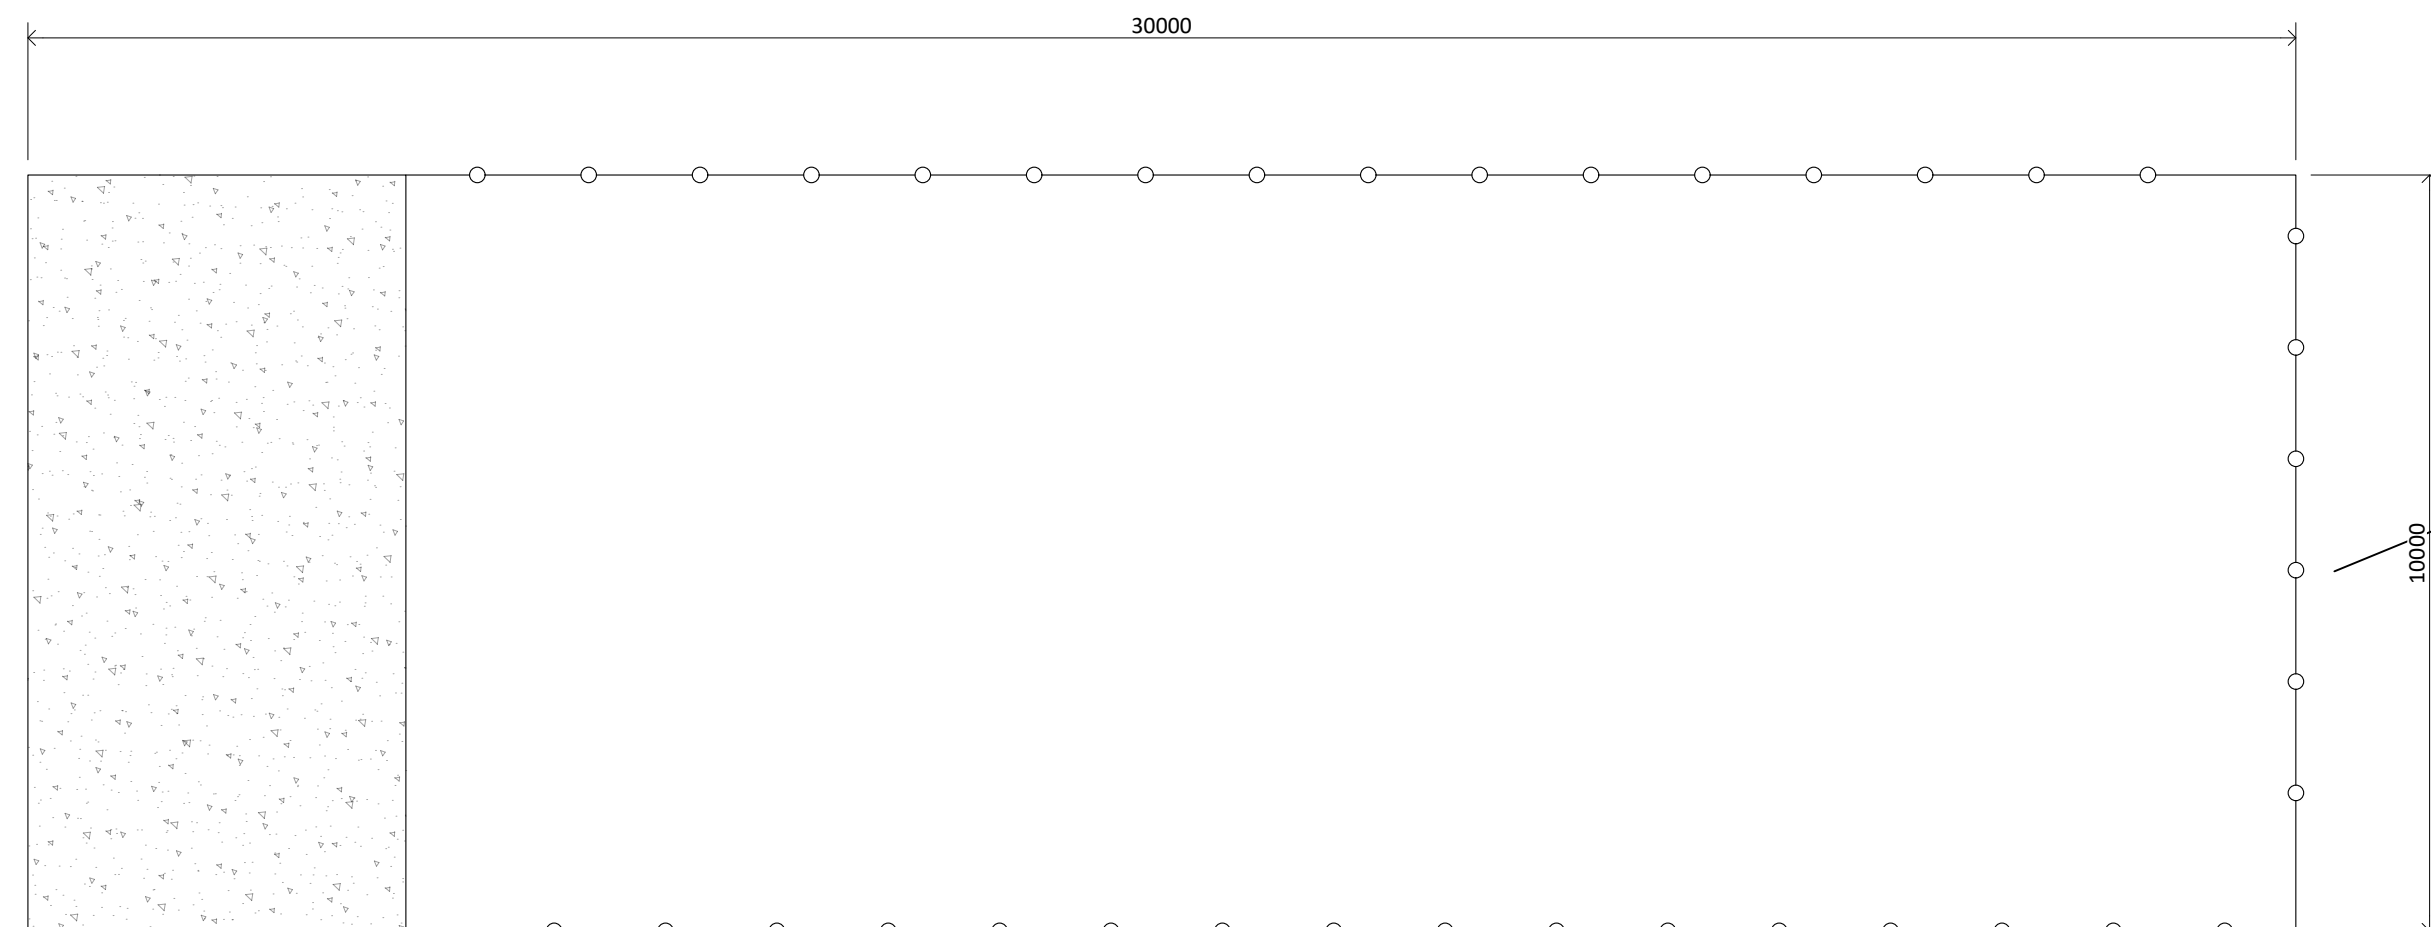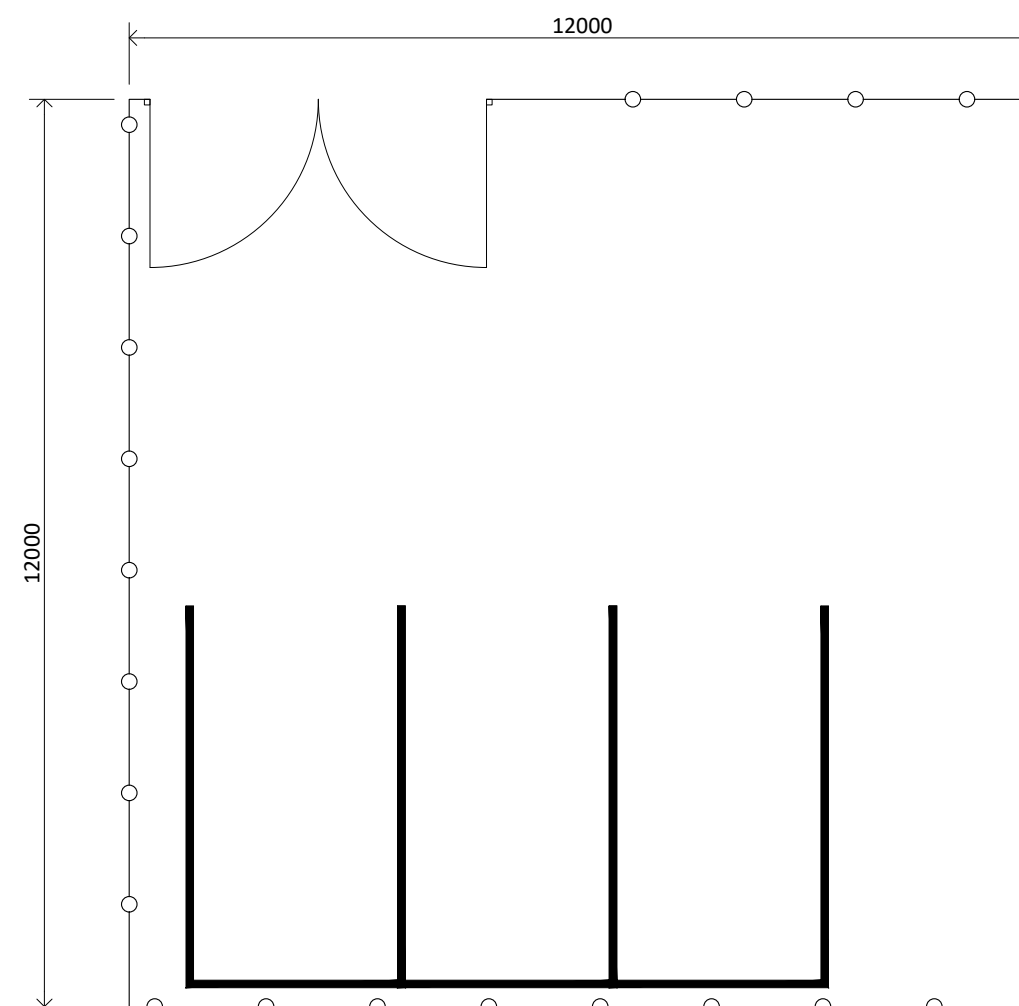

NOTES
All dimensions are in millimetres

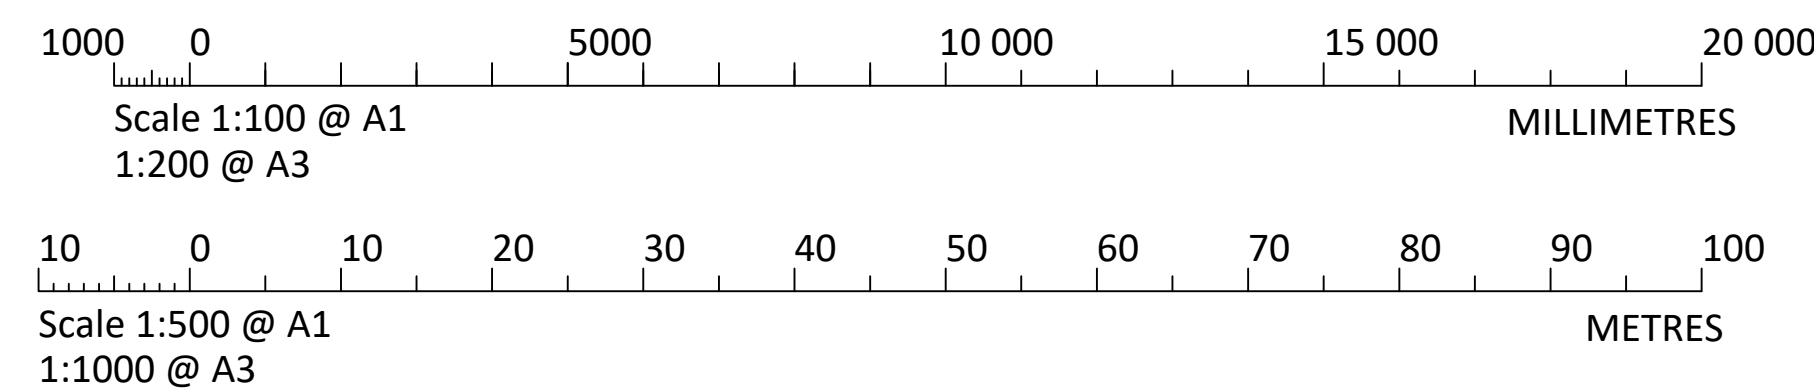

Hinckley Pets In Home

PROPOSED DAYCARE UNIT

DRAWING REF:
85/032023/02

SCALE:
As Stated

DATE:
May 2023