




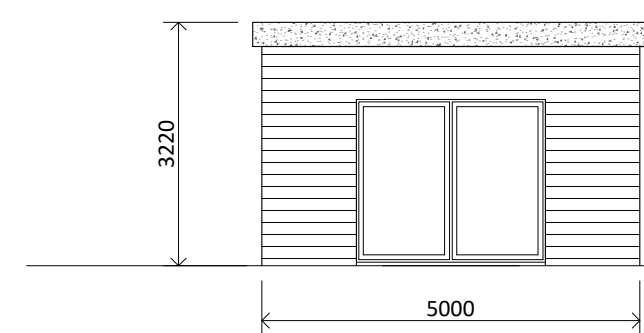


East Elevation
Scale 1:100 @ A1
1:200 @ A3

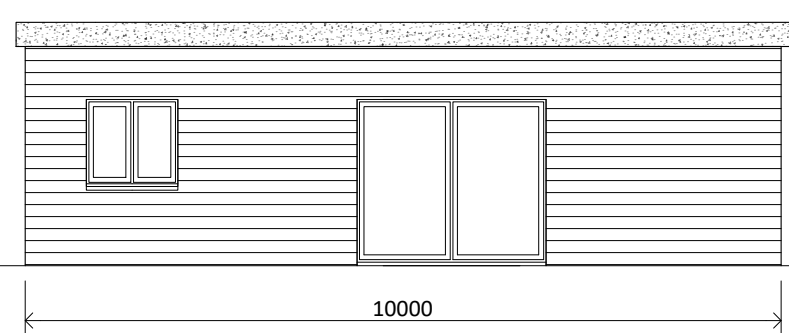


South Elevation
Scale 1:100 @ A1
1:200 @ A3

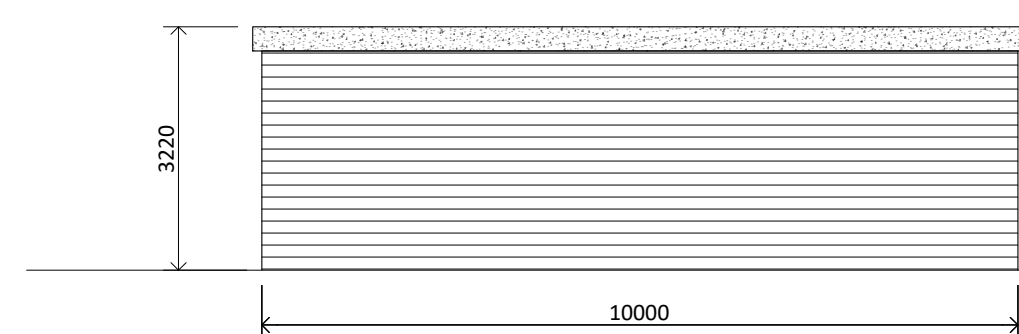


North Elevation
Scale 1:100 @ A1
1:200 @ A3

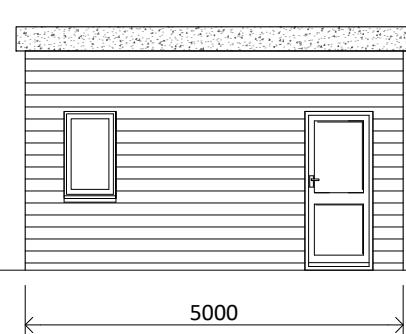


West Elevation
Scale 1:100 @ A1
1:200 @ A3

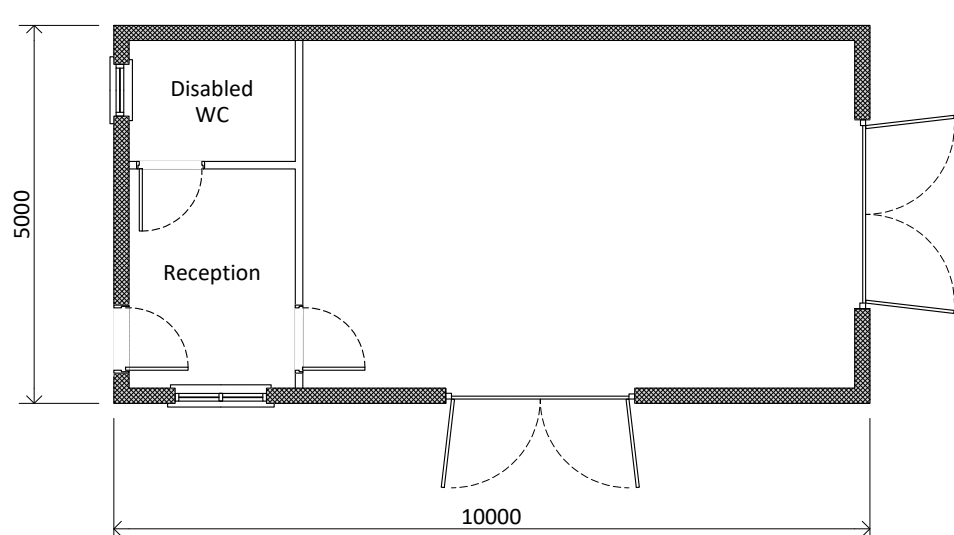

Floor Plan
Scale 1:100 @ A1
1:200 @ A3

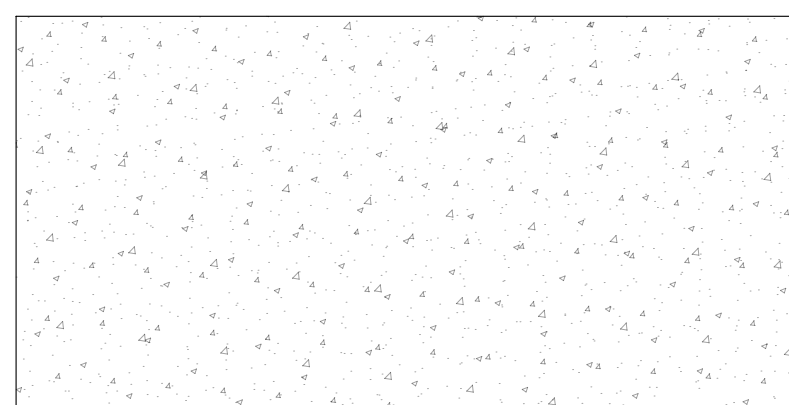


Roof Plan
Scale 1:100 @ A1
1:200 @ A3

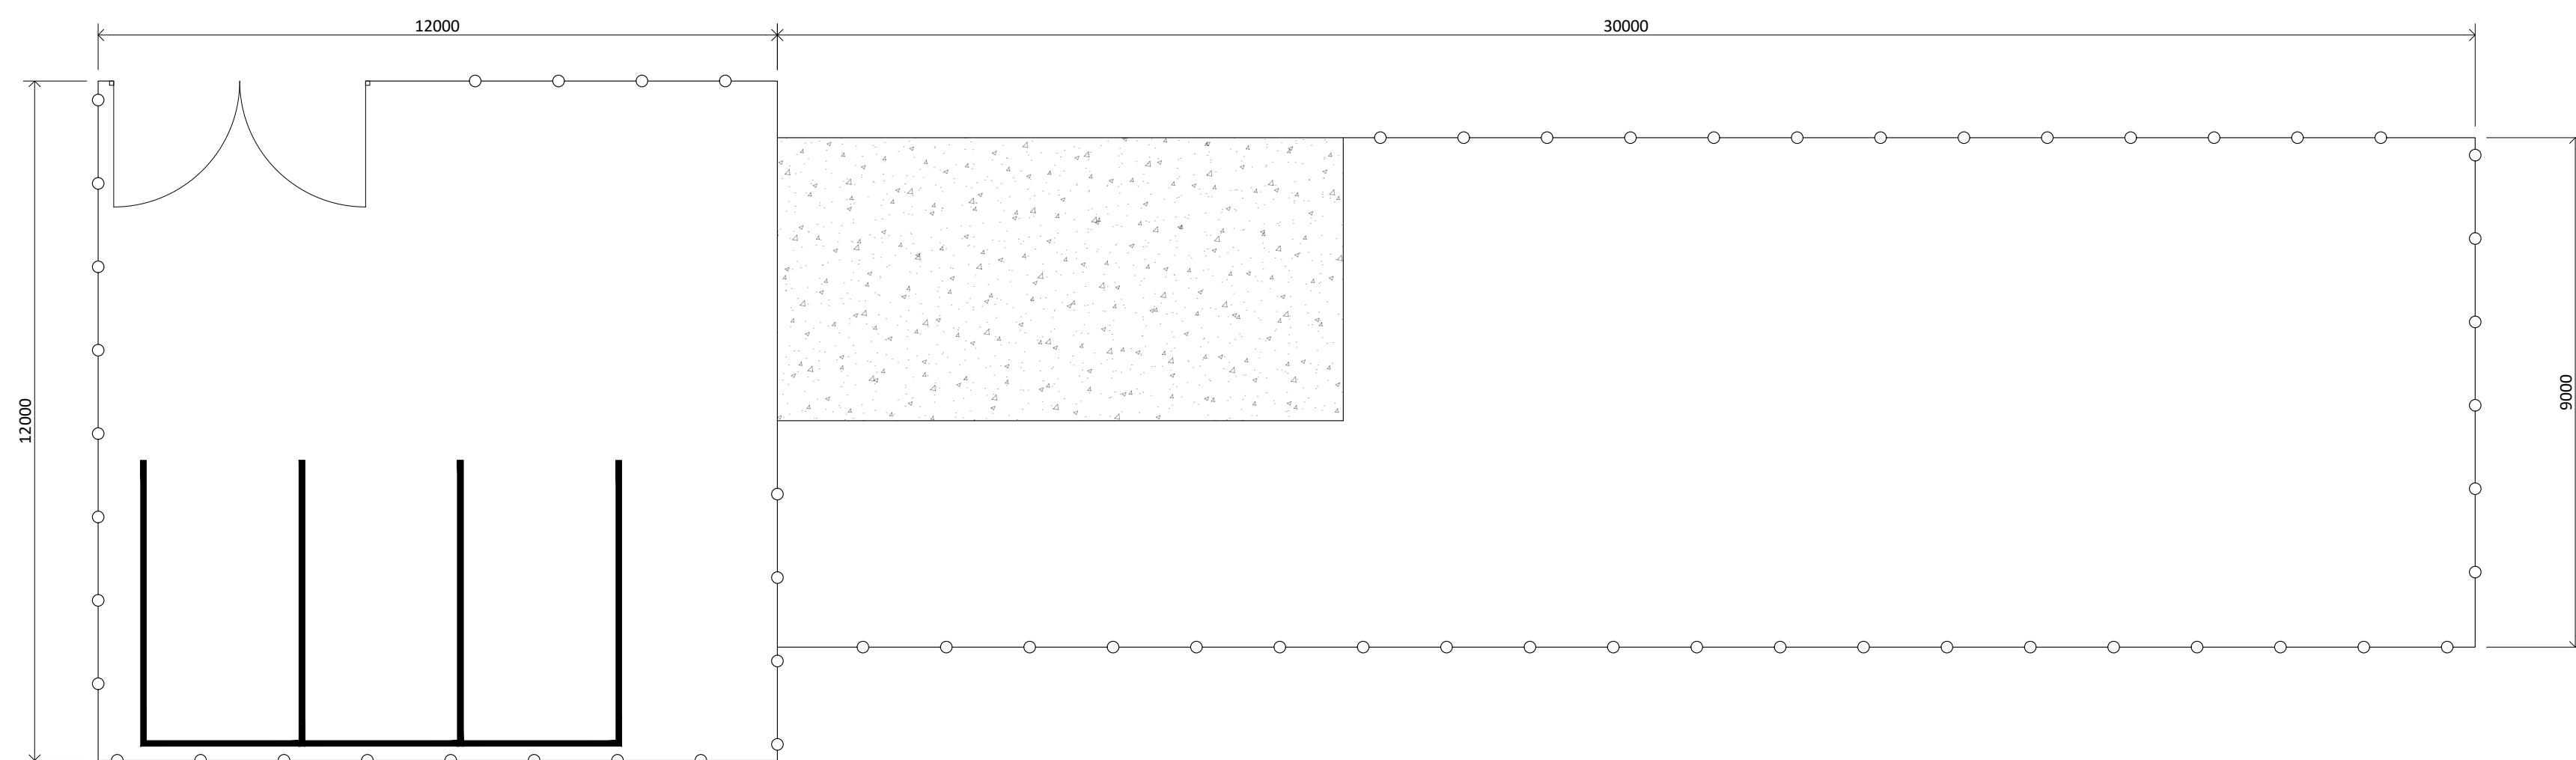

Site Layout

Scale 1:100 @ A1
1:200 @ A3

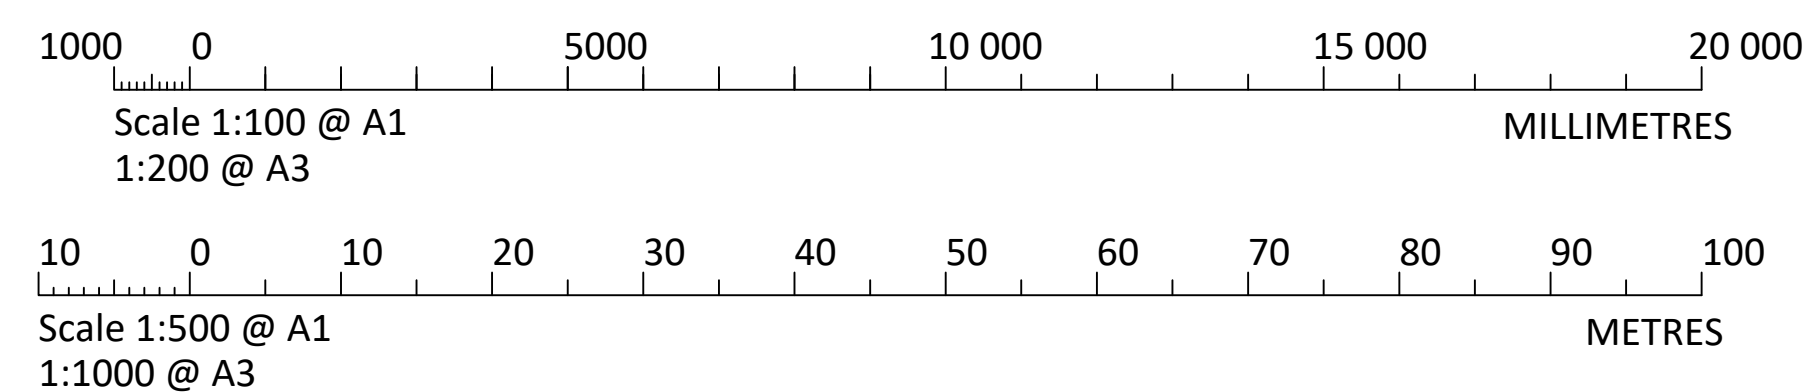

NOTES
All dimensions are in millimetres

Hinckley Pets In Home

PROPOSED DAYCARE UNIT

DRAWING REF:
85/032023/01

SCALE: As Stated

DATE: May 2023