
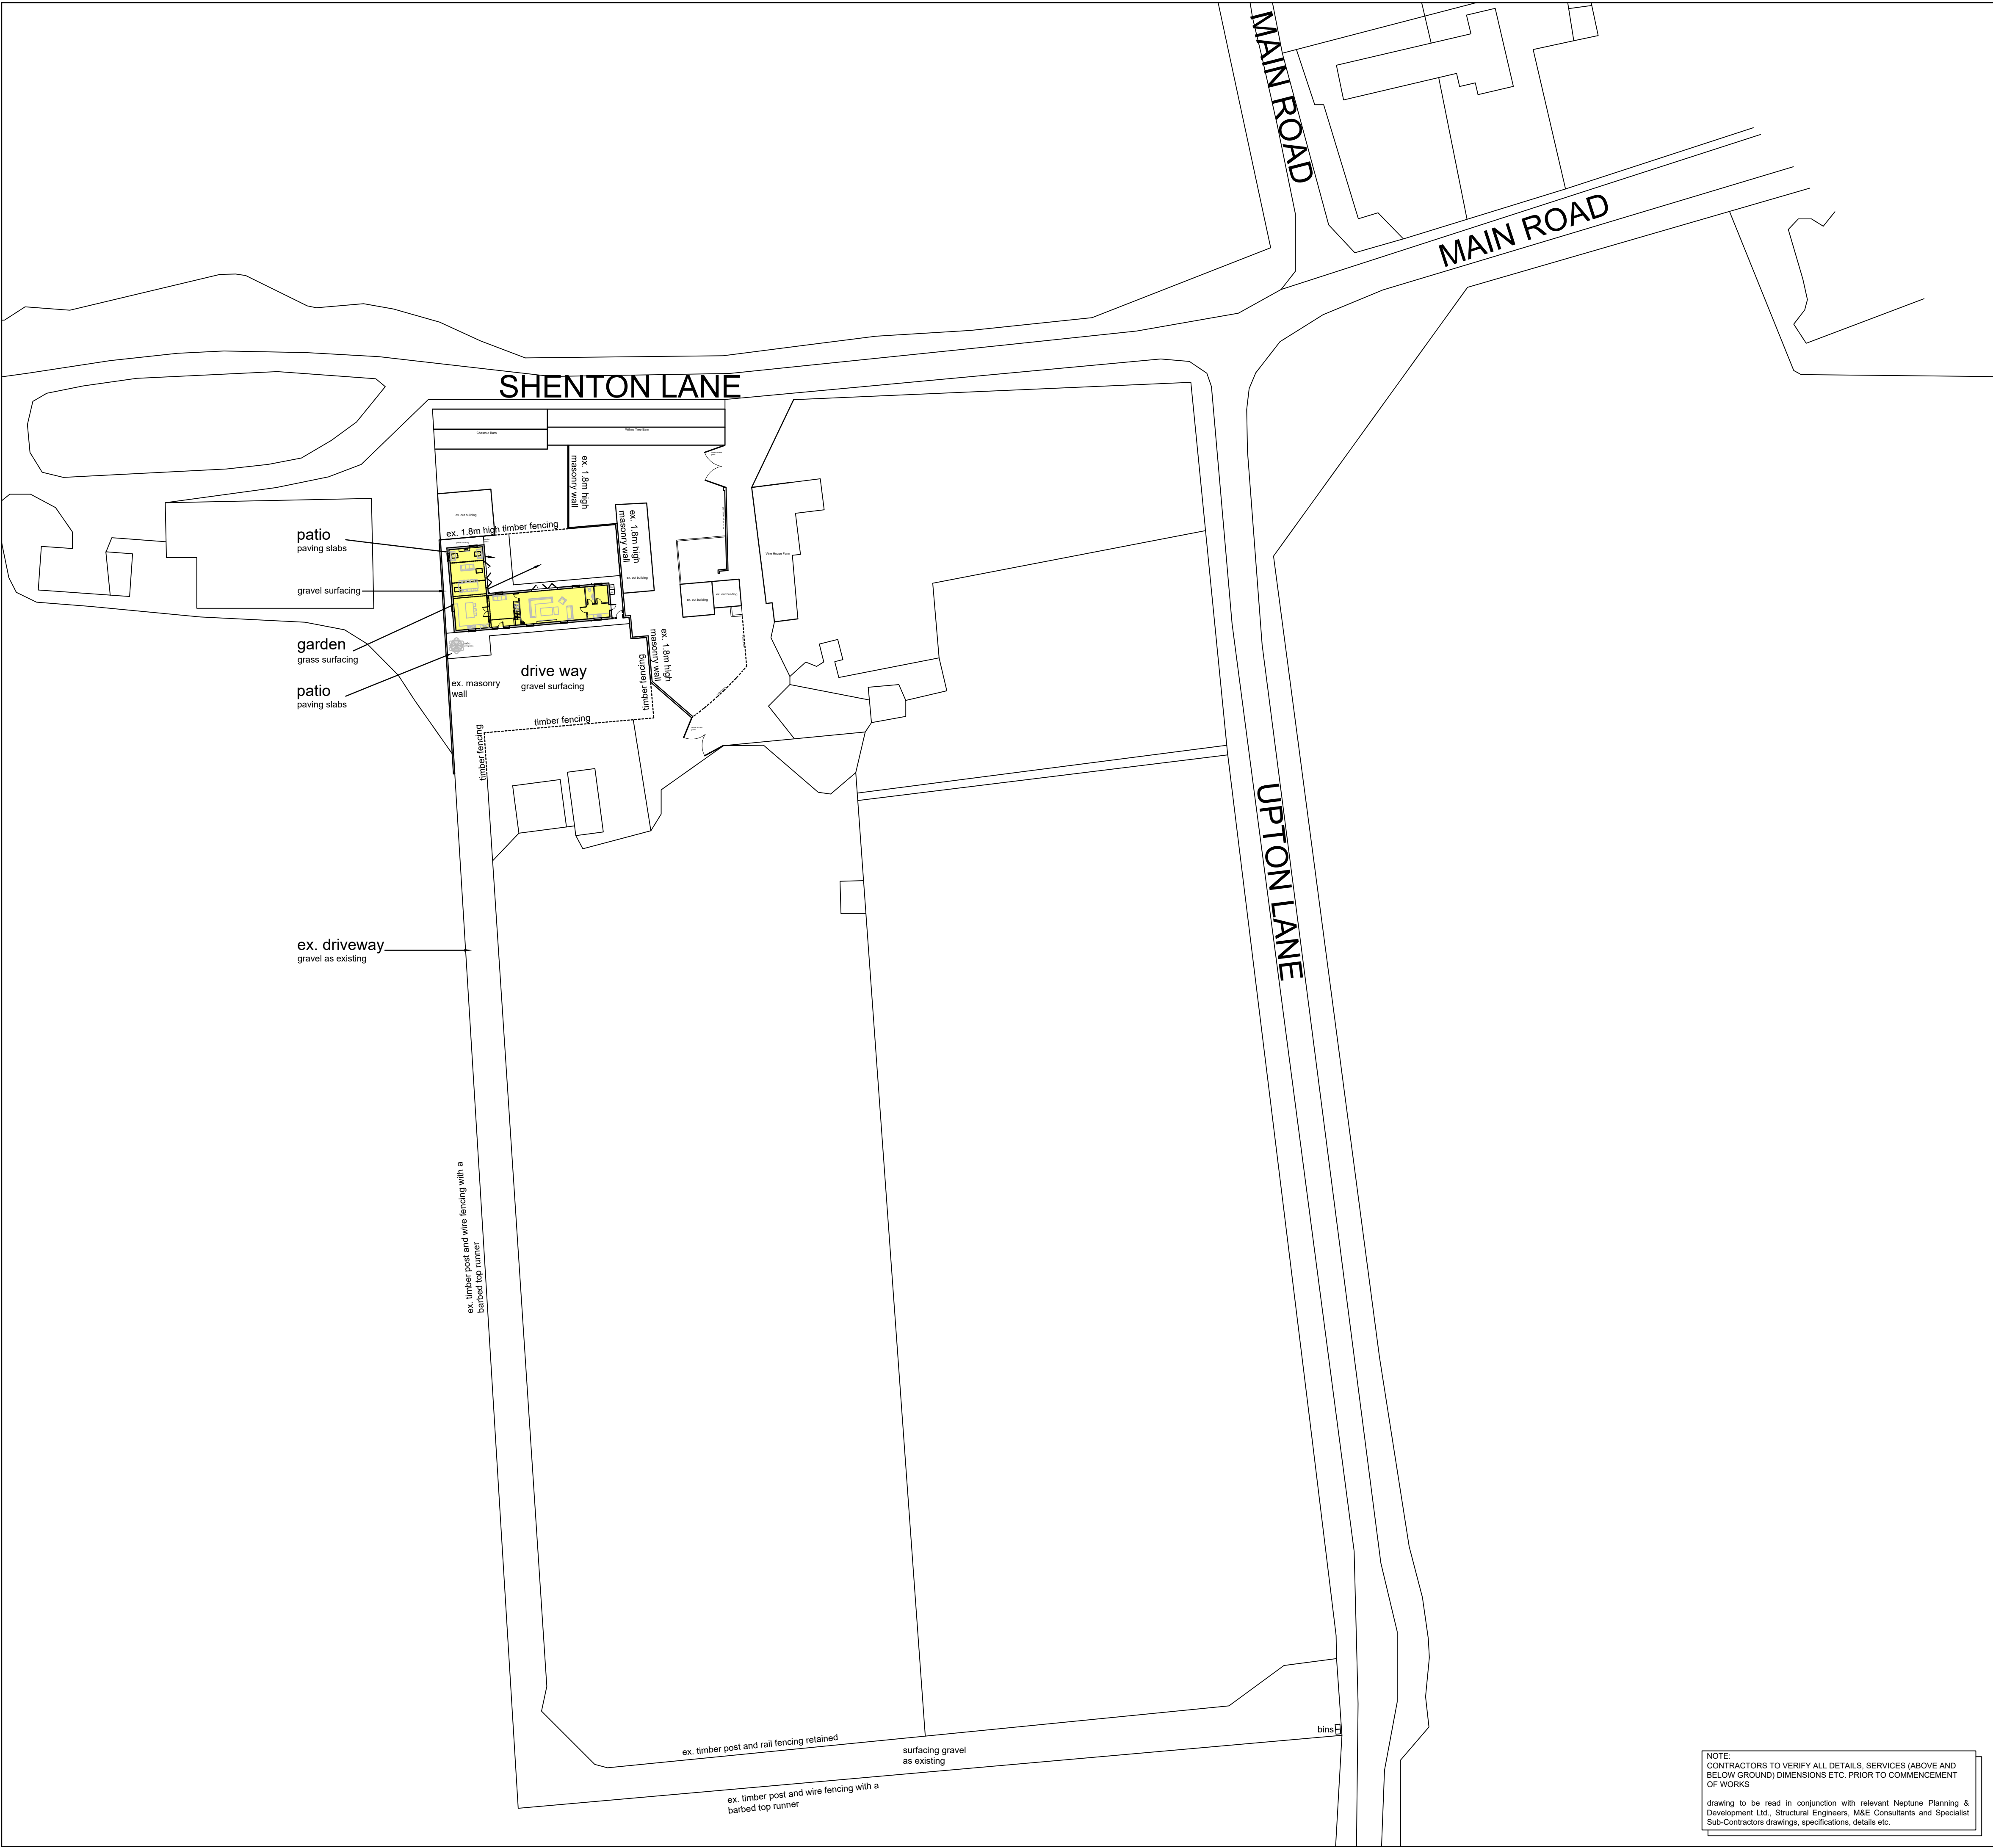
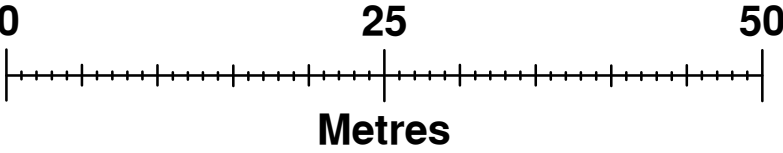
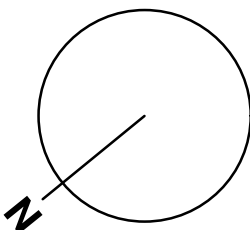


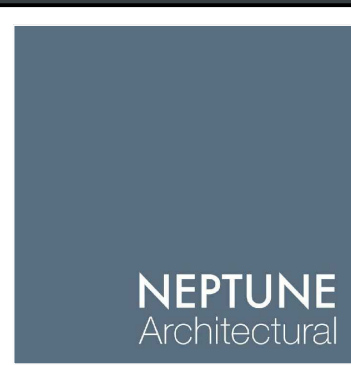

NOTE:
CONTRACTORS TO VERIFY ALL DETAILS, SERVICES (ABOVE AND BELOW GROUND) DIMENSIONS ETC. PRIOR TO COMMENCEMENT OF WORKS

drawing to be read in conjunction with relevant Neptune Planning & Development Ltd., Structural Engineers, M&E Consultants and Specialist Sub-Contractors drawings, specifications, details etc.

PLANNING

 Neptune Architectural Suite 20-24 The White House 93 Lifford Street Limerick T91 1AF www.neptunearchitectural.co.uk		Project: MEADOW BARN SHENTON LANE UPTON CV13 6LA	
Client: MR A SEATON		Drawing Title: PROPOSED LANDSCAPING LAYOUT PLAN	
Scale (s): 1:500	Date: 18/04/23	Size: A1	Project No.: Drawing No.: Revision: 1414-LANDSCAPINGA
		Checked by: RAB	

Rev/No	Issue Name	Issue Date	Issued By
A	INTERIOR & EXTERIOR CHANGES TO THE APPROVED GROUND AND FIRST FLOOR PLANS. ADDITIONAL ROOF LIGHT ADDED TO FRONT ELEVATION	05/07/23	RAB