



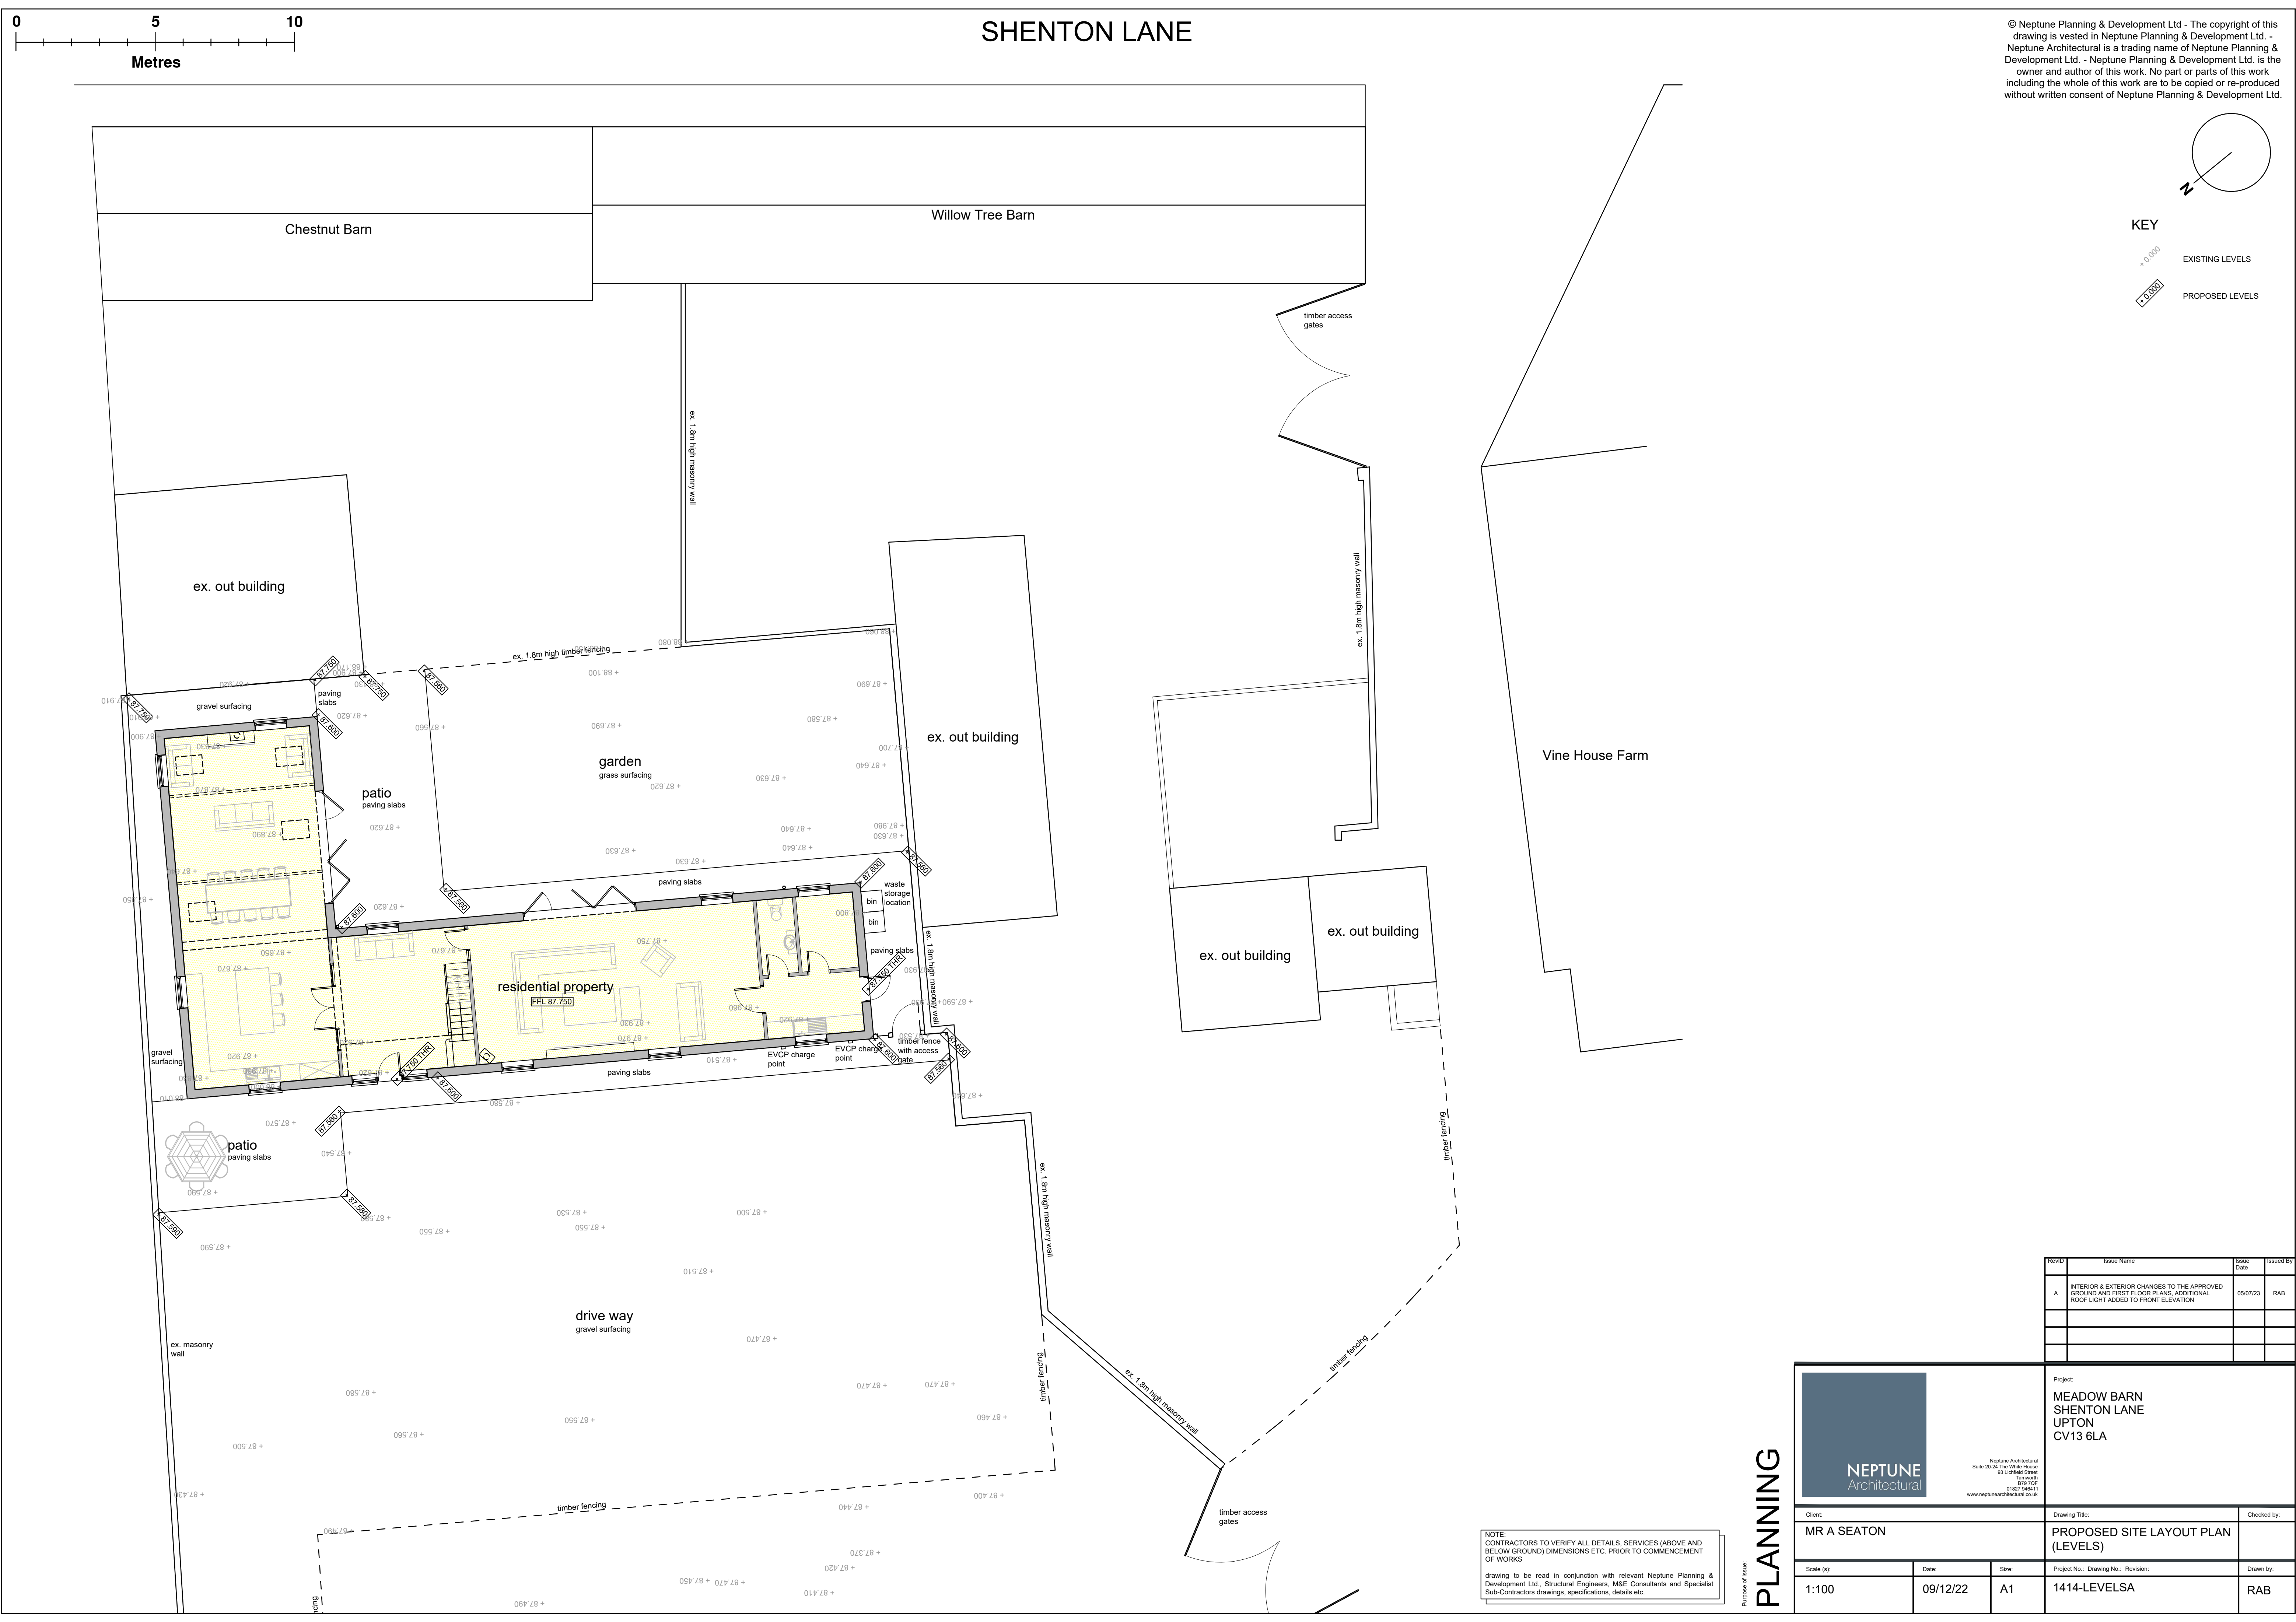

© Neptune Planning & Development Ltd - The copyright of this drawing is vested in Neptune Planning & Development Ltd. - Neptune Architectural is a trading name of Neptune Planning & Development Ltd. - Neptune Planning & Development Ltd. is the owner and author of this work. No part or parts of this work including the whole of this work are to be copied or re-produced without written consent of Neptune Planning & Development Ltd.

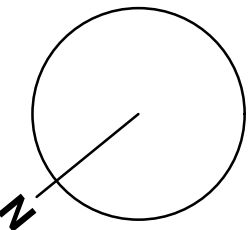

KEY

- + 0.000 EXISTING LEVELS
- + 0.000 PROPOSED LEVELS

Rev No	Issue Name	Issue Date	Issued By
A	INTERIOR & EXTERIOR CHANGES TO THE APPROVED GROUND AND FIRST FLOOR PLANS. ADDITIONAL ROOF LIGHT ADDED TO FRONT ELEVATION	05/07/23	RAB

NEPTUNE Architectural Neptune Architectural Suite 20-24 The White House 93 Lifford Street Tarnworth S70 1AF 01827 86417 www.neptunearchitectural.co.uk	Project: MEADOW BARN SHENTON LANE UPTON CV13 6LA	
Client: MR A SEATON	Drawing Title: PROPOSED SITE LAYOUT PLAN (LEVELS)	Checked by:
Scale (s): 1:100	Date: 09/12/22	Size: A1
Project No.: 1414-LEVELSA		Revision: Drawn by: RAB

PLANNING

NOTE:
CONTRACTORS TO VERIFY ALL DETAILS, SERVICES (ABOVE AND BELOW GROUND) DIMENSIONS ETC. PRIOR TO COMMENCEMENT OF WORKS
drawing to be read in conjunction with relevant Neptune Planning & Development Ltd., Structural Engineers, M&E Consultants and Specialist Sub-Contractors drawings, specifications, details etc.