


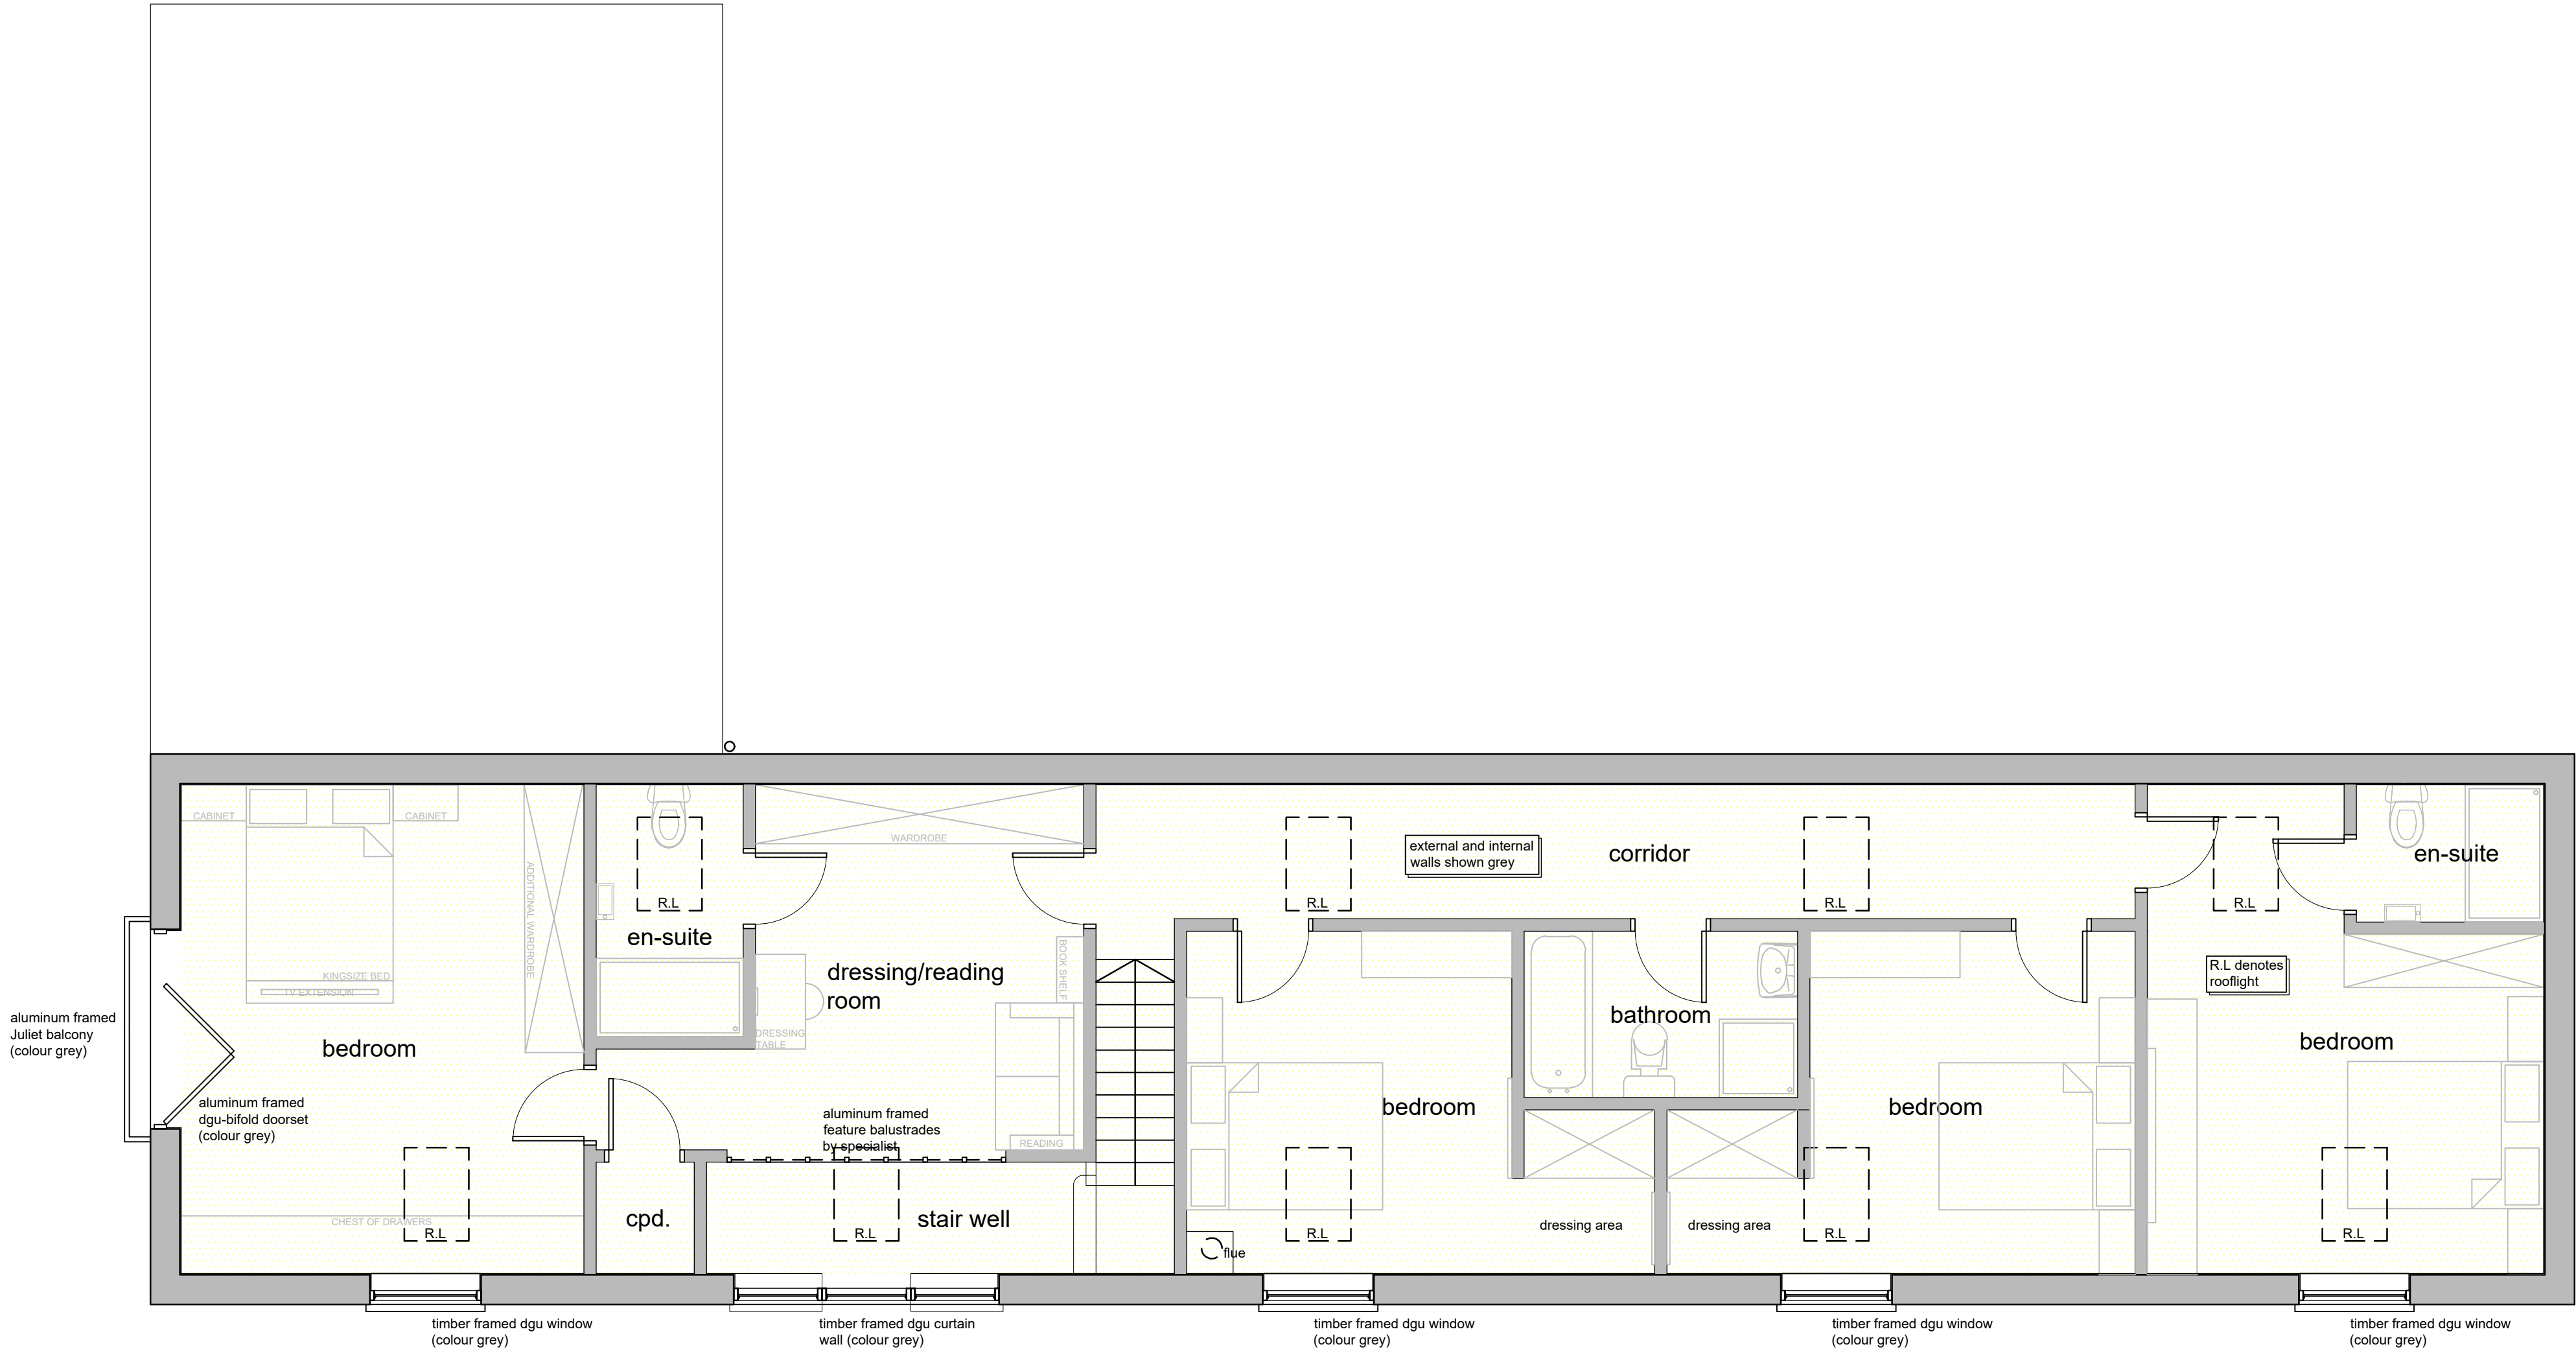

TOTAL BUILDING GIA = 369M²

NOTE:
CONTRACTORS TO VERIFY ALL DETAILS, SERVICES (ABOVE AND BELOW GROUND) DIMENSIONS ETC. PRIOR TO COMMENCEMENT OF WORKS

drawing to be read in conjunction with relevant Neptune Planning & Development Ltd., Structural Engineers, M&E Consultants and Specialist Sub-Contractors drawings, specifications, details etc.

Purpose of Issue:
PLANNING

Rev'd	Issue Name	Issue Date	Issued By
A	INTERIOR & EXTERIOR CHANGES TO THE APPROVED GROUND AND FIRST FLOOR PLANS. ADDITIONAL ROOF LIGHT ADDED TO FRONT ELEVATION	05/07/23	RAB

Neptune Architectural Neptune Architectural Suite 20-24 The White House 83 Lifford Street Birmingham B7V 7GF 0161 9444111 www.neptunearchitectural.co.uk		Project: MEADOW BARN SHENTON LANE UPTON CV13 6LA	
Client: MR A SEATON		Drawing Title: BUILDING - FIRST FLOOR PLAN	Checked by:
Scale (s): 1:50	Date: 05/07/23	Size: A1	Project No.: Drawing No.: Revision: 1414-P03-2A
			Drawn by: RAB